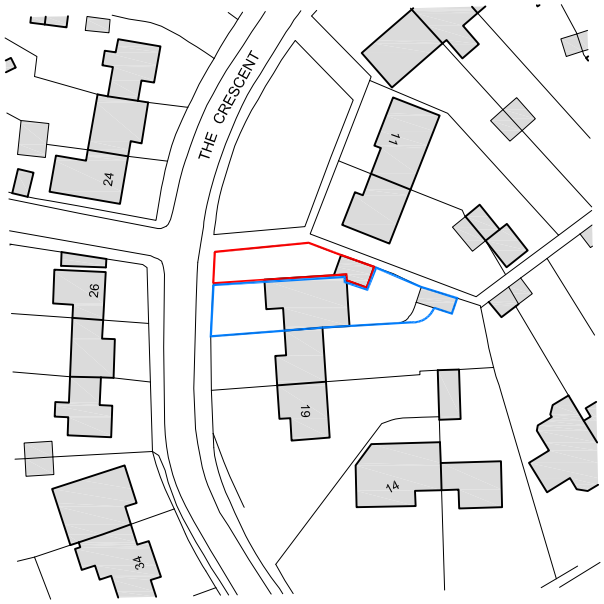


Ordnance Survey, (c) Crown Copyright 2017. All rights reserved. Licence number 100022432

0 50m 100m

Scale 1:1250

N

REV	DATE	DESCRIPTION	AUTHOR

THE INFORMATION ON THIS DRAWING IS PROPERTY OF THE ORIGINAL DESIGNERS.
DO NOT SCALE FROM THIS DRAWING.
DIMENSIONS ARE TO BE VERIFIED ON SITE PRIOR TO CONSTRUCTION.

PROJECT:
Mr P Thapar
15 The Crescent

TC.15 01 A
Location Plan

DRAWING PURPOSE:
Planning Application

Scale: 1:1250 @ A4
Date: July 2017
Drawn: GL
Checked: GL
Sheet: 1 of 1

arch._g designs
Gareth Leech