


Existing Ground Floor Plan
1 : 100

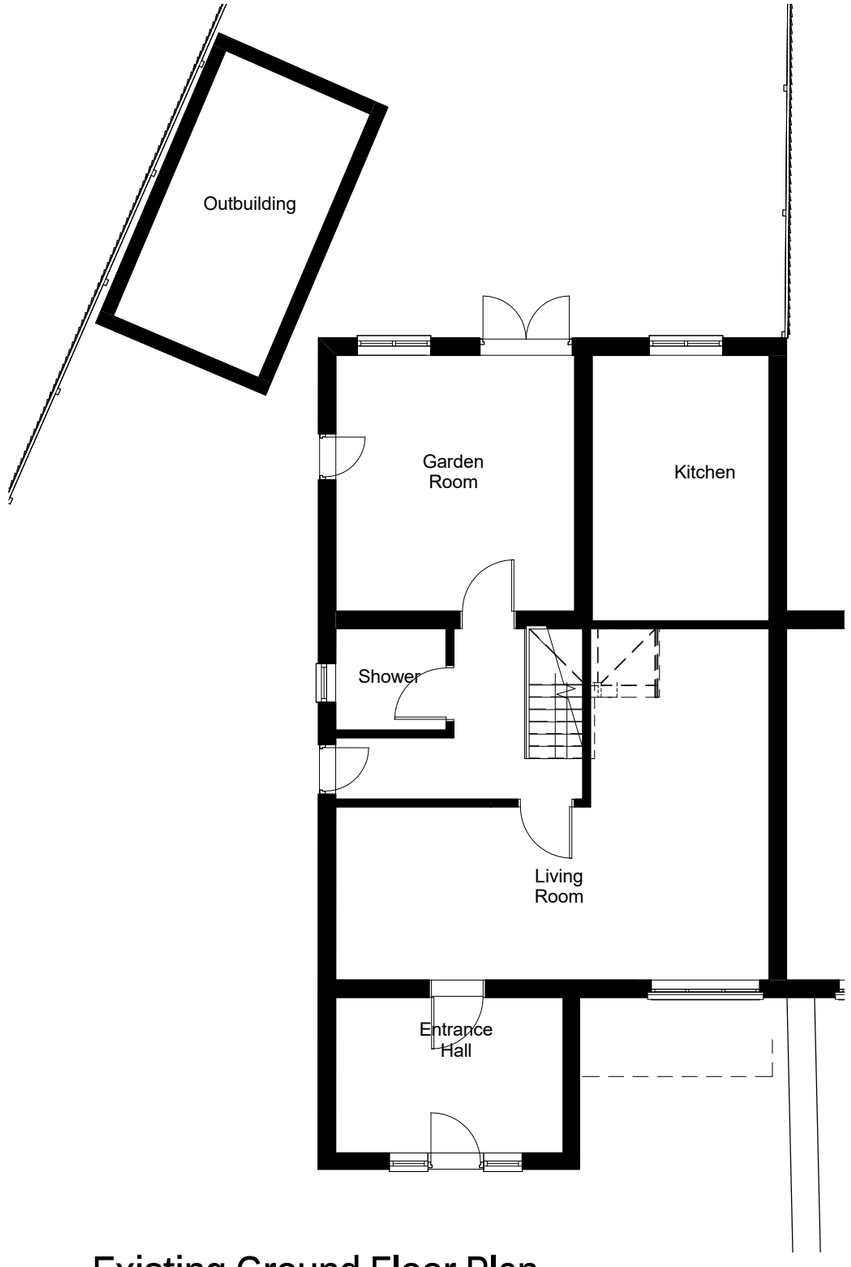

Existing Front Elevation
1 : 100



Existing North Elevation
1 : 100

N

0 5 10 m

FOR PLANNING

REV	DATE	DESCRIPTION	AUTHOR

THE INFORMATION ON THIS DRAWING IS PROPERTY OF THE ORIGINAL DESIGNERS.
DO NOT SCALE FROM THIS DRAWING.
DIMENSIONS ARE TO BE VERIFIED ON SITE PRIOR TO CONSTRUCTION.

PROJECT:
Proposed Alteration and Proposed New Home at
15 The Crescent

JOB NUMBER	DRAWING NUMBER	REVISION
TC15	03	

DRAWING TITLE: Existing Drawings

Scale: 1 : 100
Date: DATE
Sheet: SHT SIZE

arch._g
Gareth Leech