



Proposed Elevations

1:100

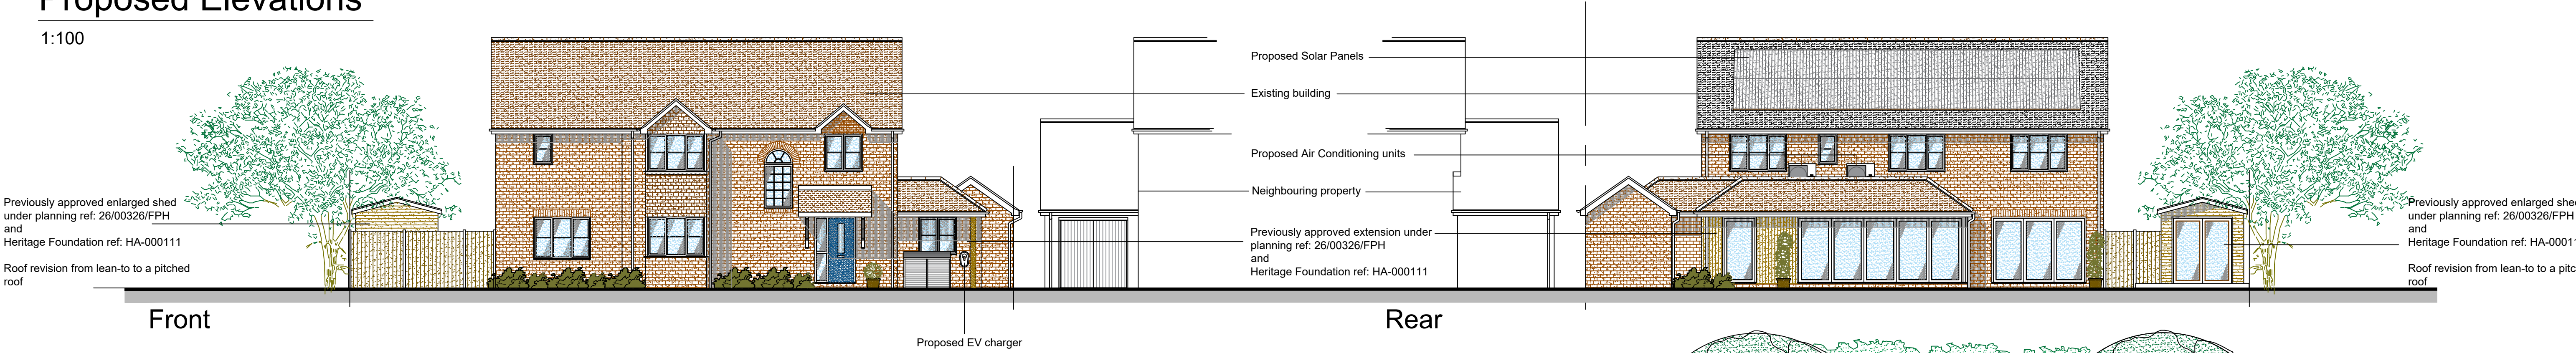


Proposed Shed Elevation

1:100

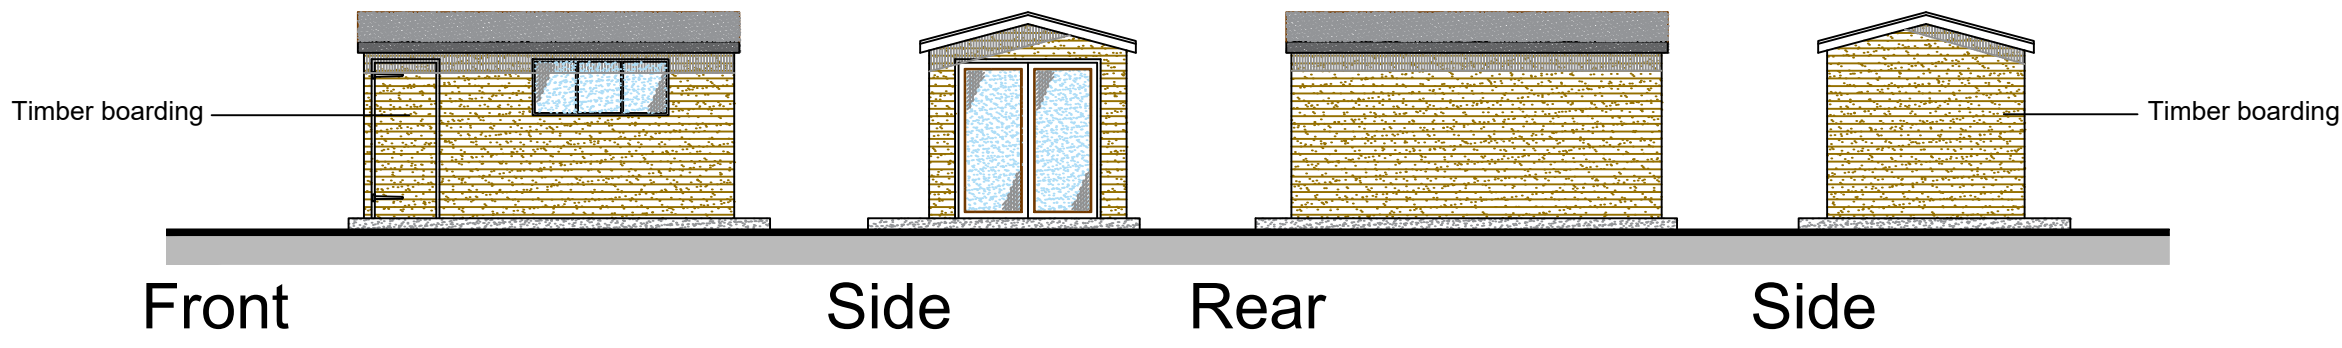



Existing Rear Elevation

1:100

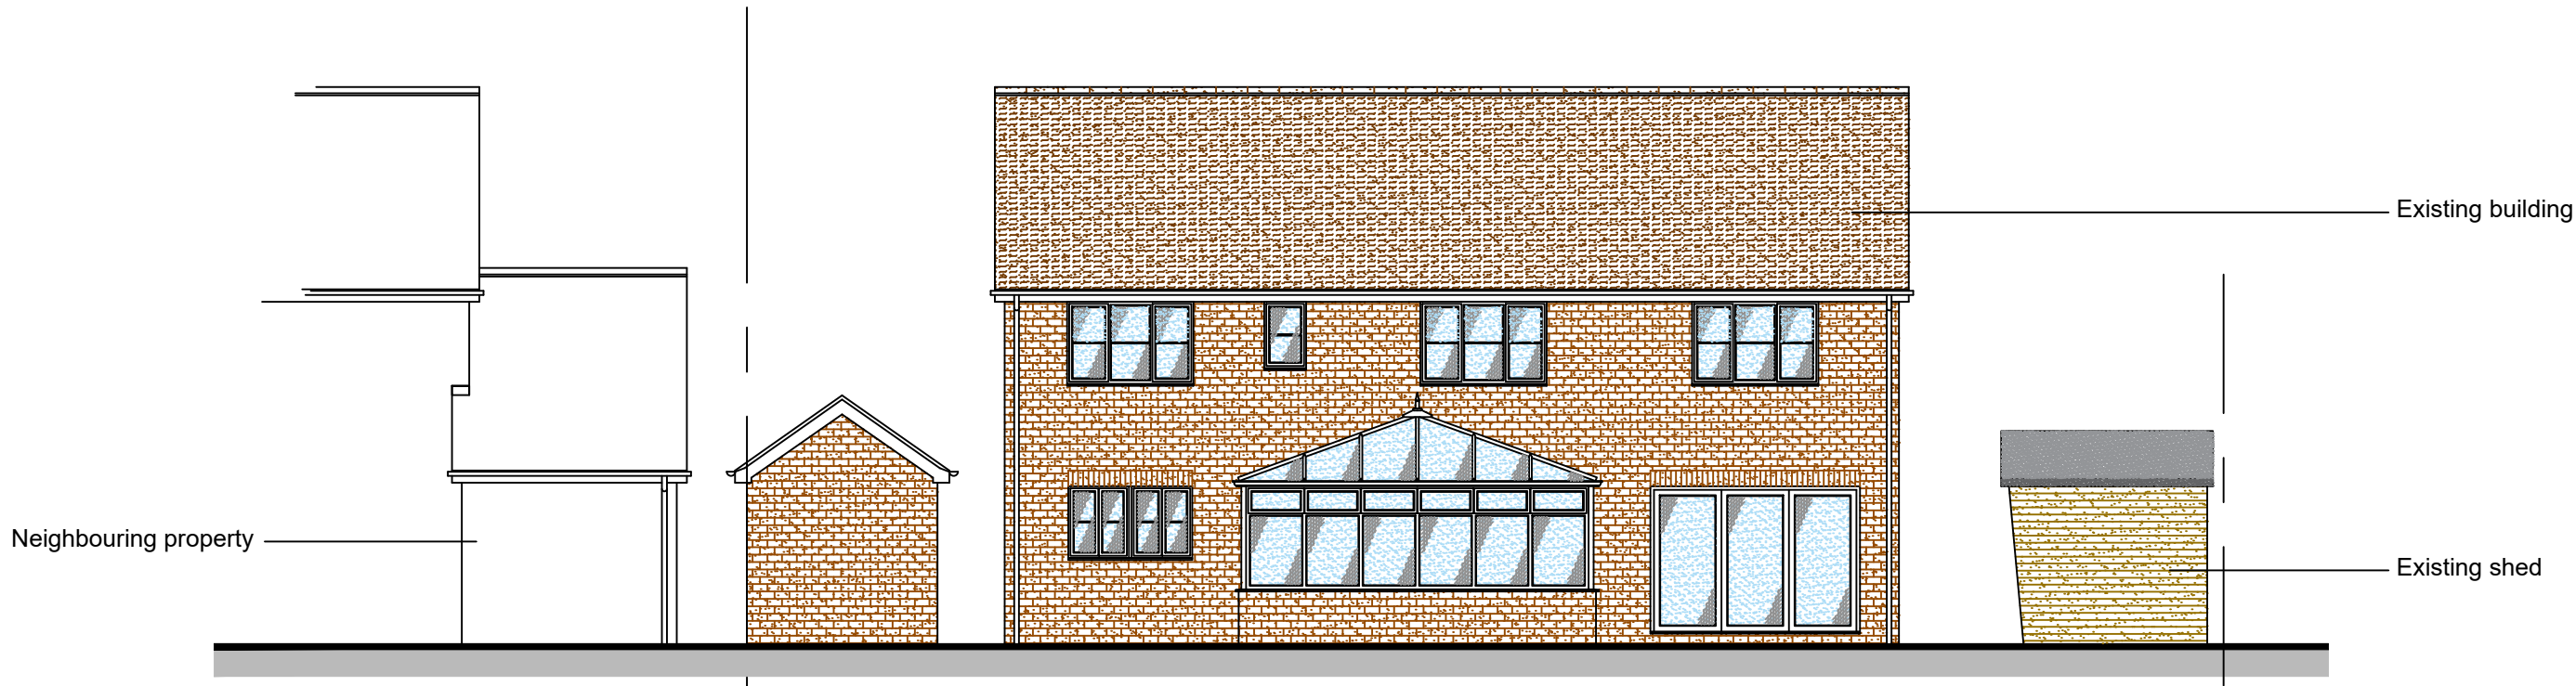

Existing Roof / Site Plan

1:200

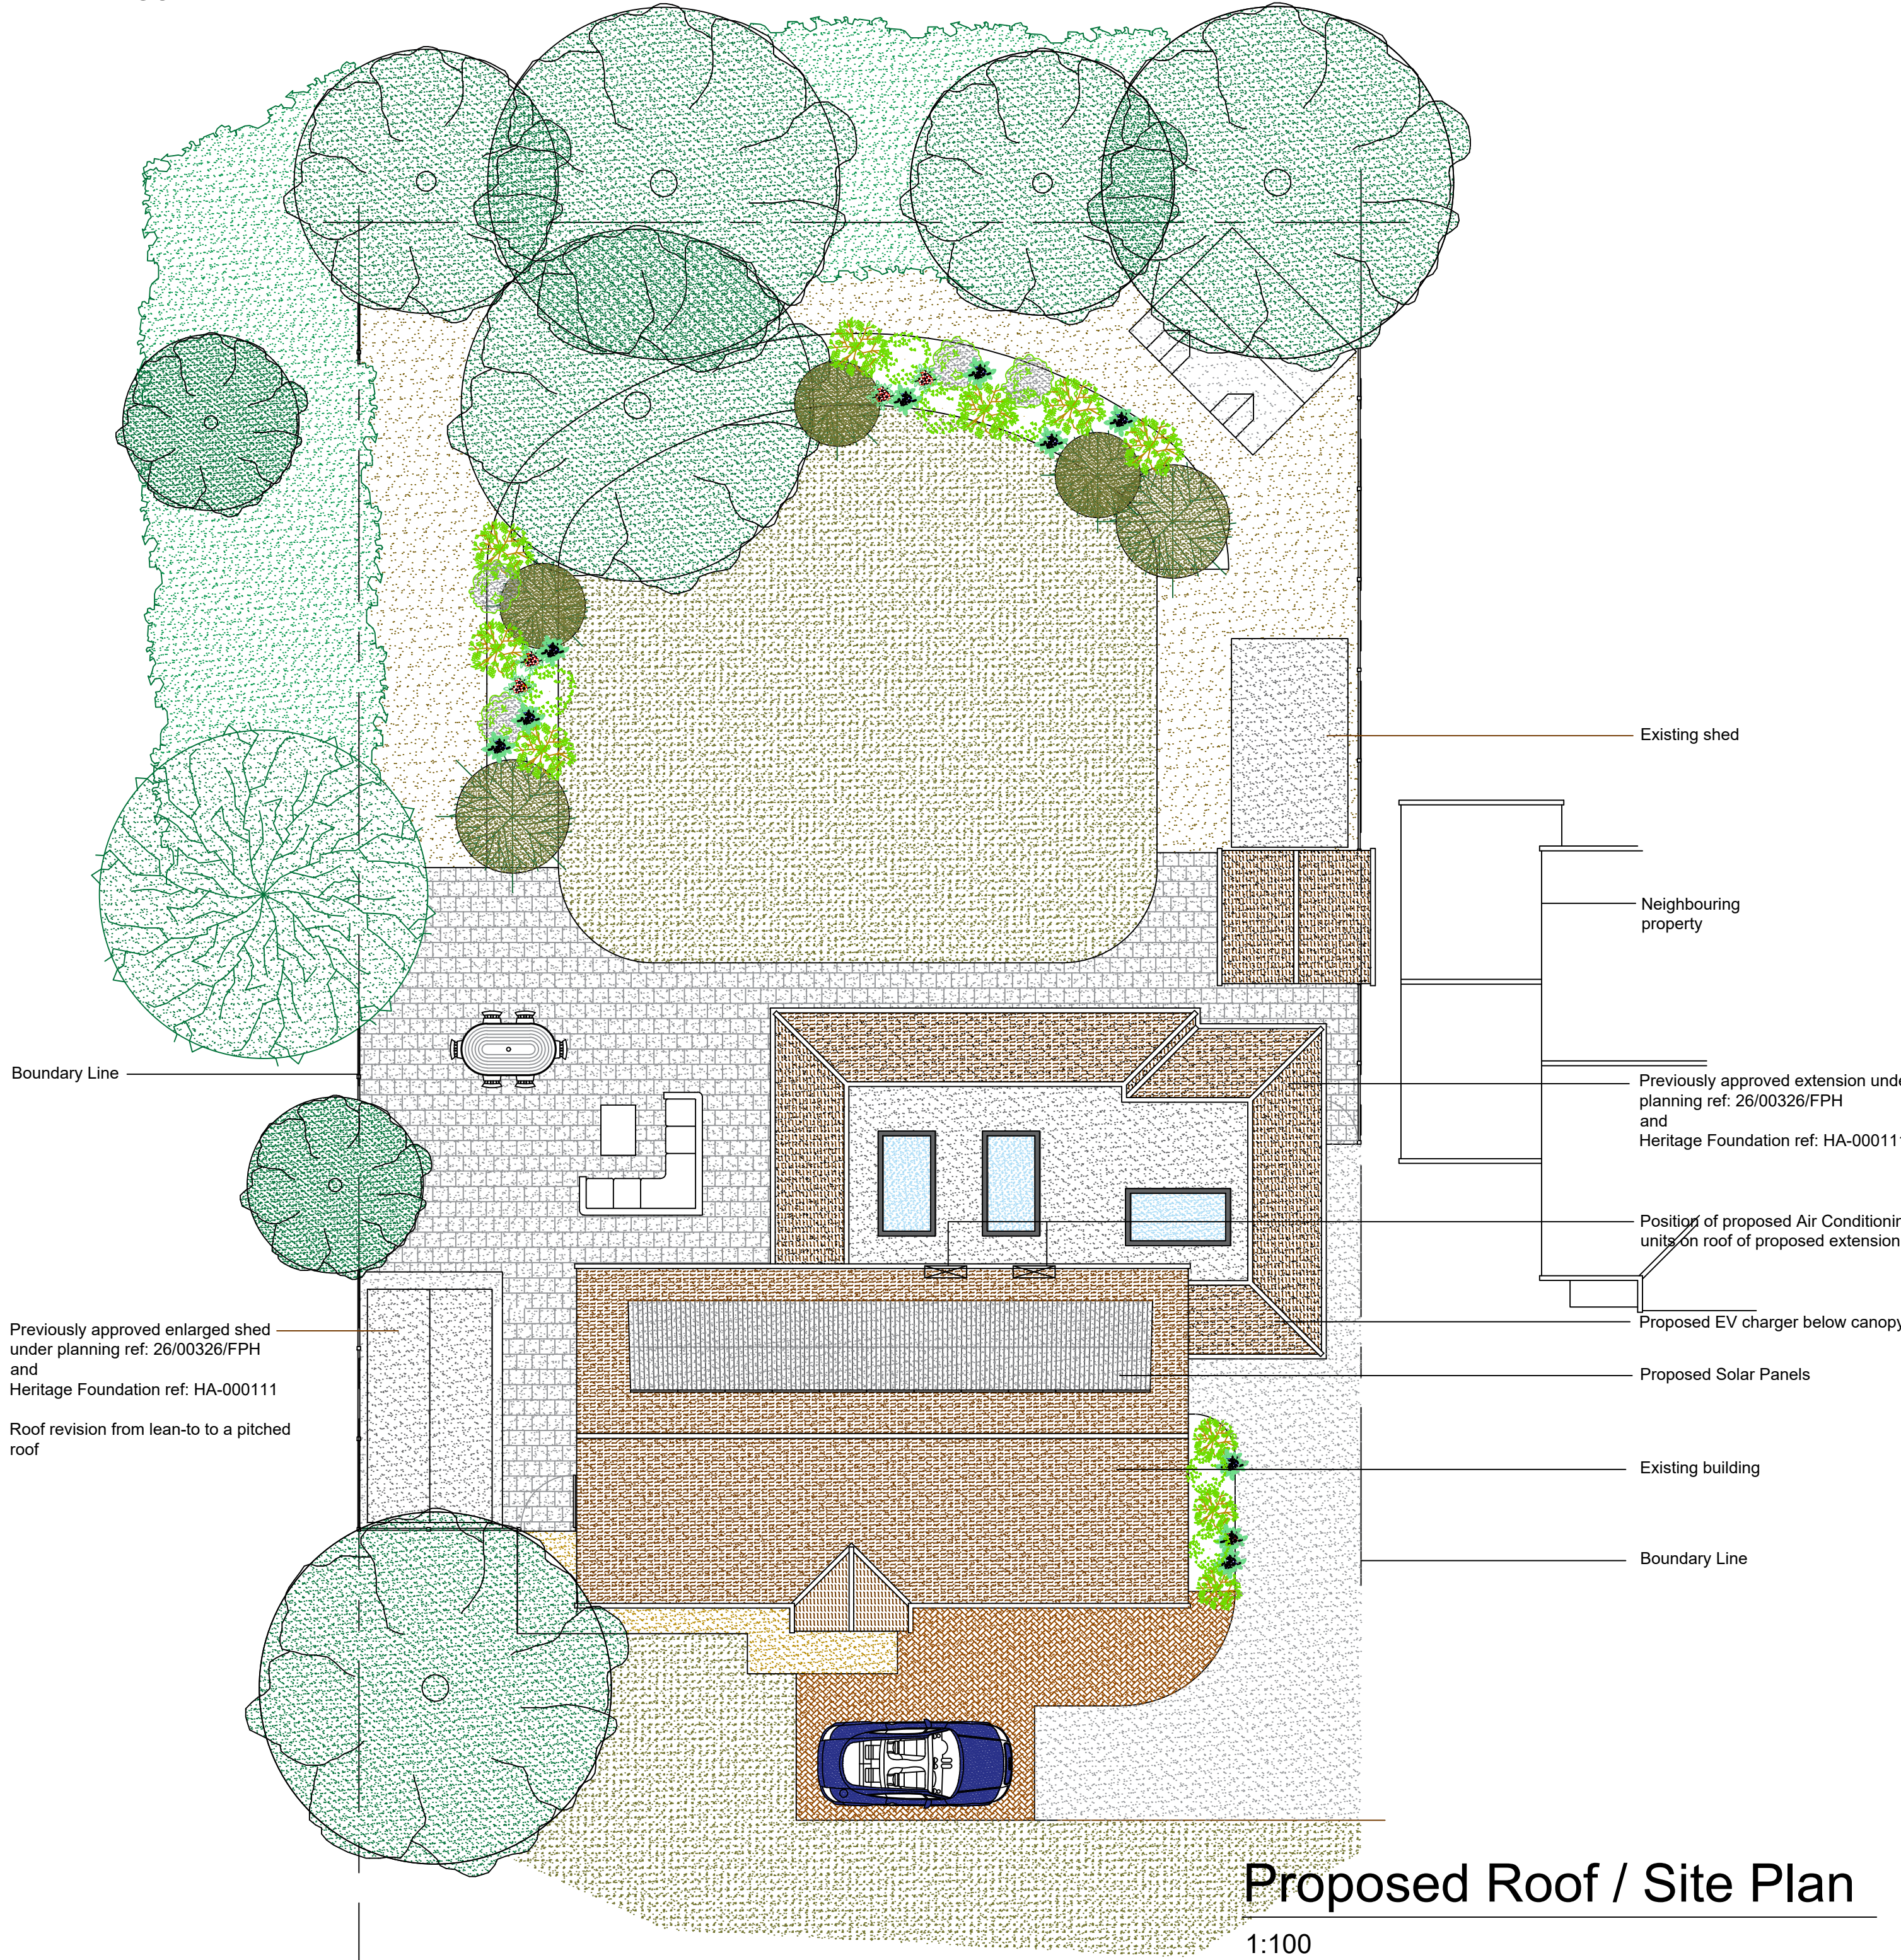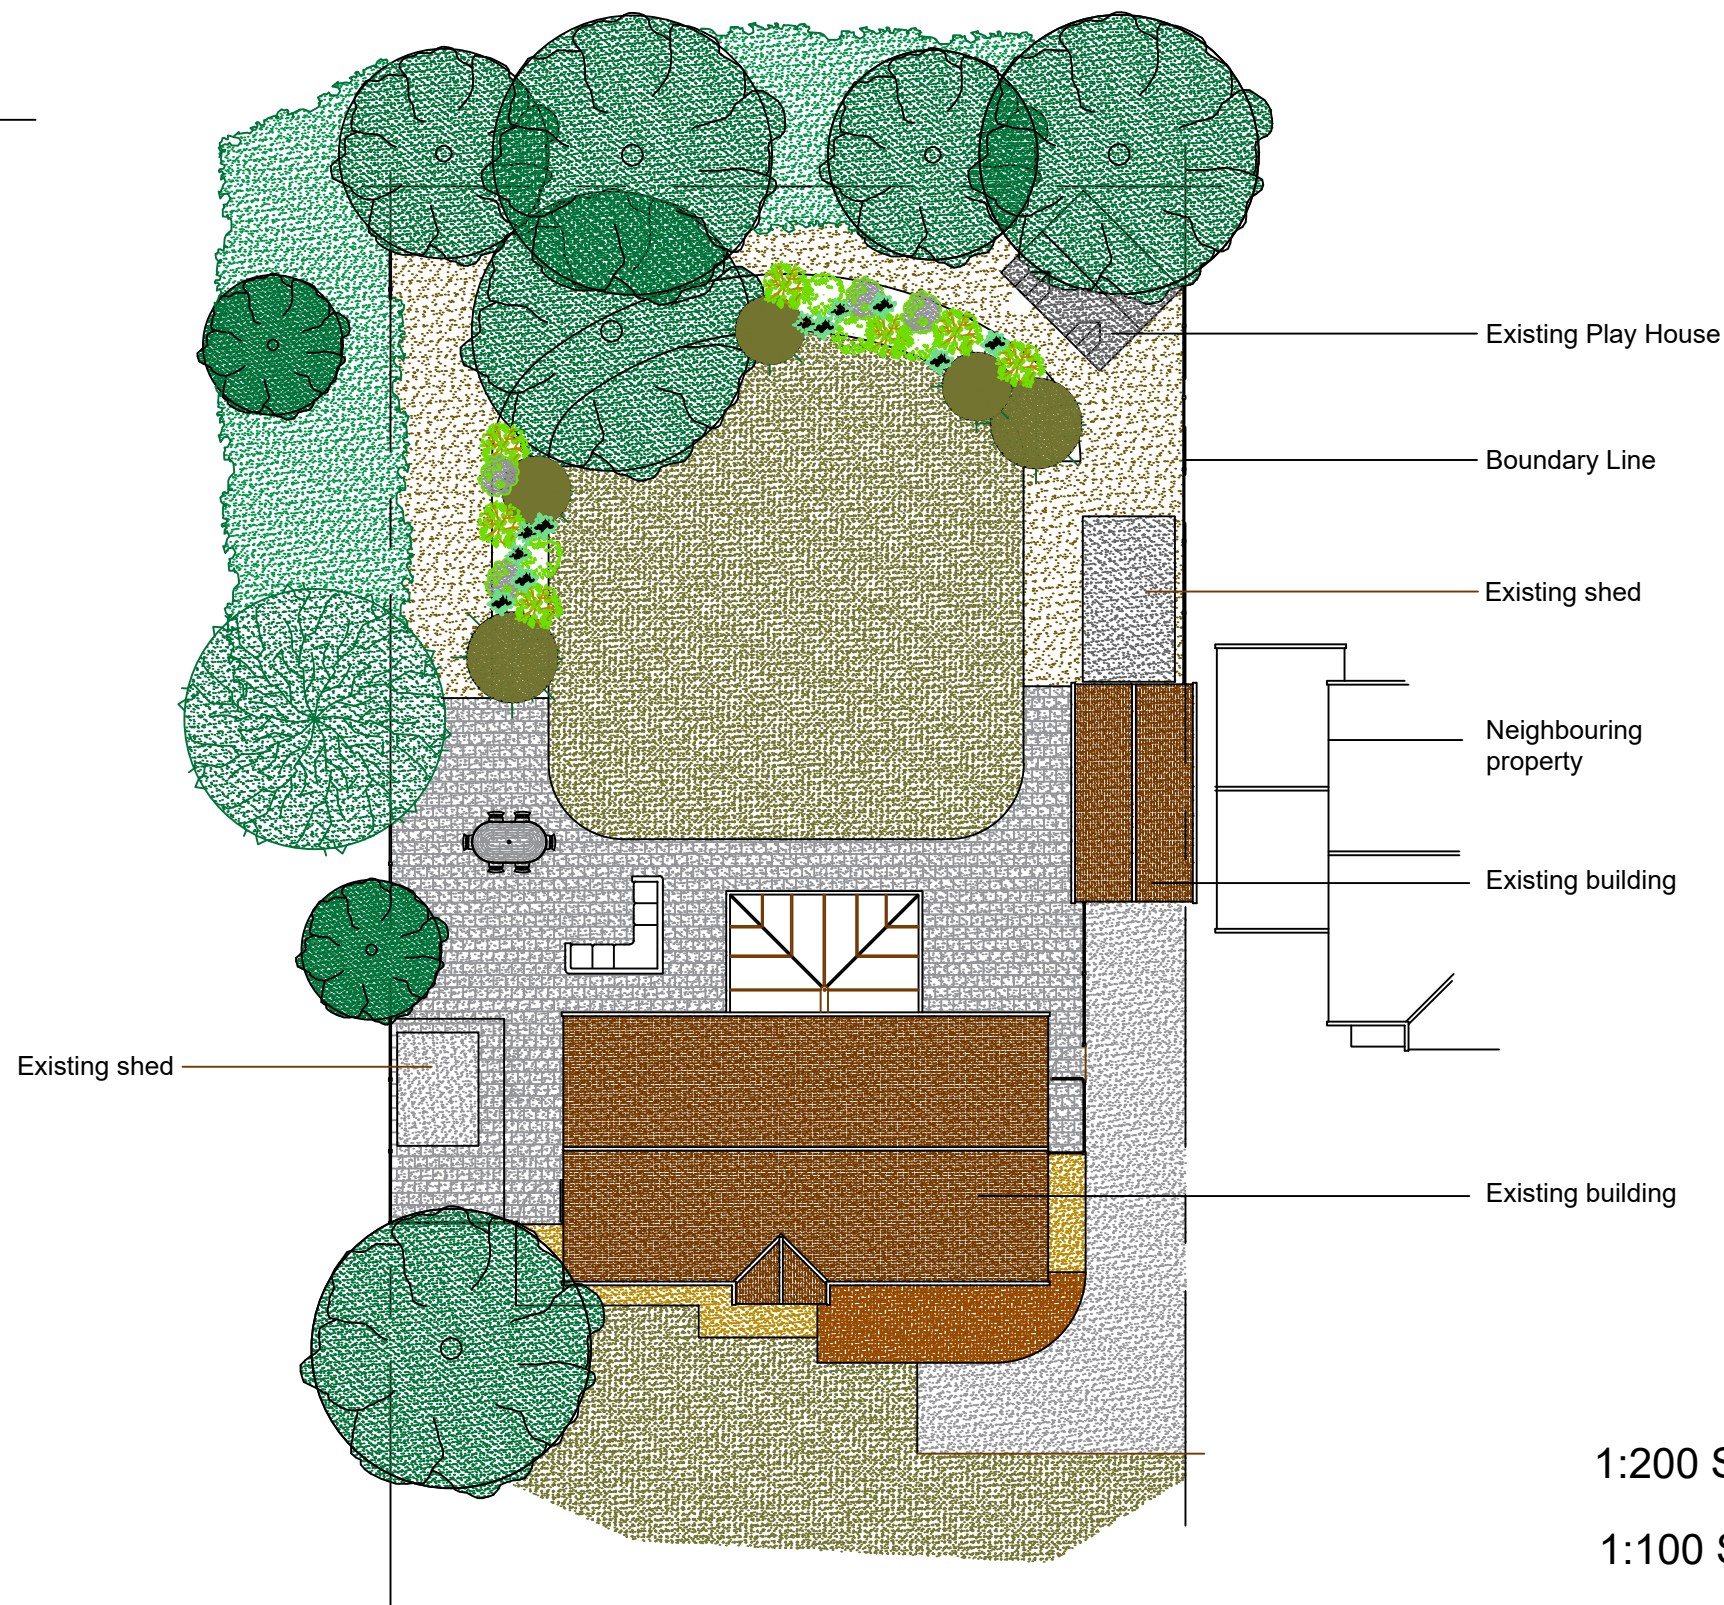

1:200 Scale Bar 0 4.0m 8.0m
1:100 Scale Bar 0 2.0m 4.0m