
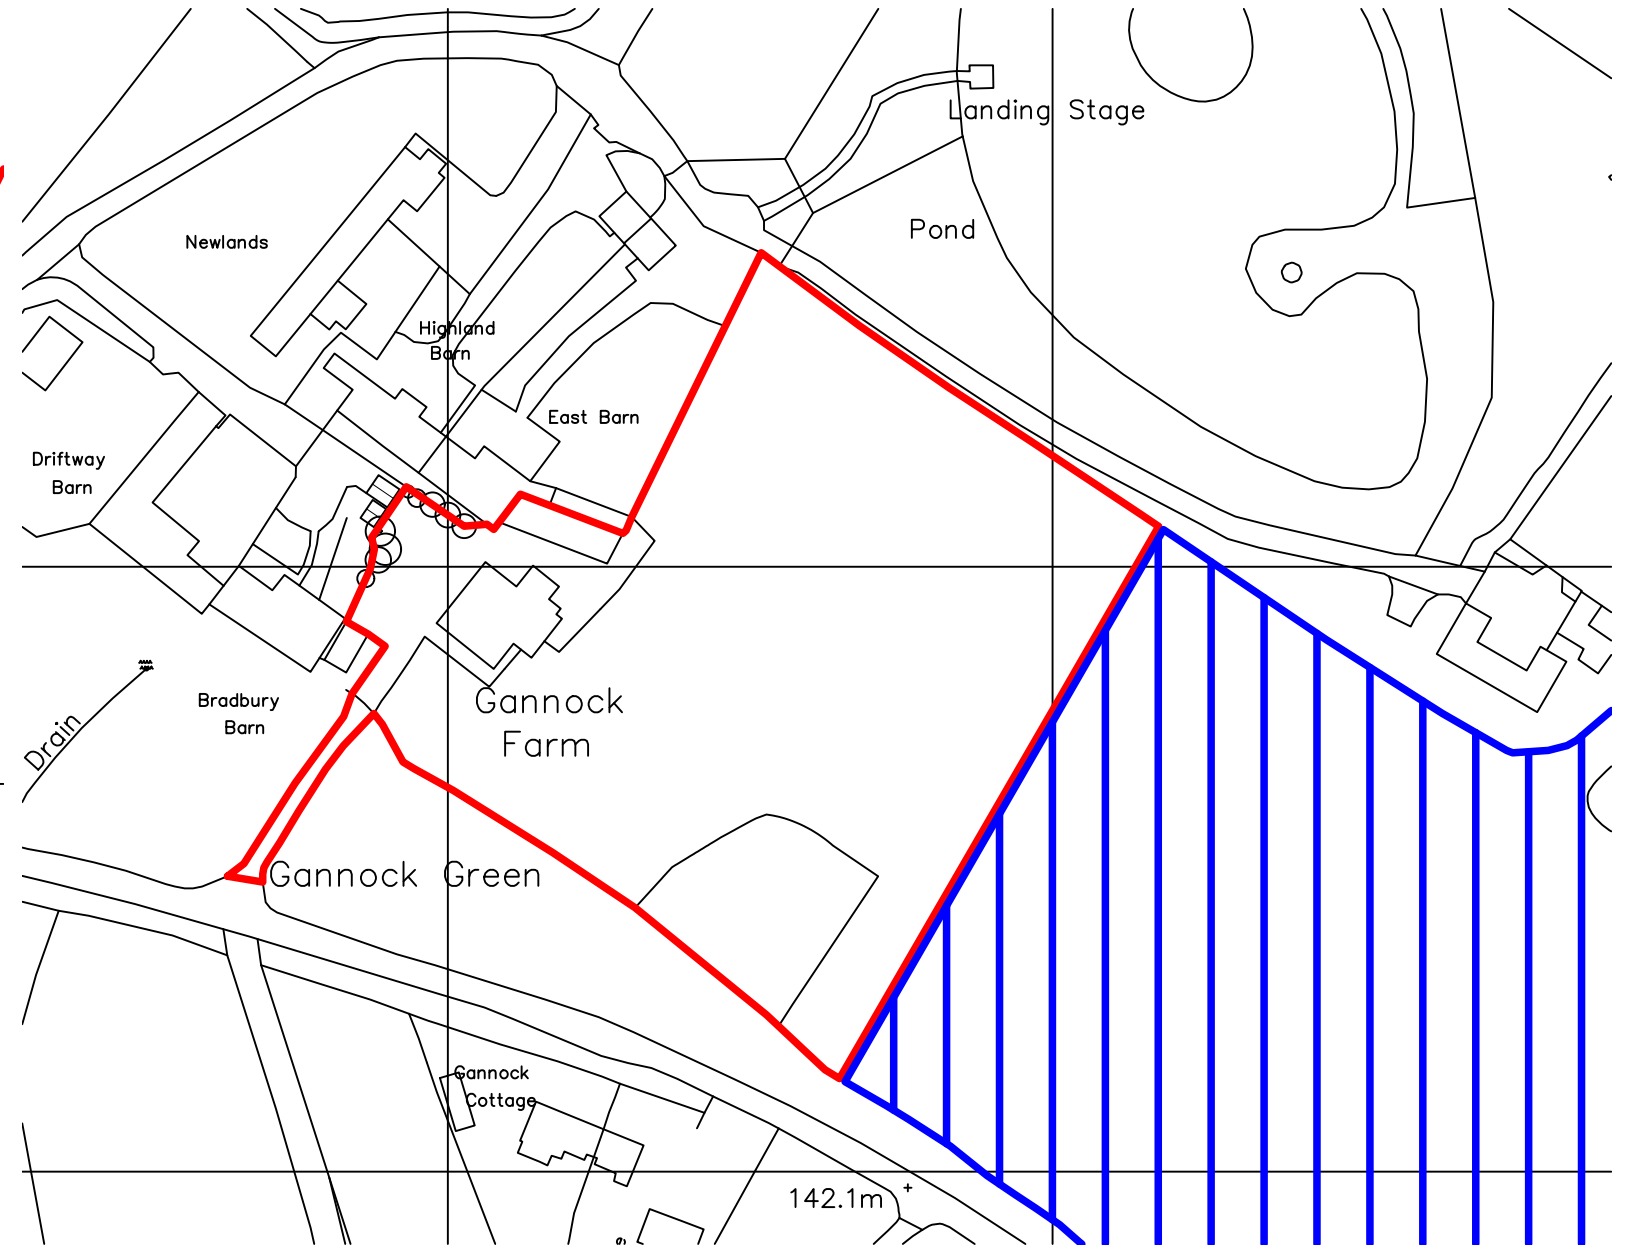


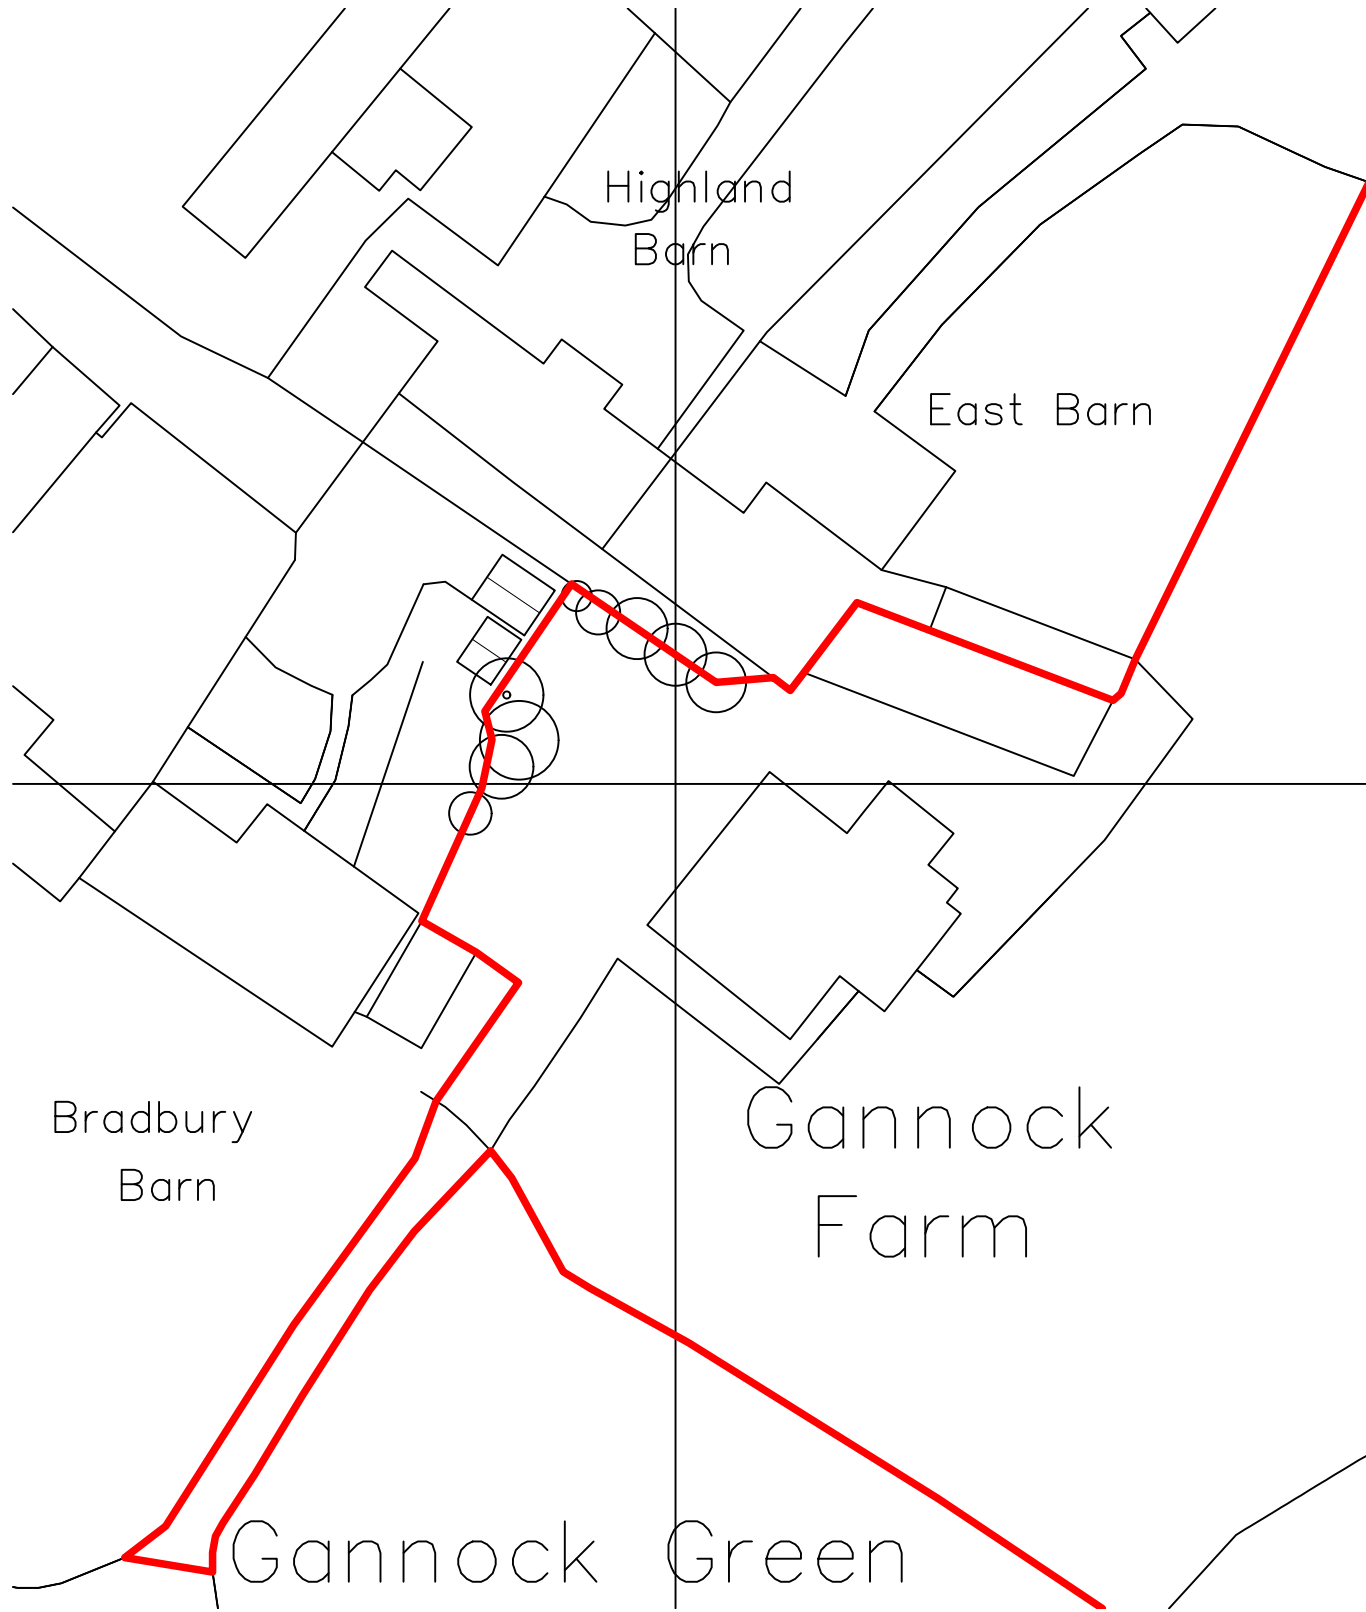

*Alterations at  
Gannock Farmhouse, Sandon  
for Mr & Mrs Ashton*

*Block and location plan*

SCALE 1:1250 & 1:500 at A3 DWG No. 2420.01

**D O N A L D**  **P U R K I S S**  
A S S O C I A T E S  
c h a r t e r e d a r c h i t e c t s

1A KING STREET  
SAFFRON WALDEN, ESSEX CB10 1HE  
TEL: 01799 523087 & 527202  
E-mail: dpa@purkissarchitects.co.uk