


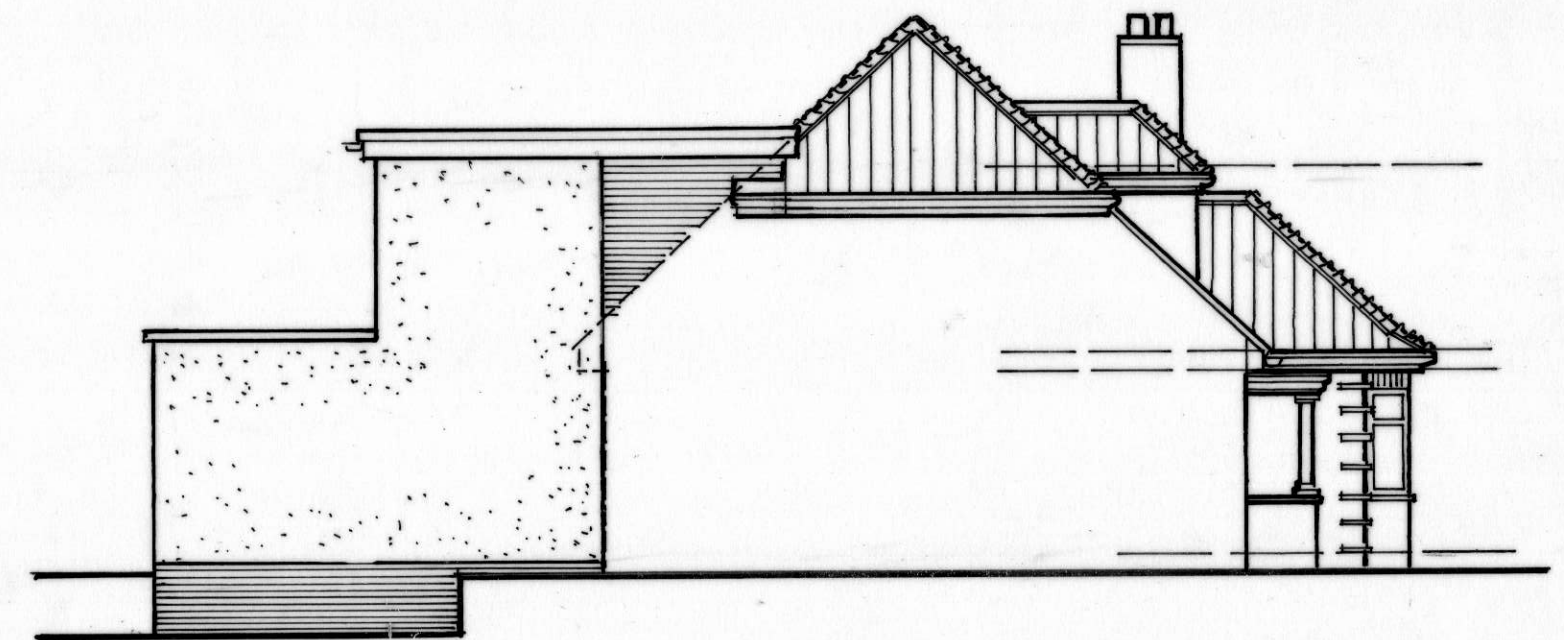

side facing no. 46
PROPOSED ELEVATIONS






rear



side facing no. 52



front

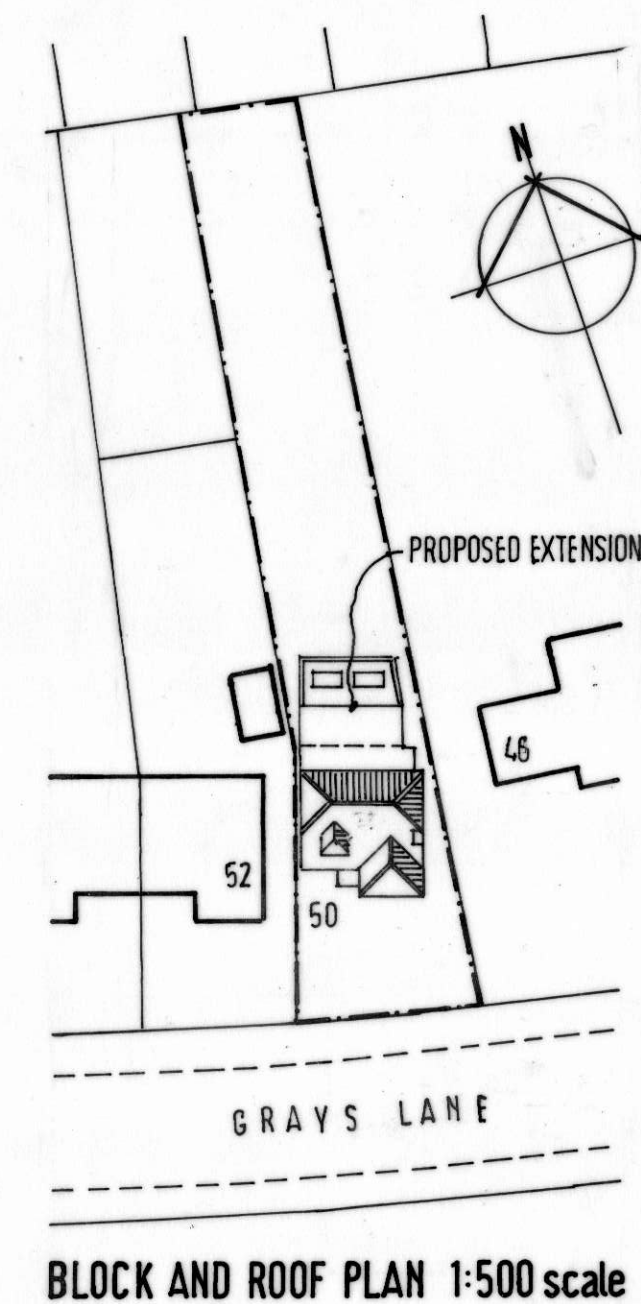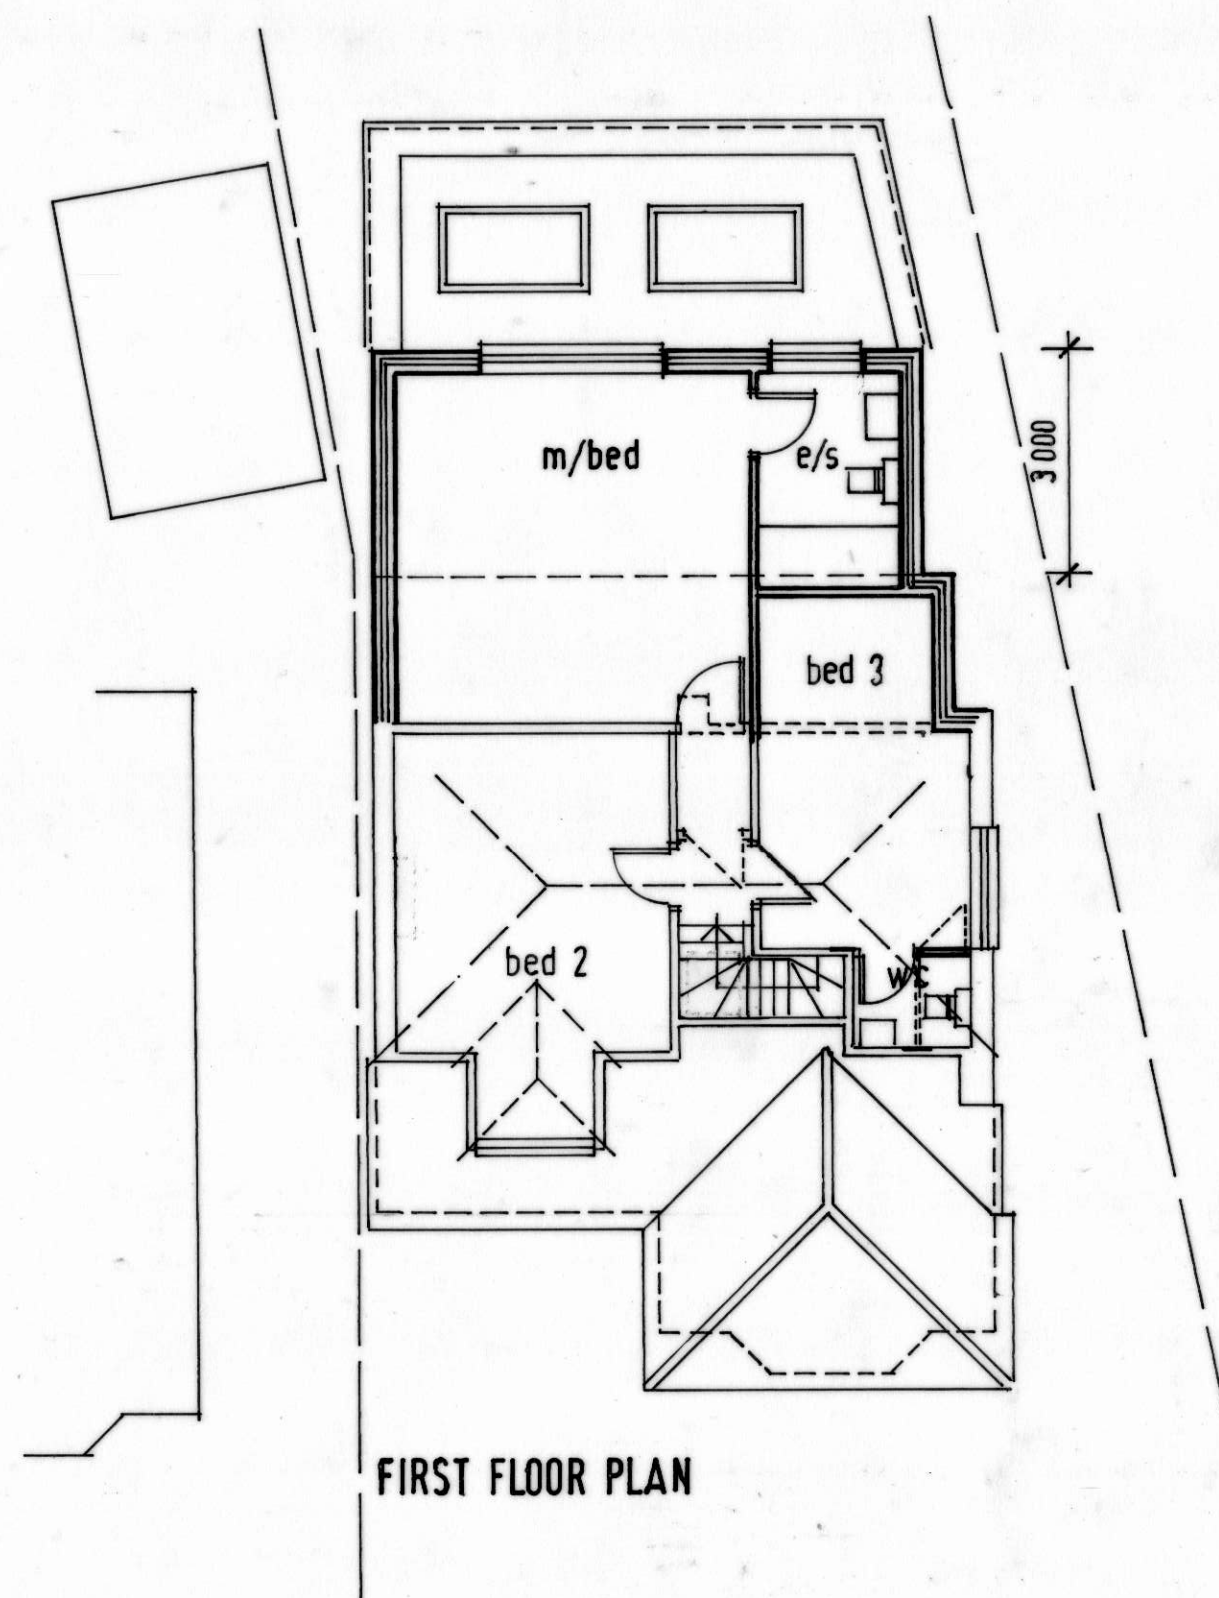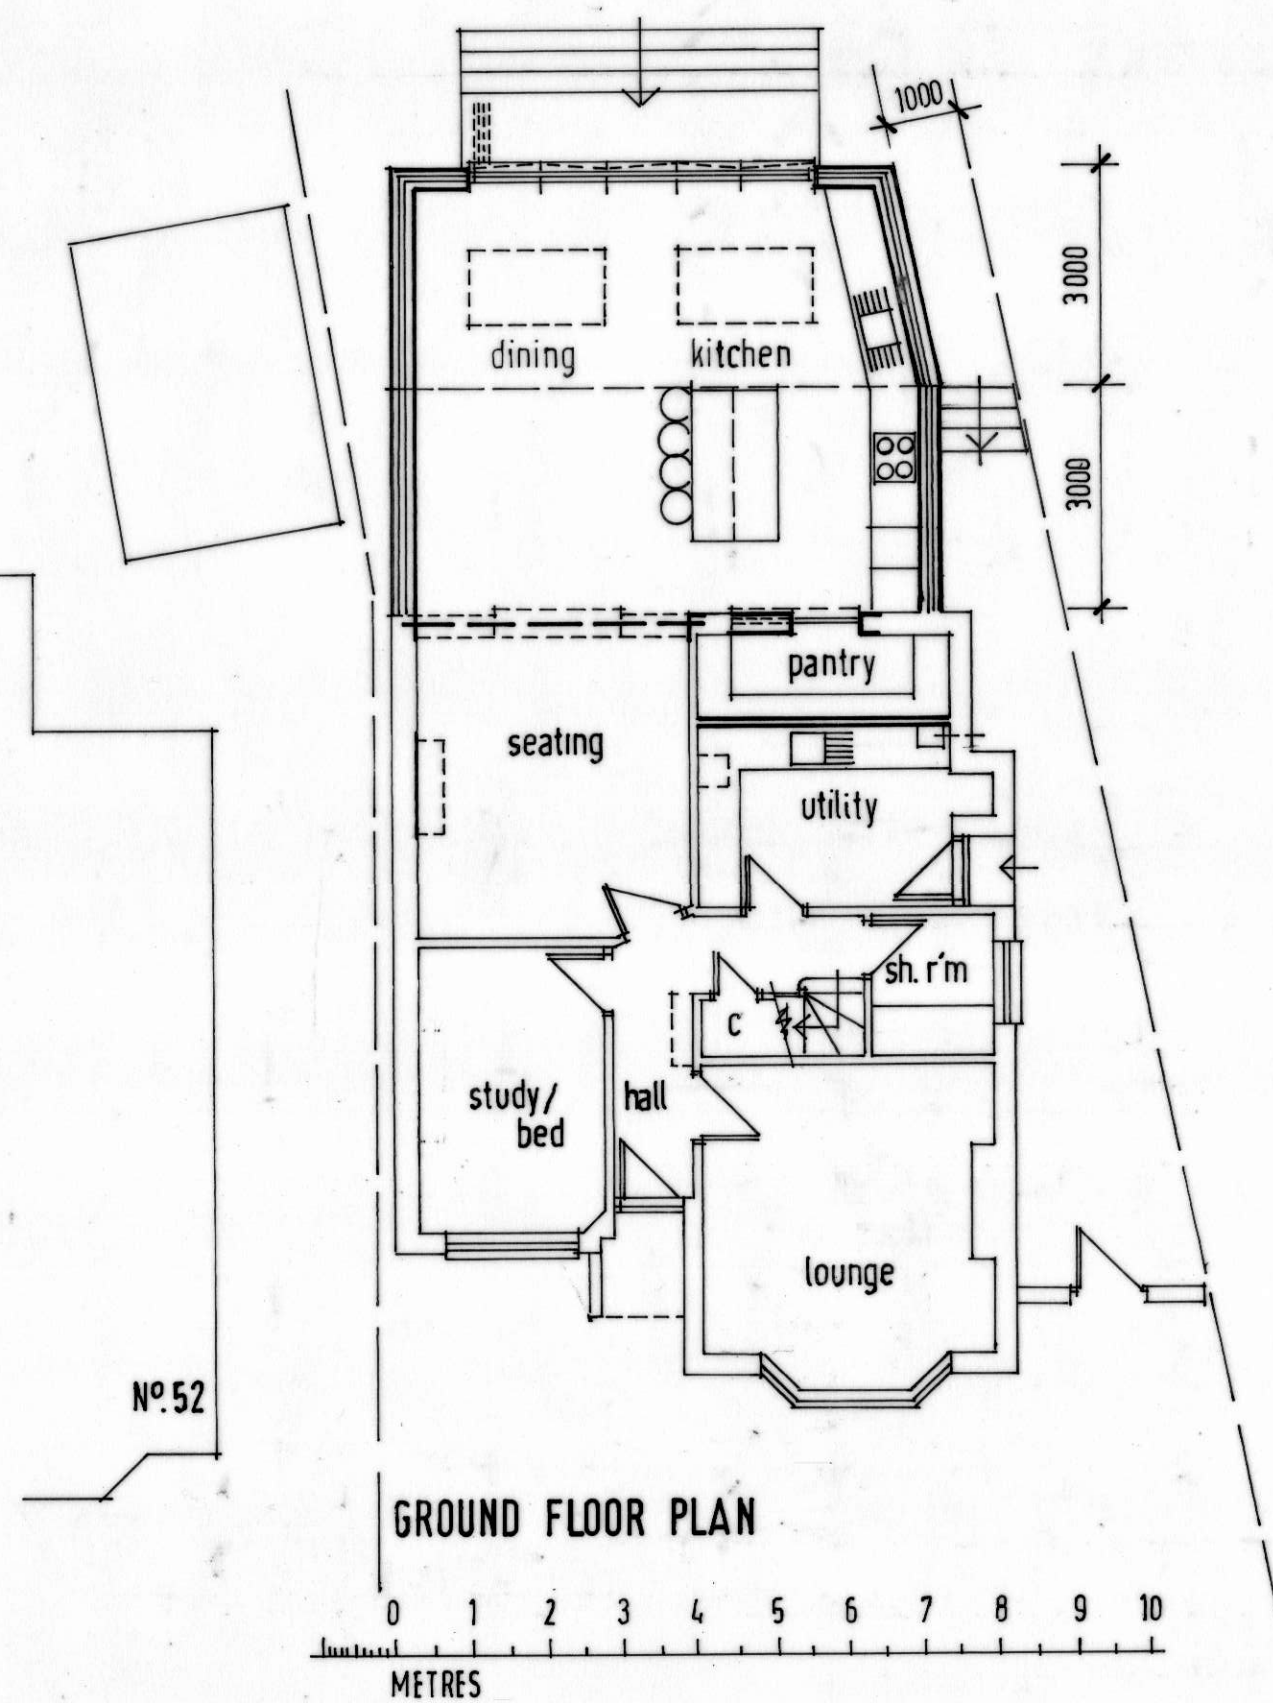

HEATHER MOVE B.Sc. Architectural Design Consultant
Corner House, 1 Balmoral Road,
Hitchin - Hertfordshire SG5 1XG.
Tel. 01462 459910

client
MR. MRS. CULLIGAN

job
PROPOSED EXTENSION AND ALTERATION AT
50 GRAYS LANE - HITCHIN - HERTS.

subject
PROPOSED PLANS AND ELEVATIONS
(A2 sheet size)

scale 1:100 1:500

date FEB. 2025

drawn HM

drawing no.
HM - 24661 - 03

rev