



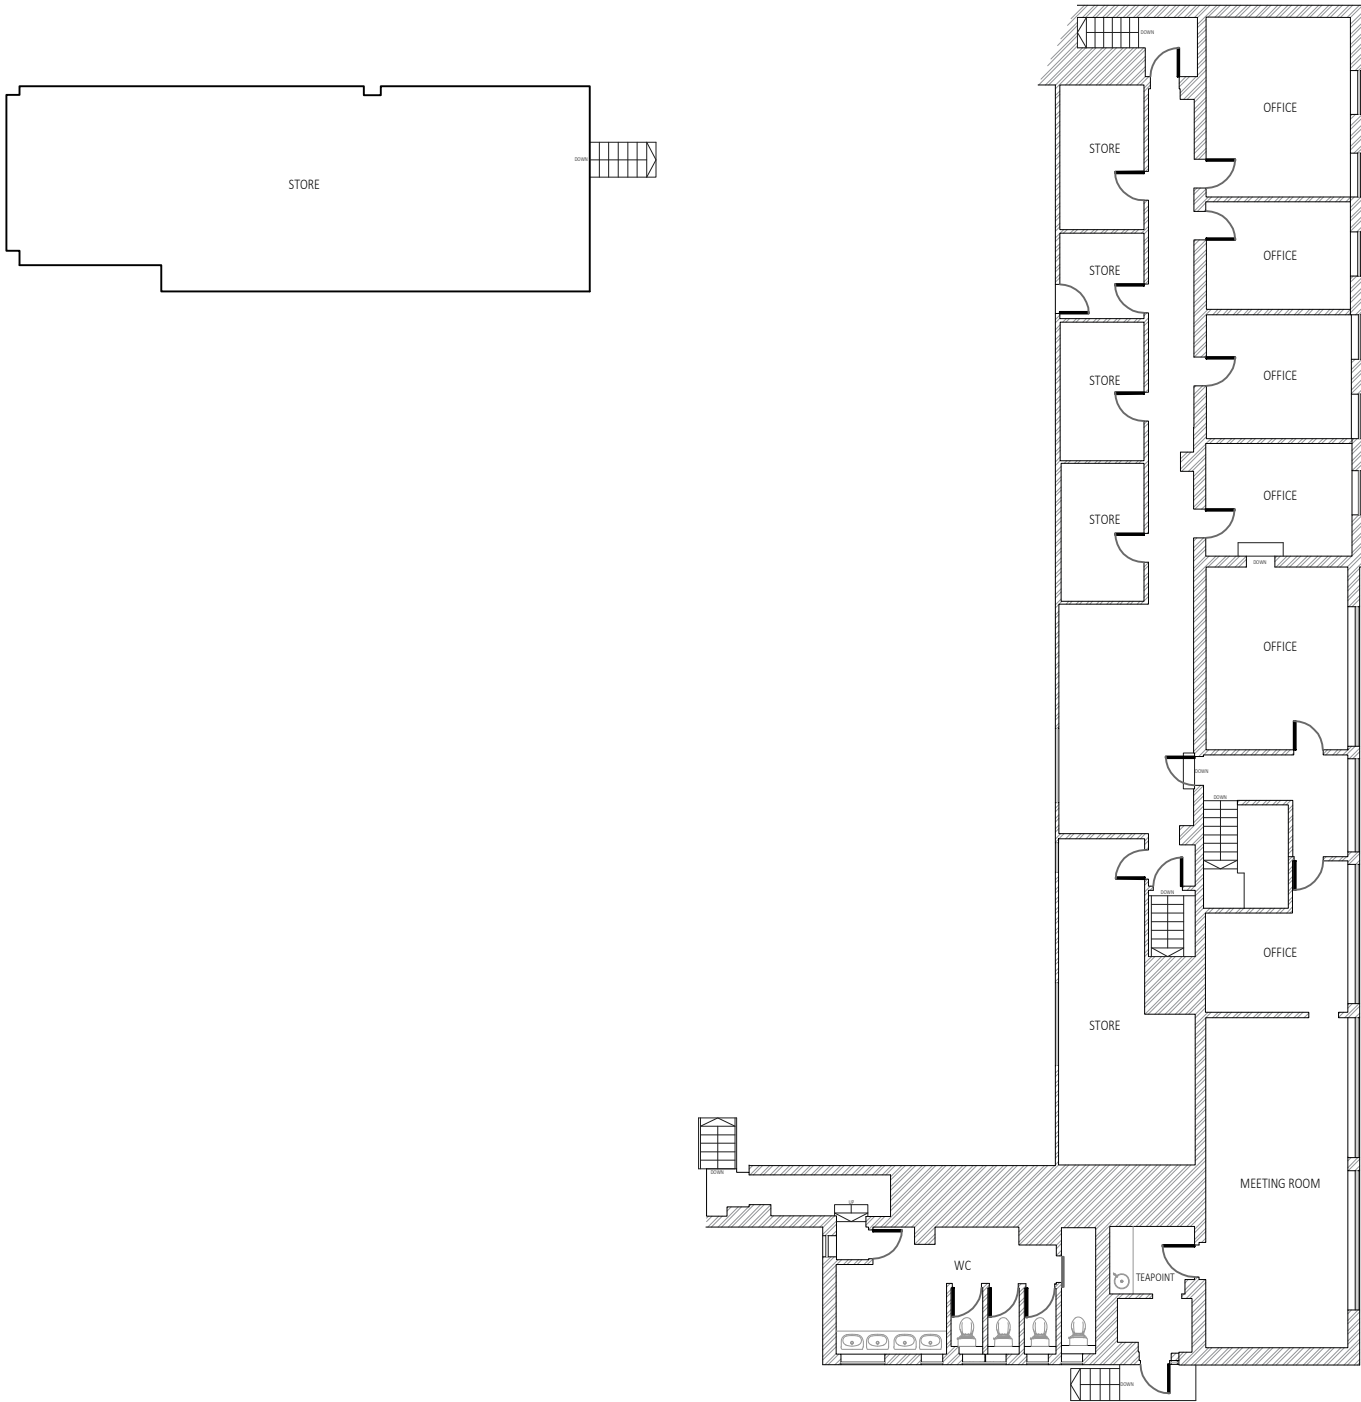

This drawing is the property of My Plan Ltd and may not be copied or reproduced without consent.
All dimensions must be checked on site before commencing work. No dimensions to be scaled from drawing.
My Plan Ltd asserts full Intellectual Property Rights in connection with designs, layouts and information contained within this drawing. Rights are transferred to the named client only upon receipt of full agreed payment in connection with services provided.

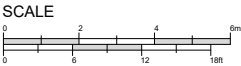

A	19/03/2026	LABELS ADDED & SCALE/LAYOUT AMENDED
REV	DATE	REVISION

CLIENT:
Letchworth Heritage Foundation

SITE ADDRESS:
**623 Blackhorse Road
Letchworth**

DRAWING NAME:
**First Floor/Mezz Level
EXISTING LAYOUT**

Drawn:	EDM	Scale:	1:200@A3
Checked By:	JJ	Date:	06/03/2026



T: 020 3371 0556
W: myplanltd.co.uk

Drawing Reference:	Project No.	Floor	Layout	Rev
	P0501	01/ML	GL	A