


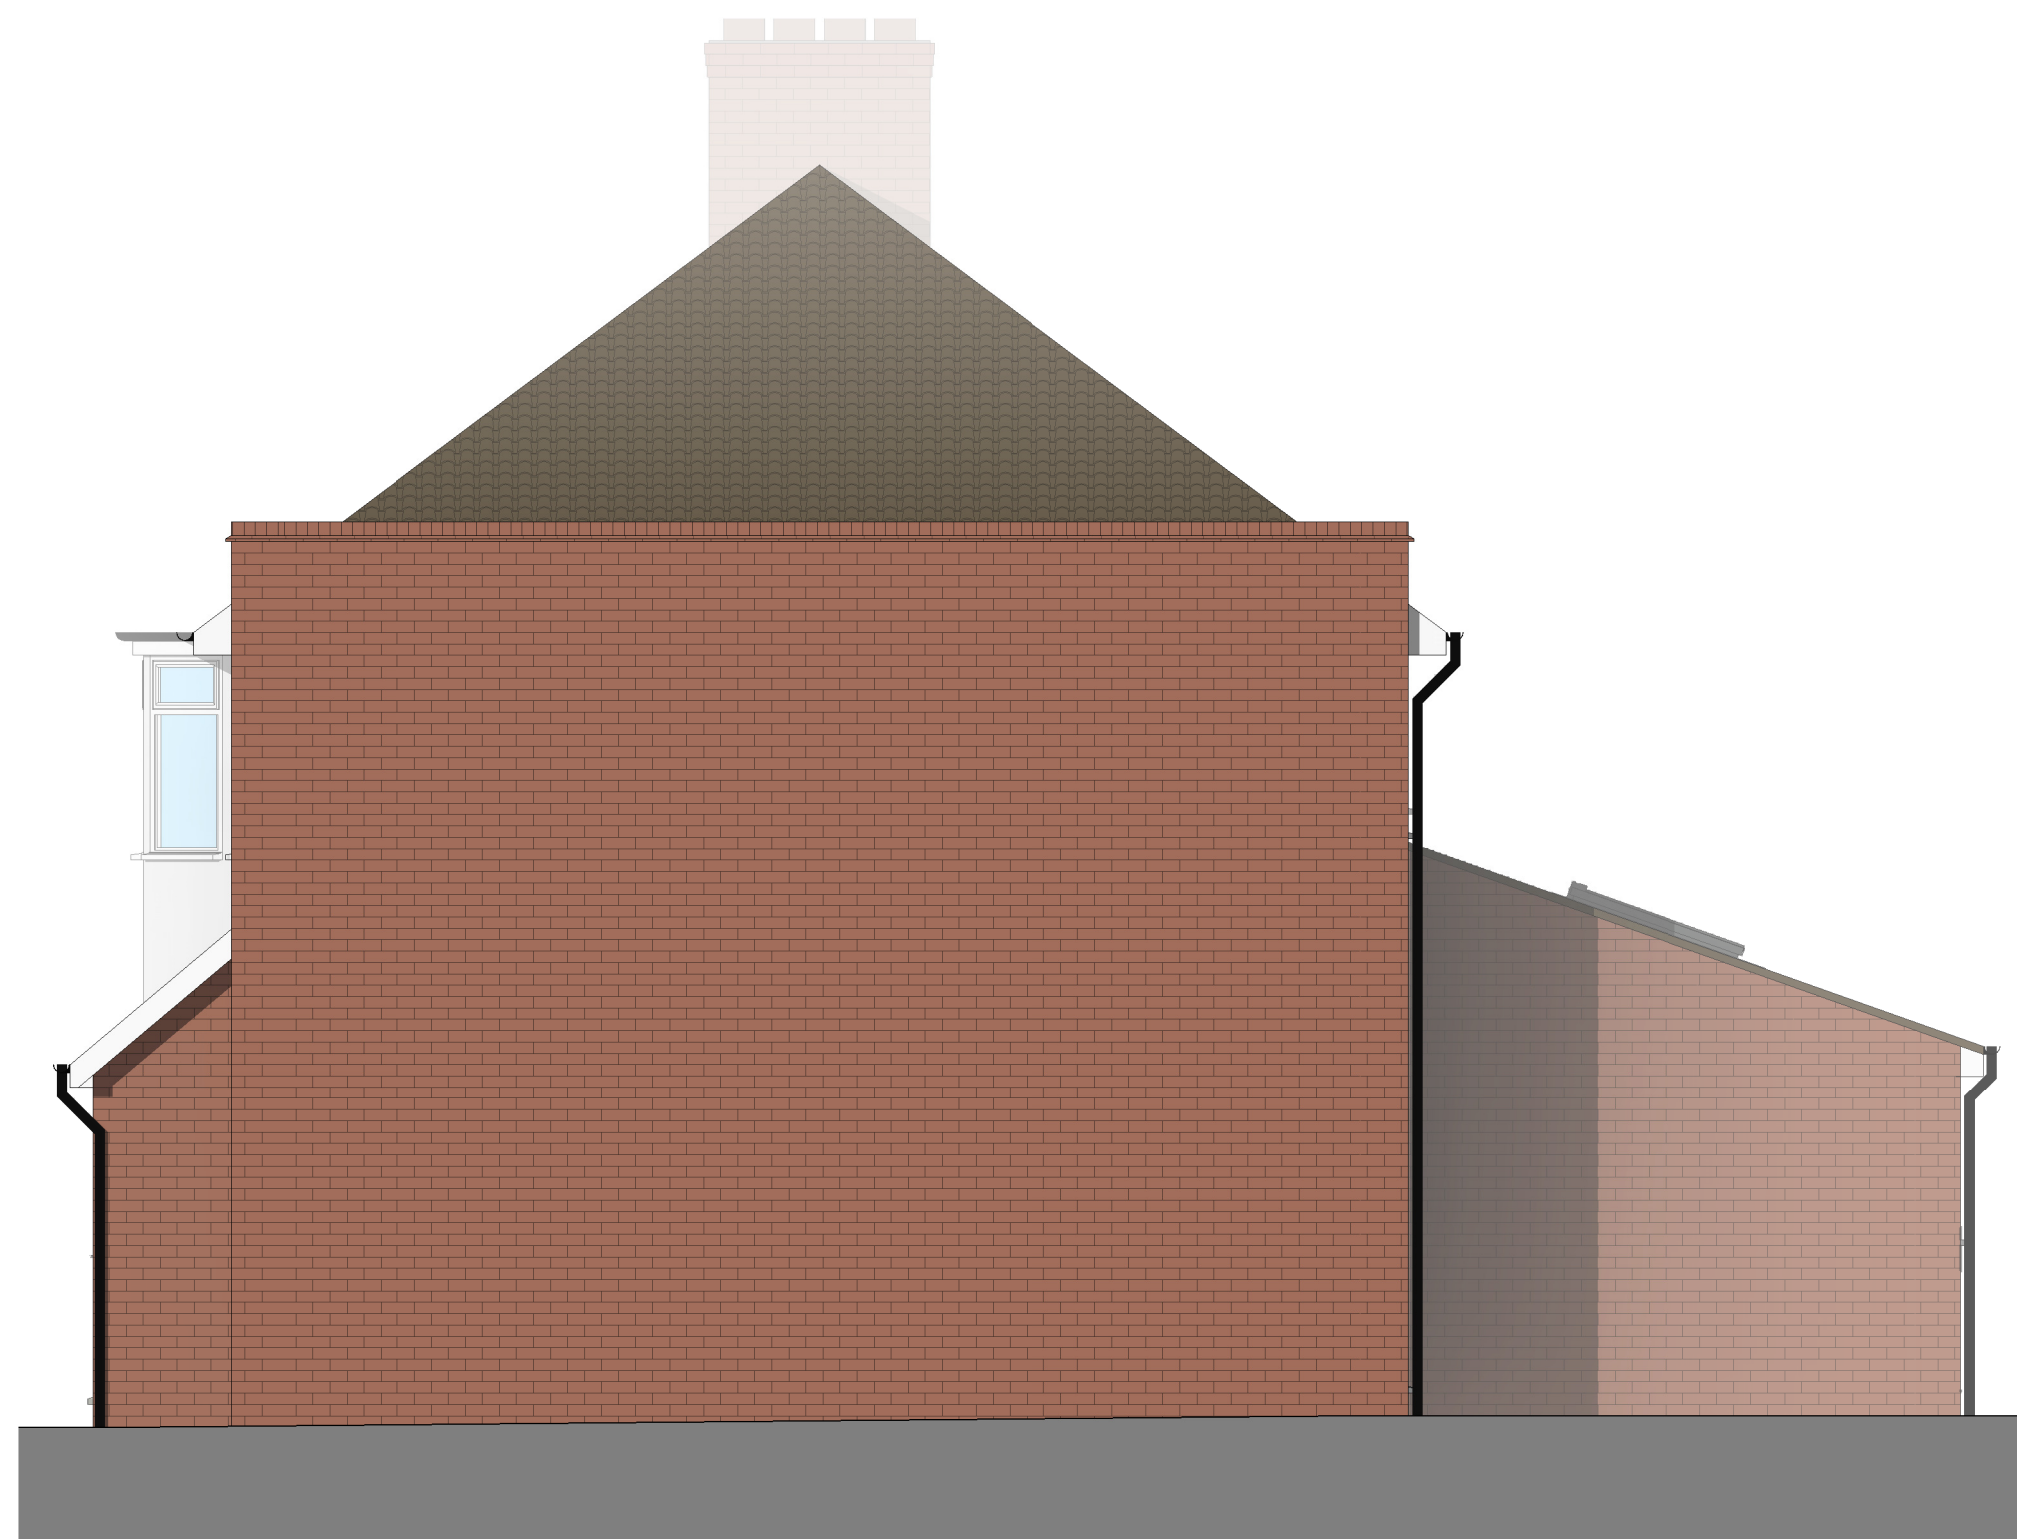

0		1 to 50		5m	
Rev	Date	Details		Drawn	Checked

Issued for:

Project/Client:

2 Old Hale Way

Project No:
Project Number

Dwg No:
A101

Rev:

Drawing:

Existing Elevations

Scale:	
1 : 50	@A1
Drawn By:	Date:
Author	
Checked By:	Date:
Checker	



D.Chandler Architectural Design Ltd
Devonshire Business Centre, Works Rd, Letchworth, SG6 1GJ
Tel : 07901 864 742 - Email : daniel@darchitectural.org