

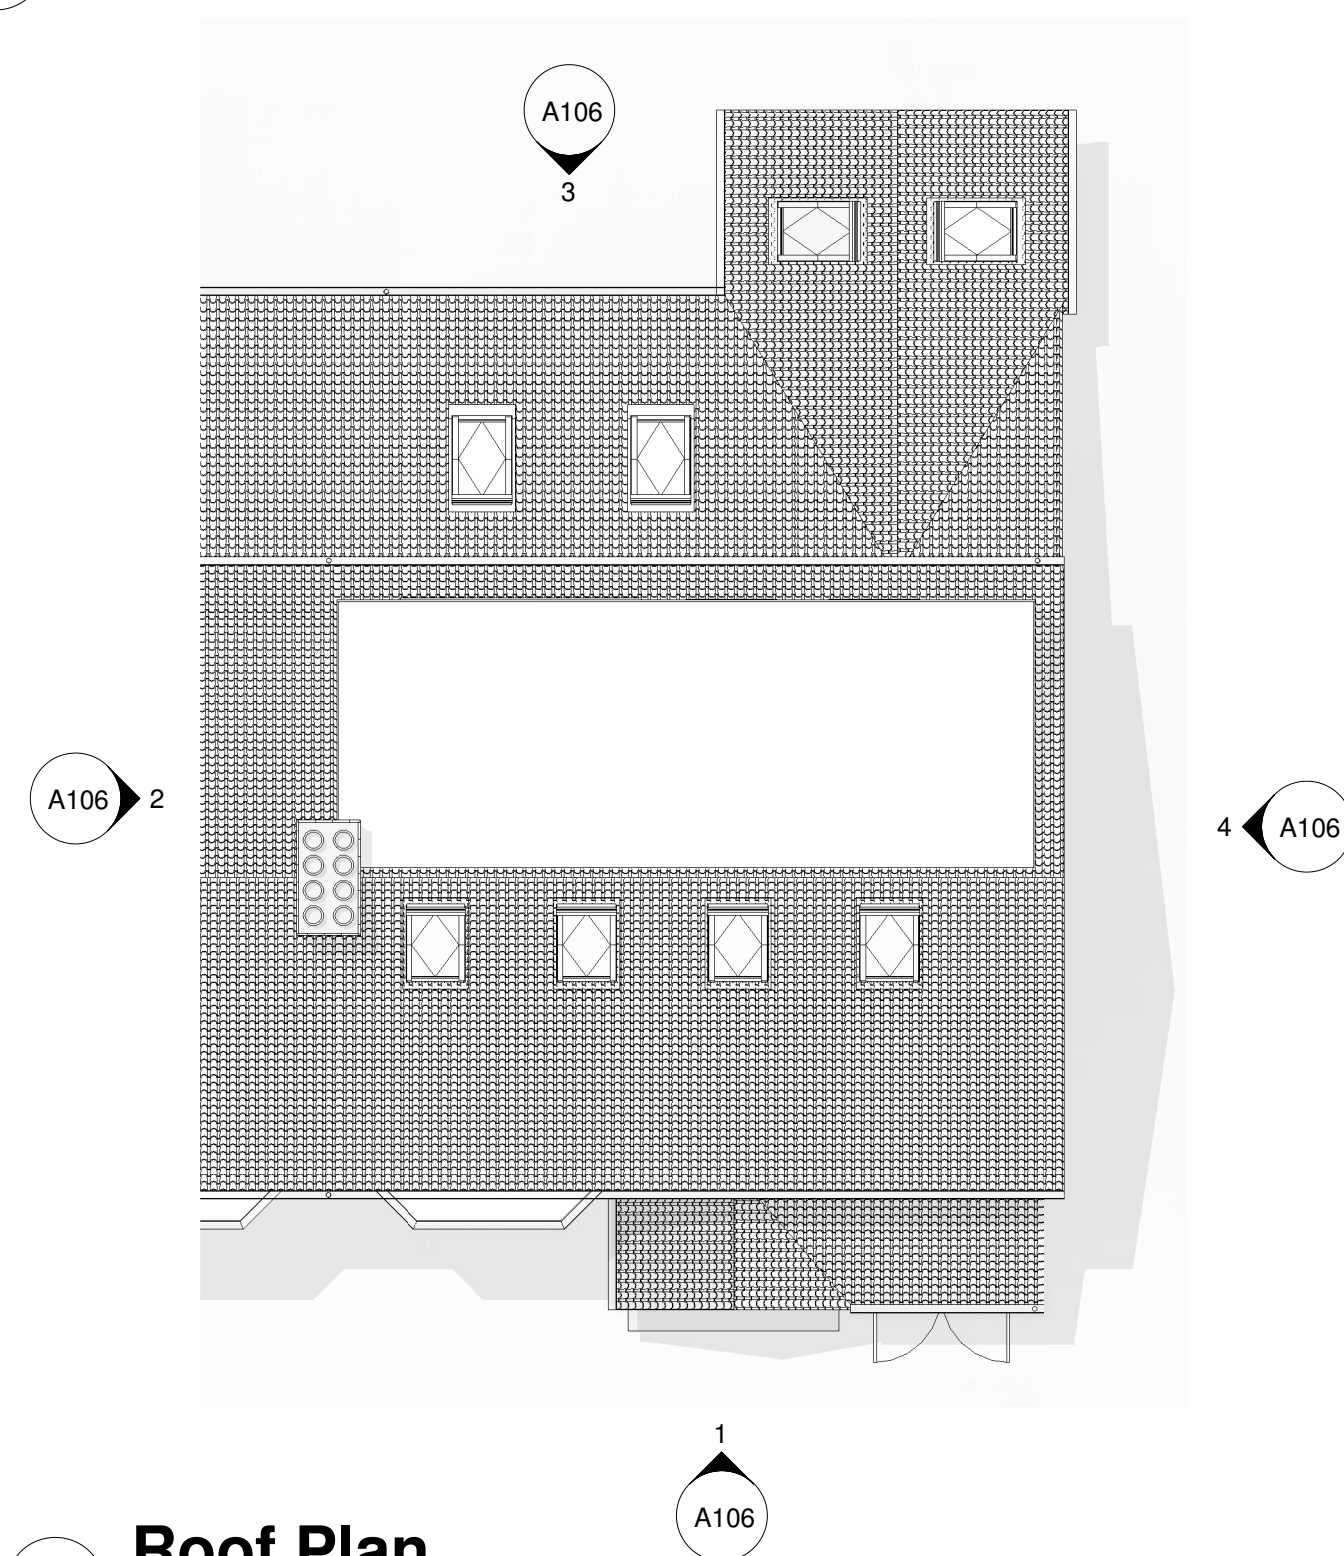
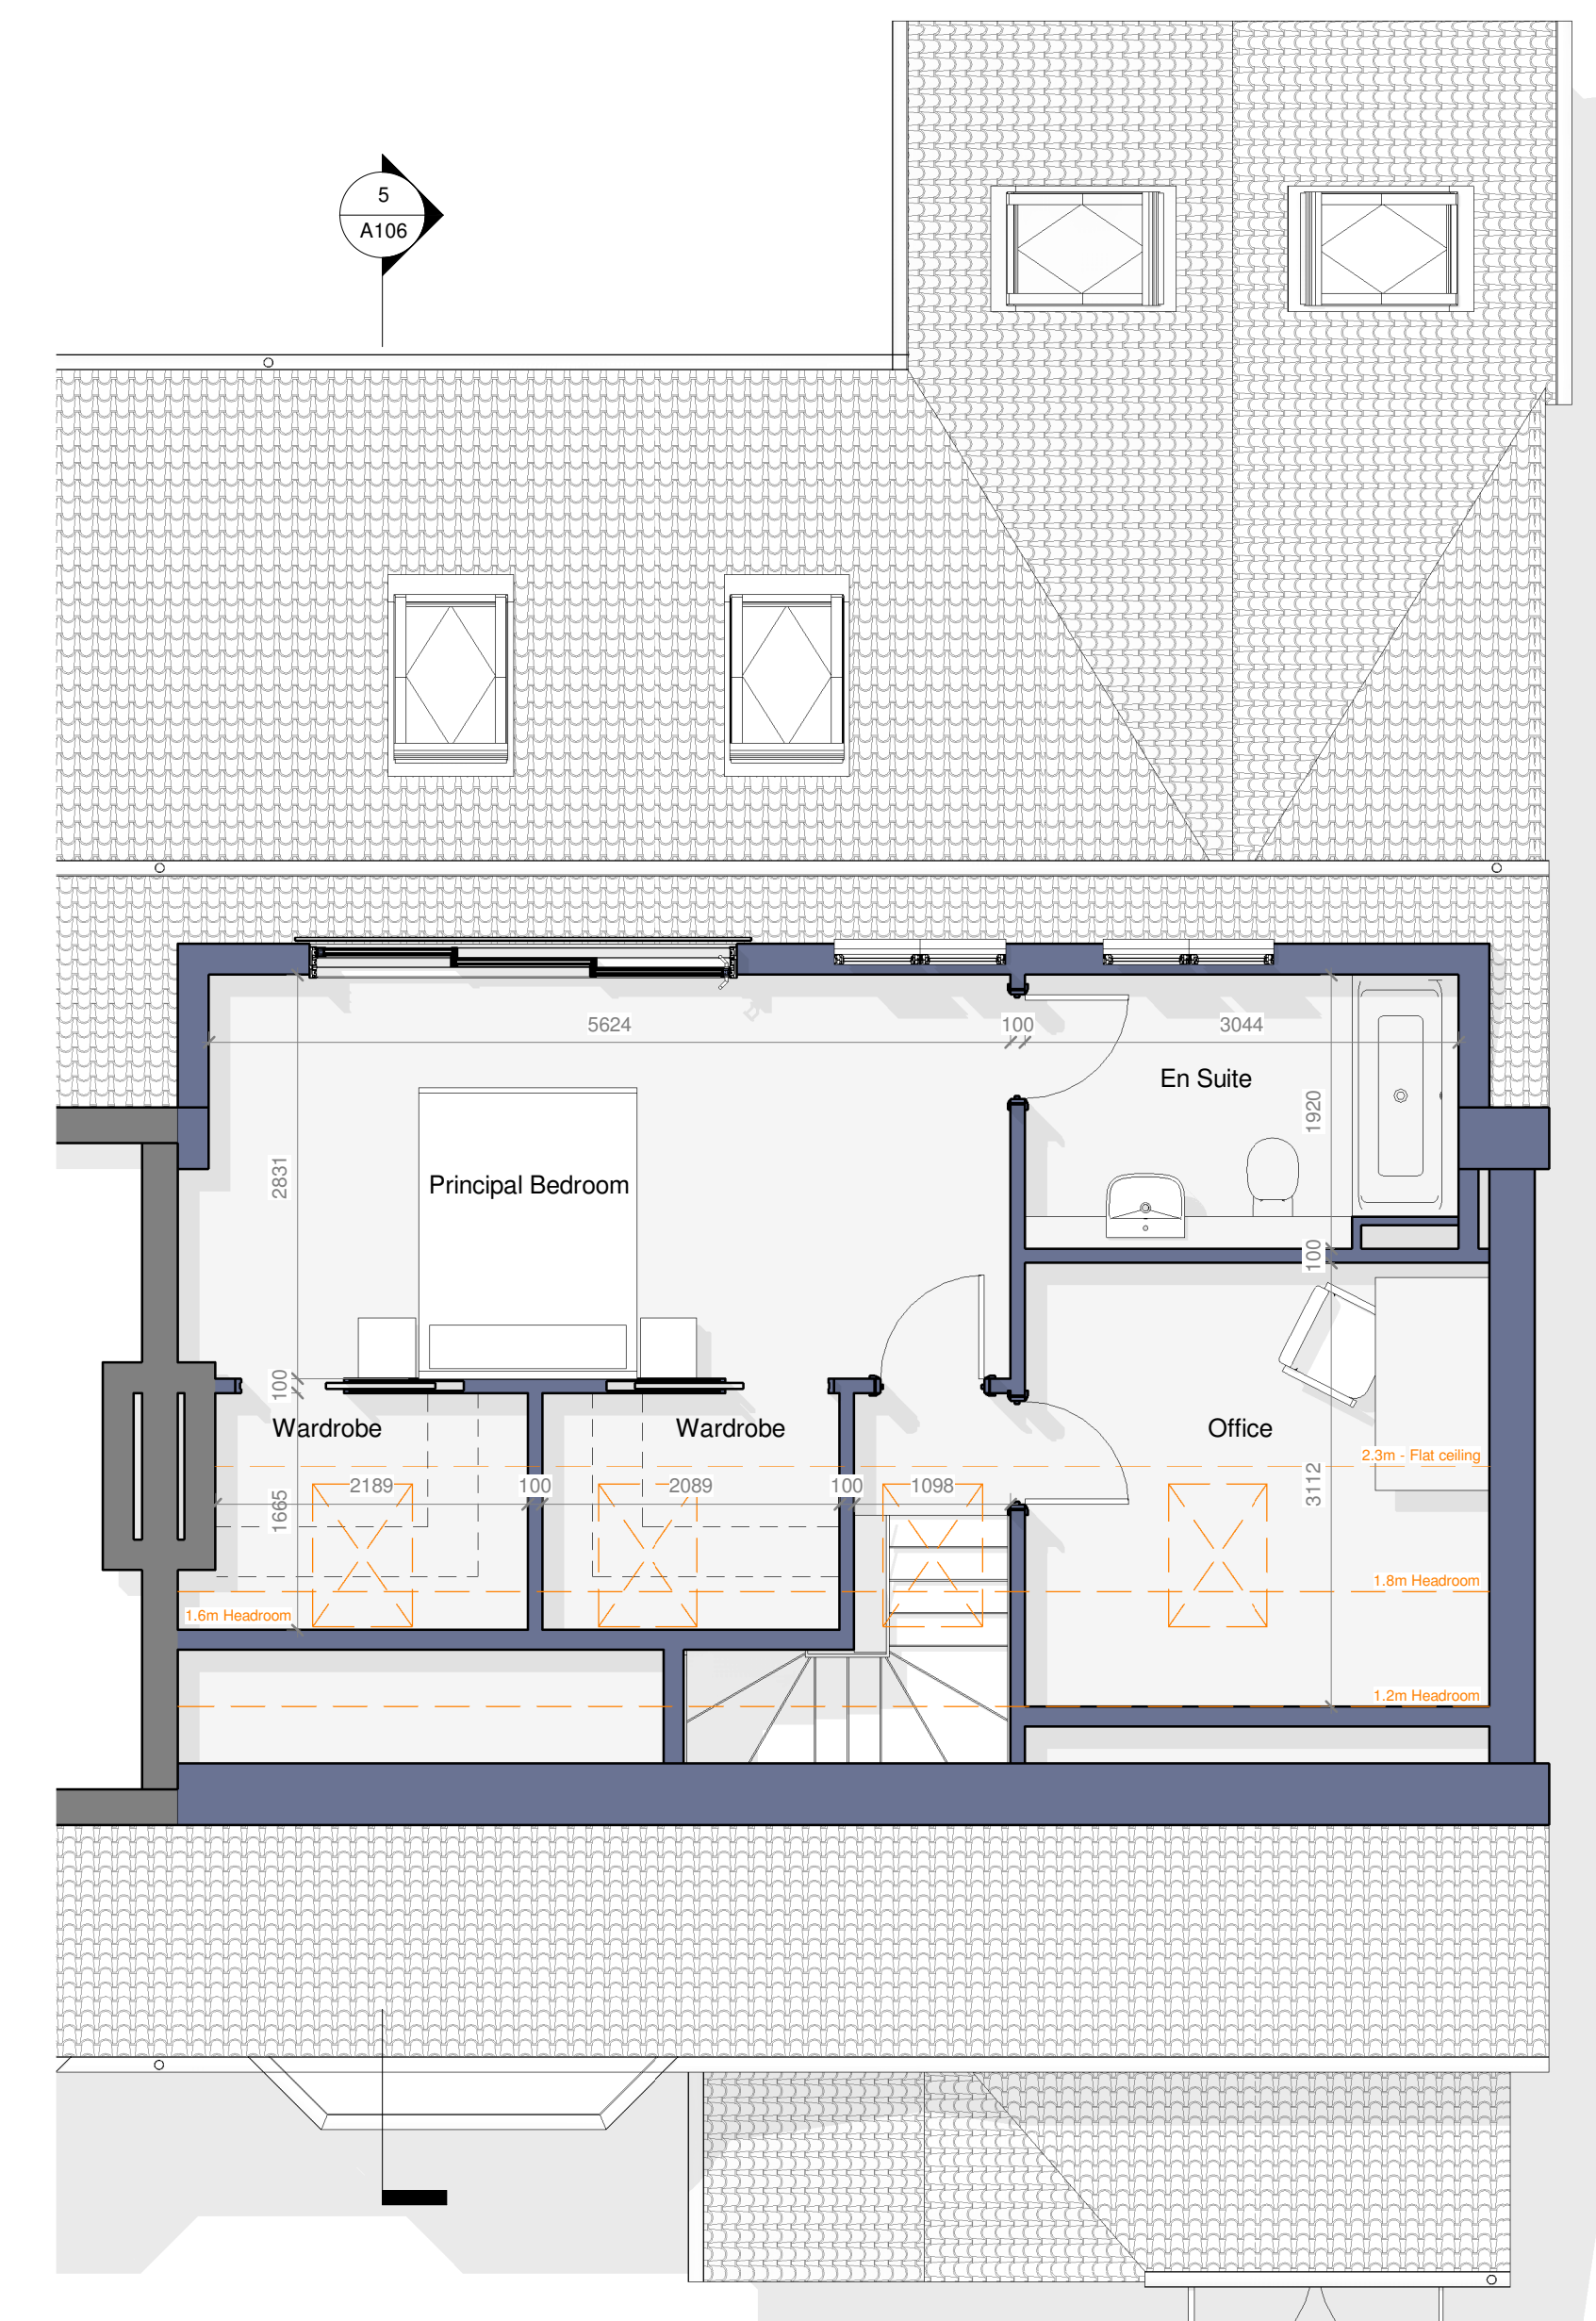
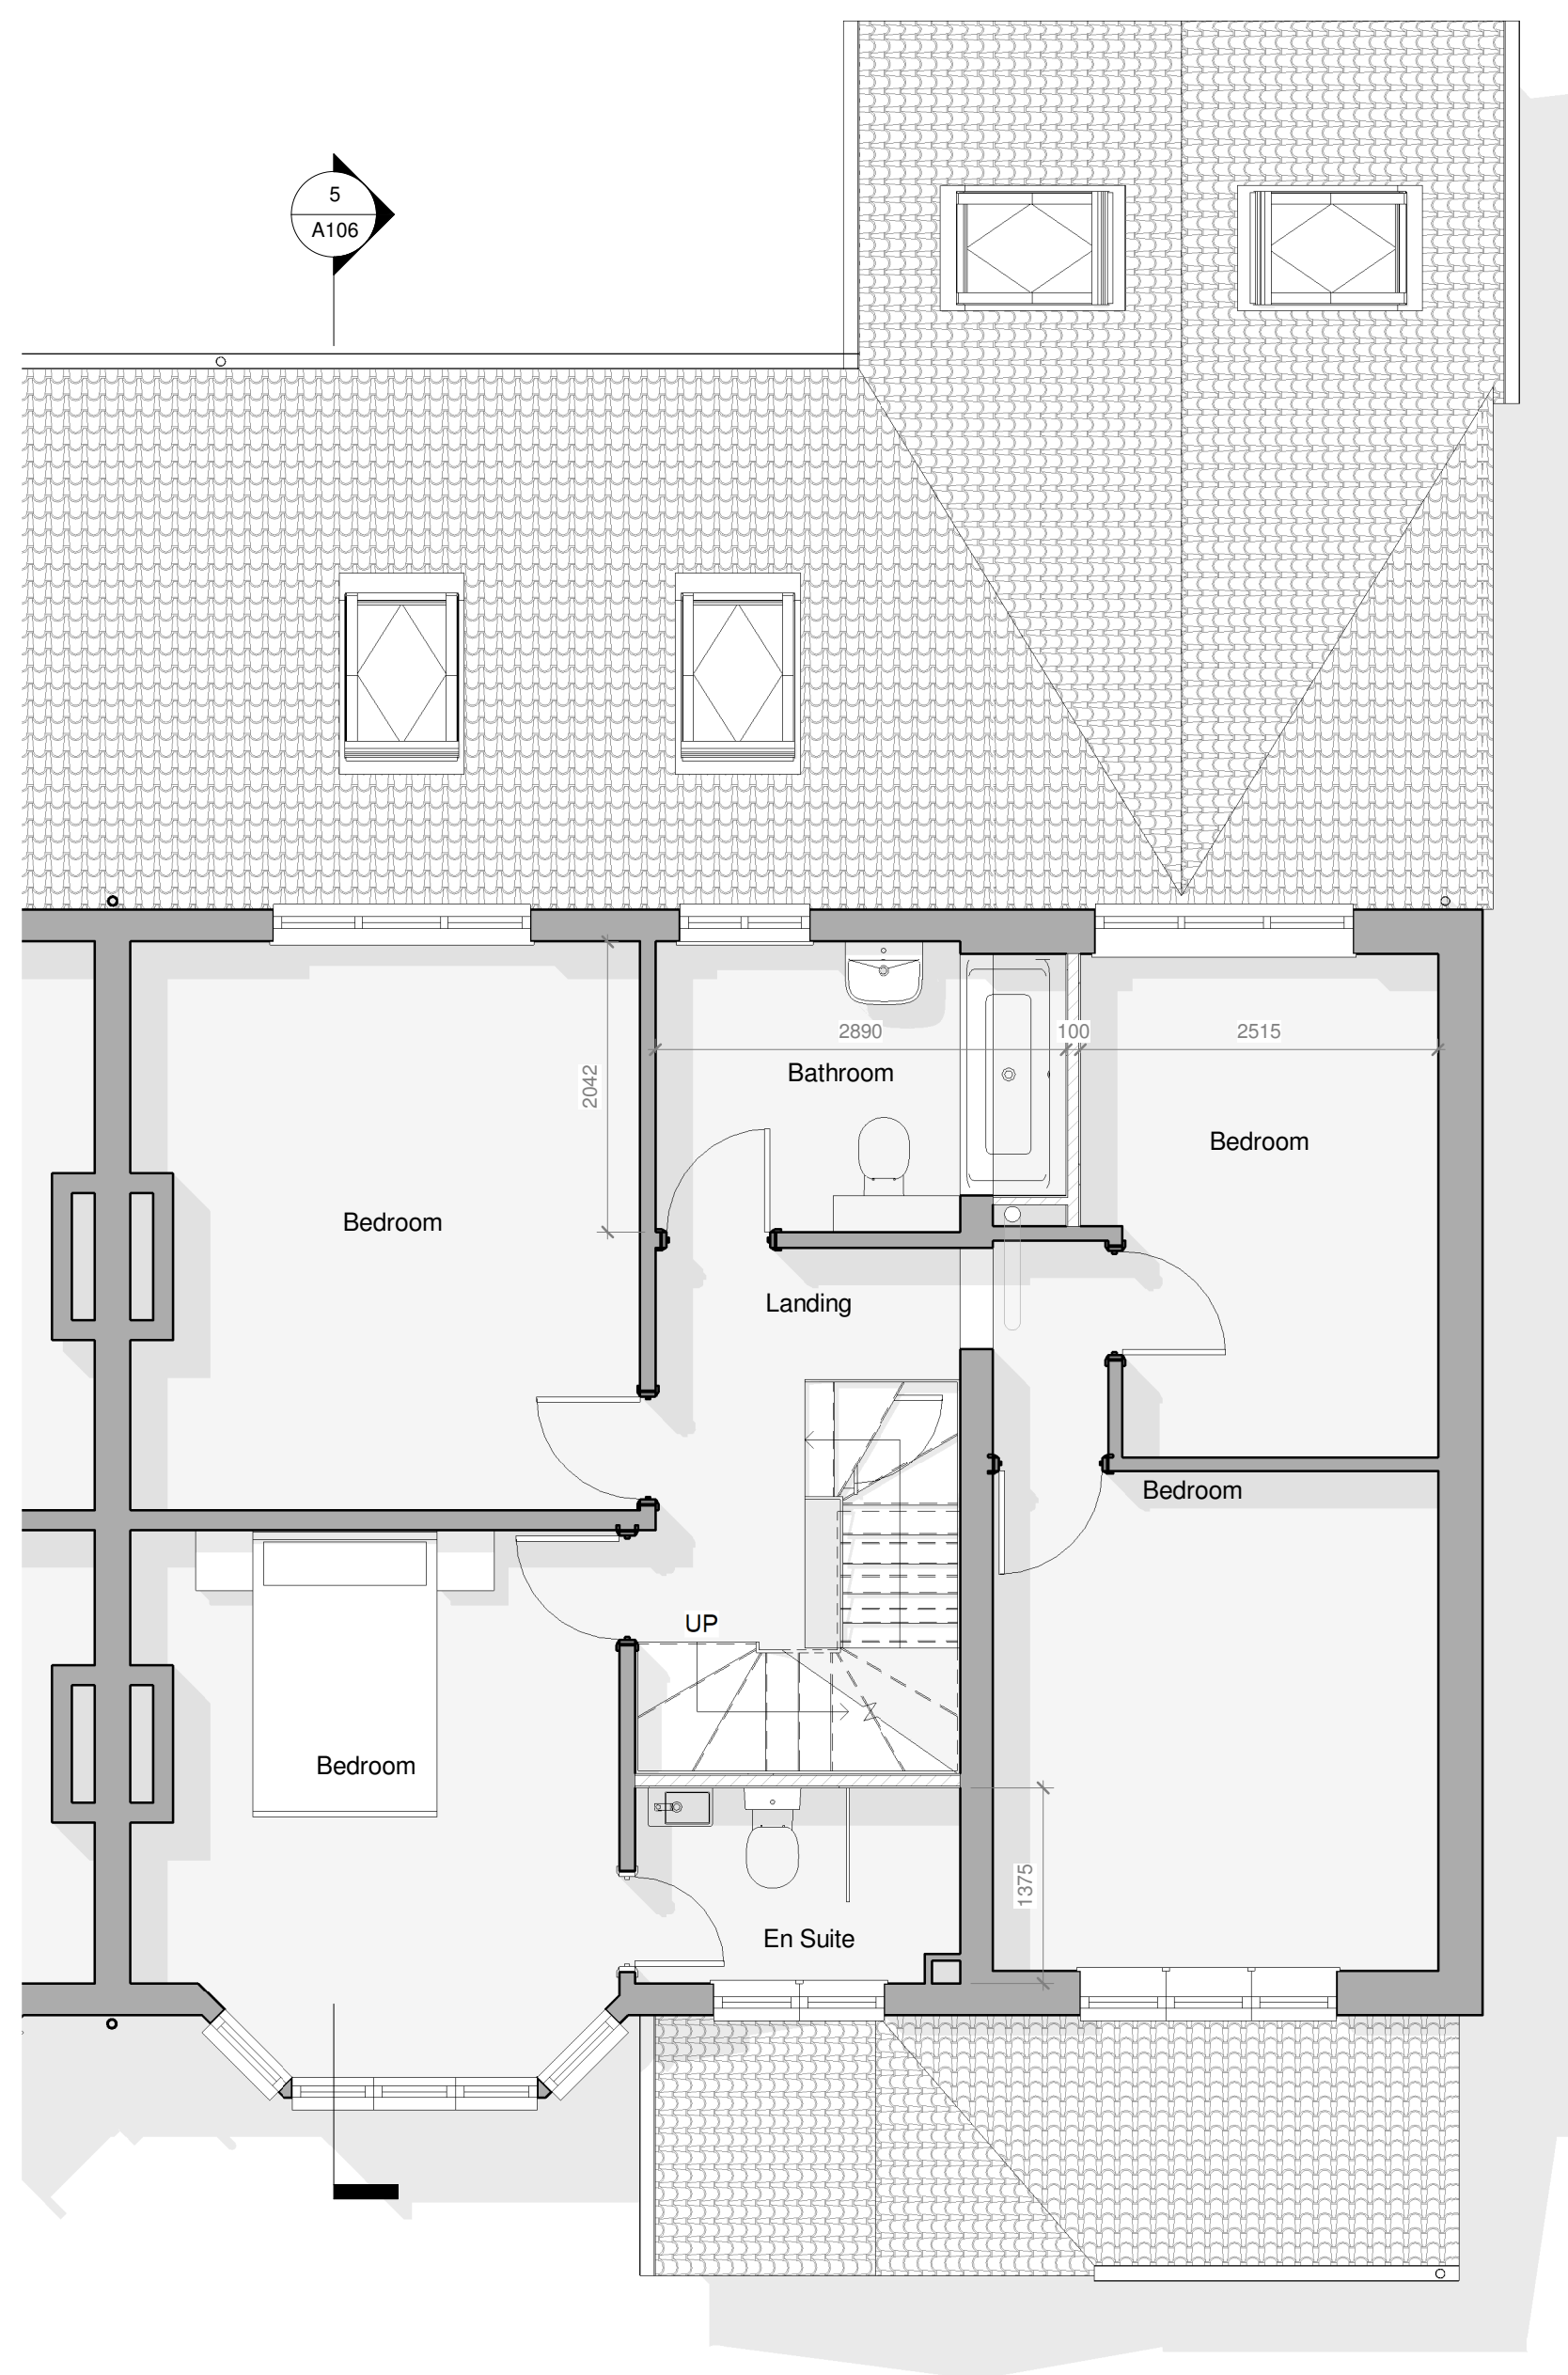


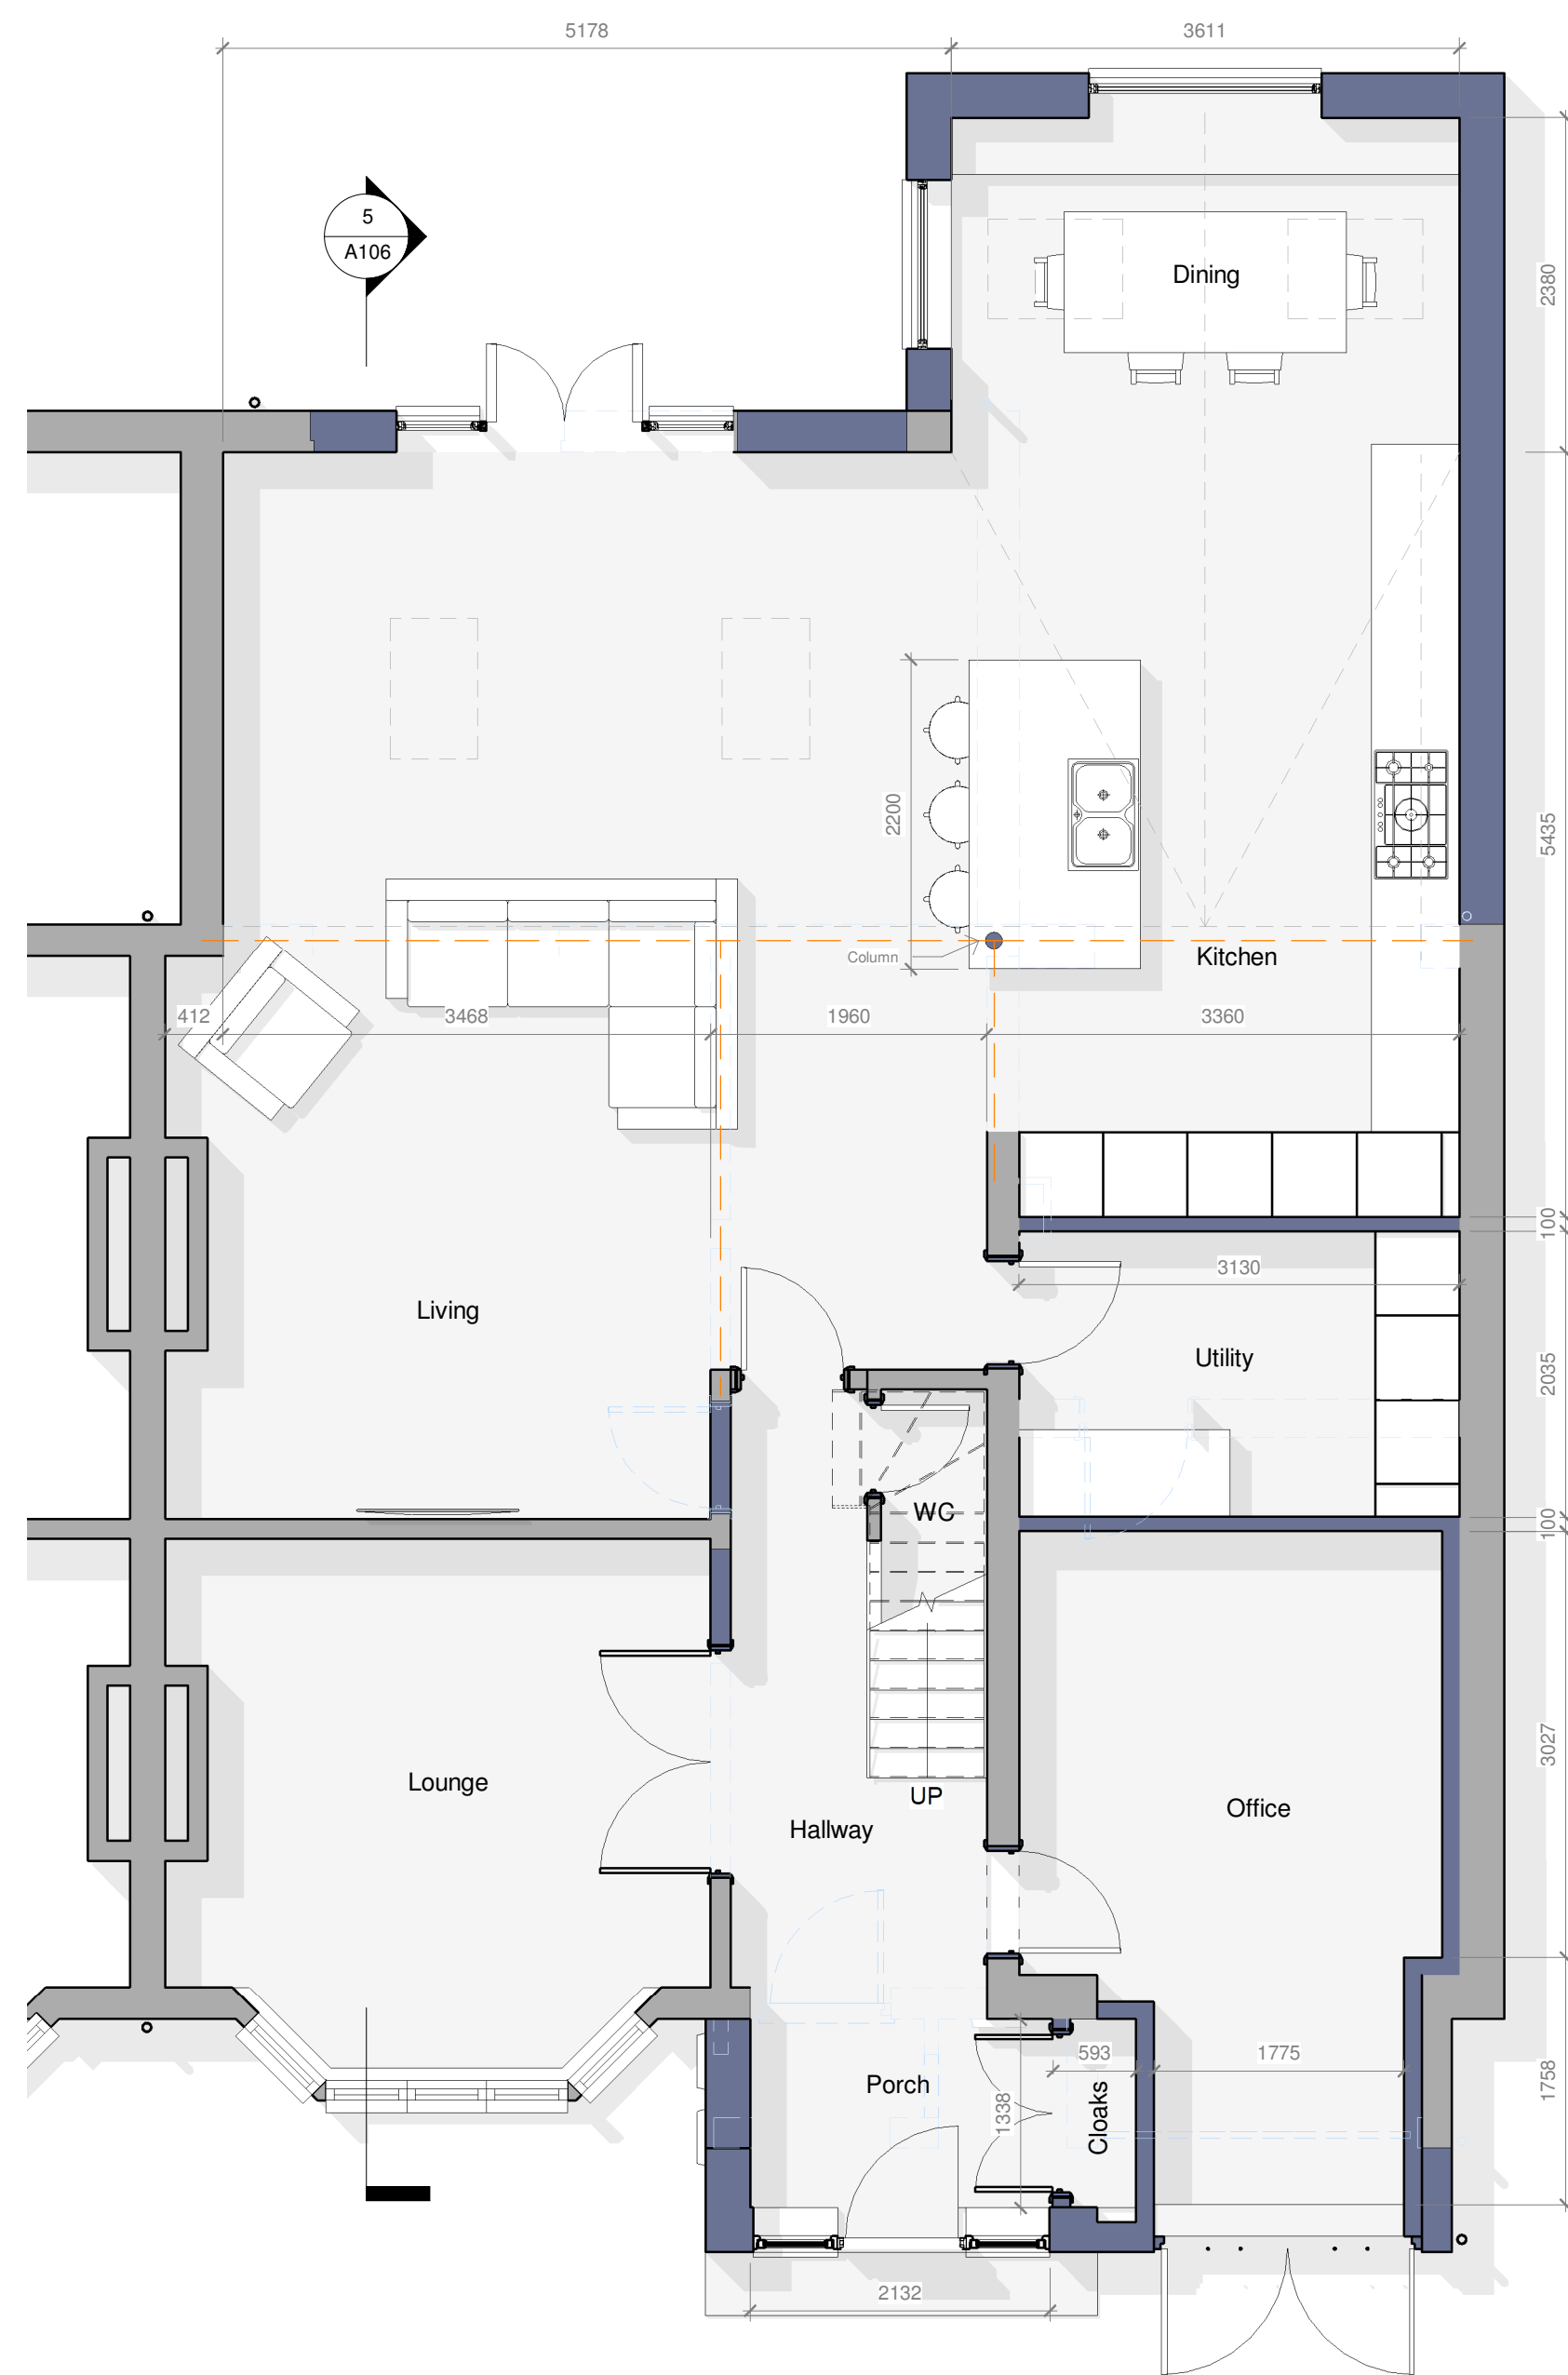

LEGEND:

	Existing construction to be retained.
	Existing construction to be demolished.
	Proposed new construction.

EXTERNAL MATERIALS:	
External Walls	- Facing brick to match existing.
Dormer Cheeks	- Standing seam lead.
Flat Roof	- EPDM membrane
Pitched Roof	- Interlocking concrete roof tiles to match existing.
Fascia	- UPVC
Windows	- UPVC
Rooflight	- Velux MK08
Doors	- UPVC
Rainwater Goods	- UPVC

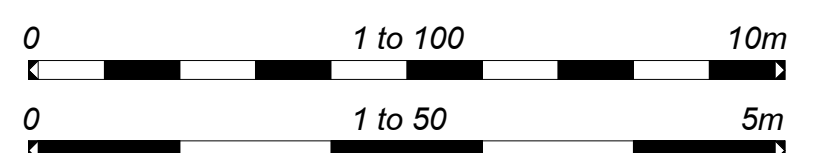

Rev	Date	Details	Drawn	Checked

Issued for:

Project/Client:	Project No:
2 Old Hale Way	Project Number
	Dwg No:
	A105
	Rev:

Drawing:	Scale:
Proposed Plans	As indicated @A1

Drawn By: _____ Date: _____
Author _____
Checked By: _____ Date: _____
Checker _____



D.Chandler Architectural Design Ltd
Devonshire Business Centre, Works Rd, Letchworth, SG6 1GJ
Tel : 07901 864 742 - Email : daniel@dcharchitectural.org