



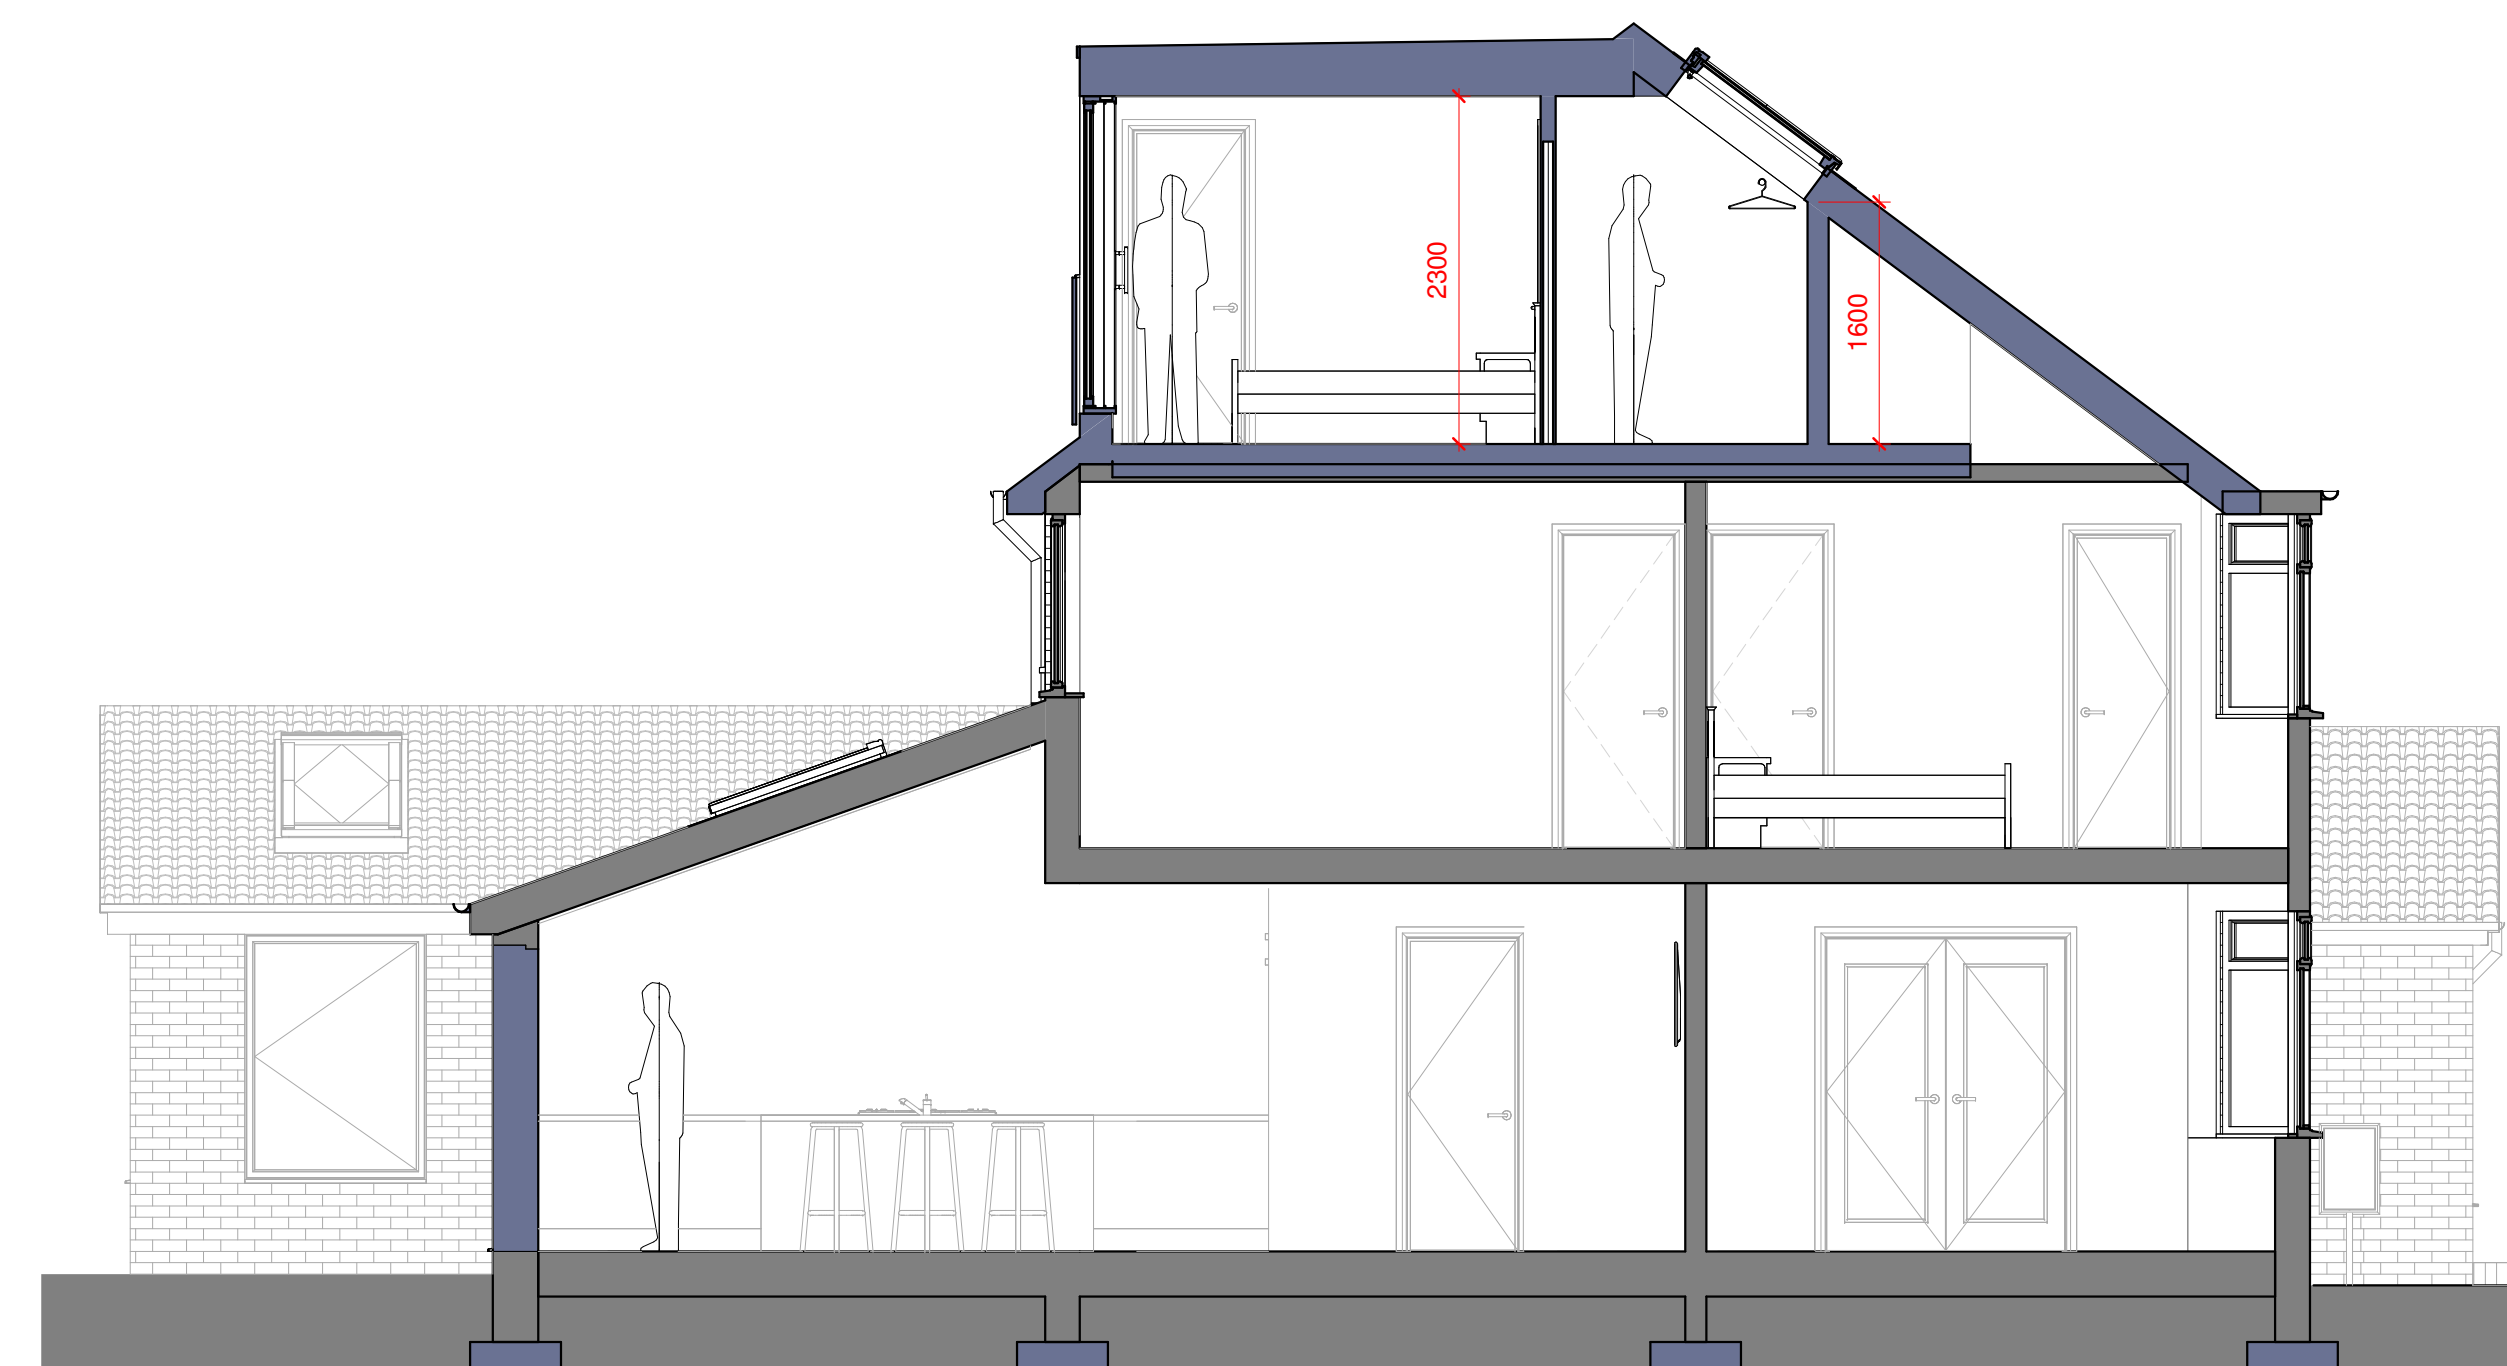

EXTERNAL MATERIALS:	
External Walls	- Facing brick to match existing.
Dormer Cheeks	- Standing seam lead.
Flat Roof	- EPDM membrane
Pitched Roof	- Interlocking concrete roof tiles to match existing.
Fascia	- UPVC
Windows	- UPVC
Rooflight	- Velux MK08
Doors	- UPVC
Rainwater Goods	- UPVC

<i>0</i>		<i>1 to 50</i>		<i>5m</i>
Rev.	Date	Details		Drawn Checked
Issued for:				

Project/Client:	Project No:
2 Old Hale Way	Project Number
	Dwg No:
	A106
	Rev:
Drawing:	Scale:
	1 : 50 @A1
Proposed Elevations & Section	Drawn By: Author Date:
	Checked By: Checker Date:

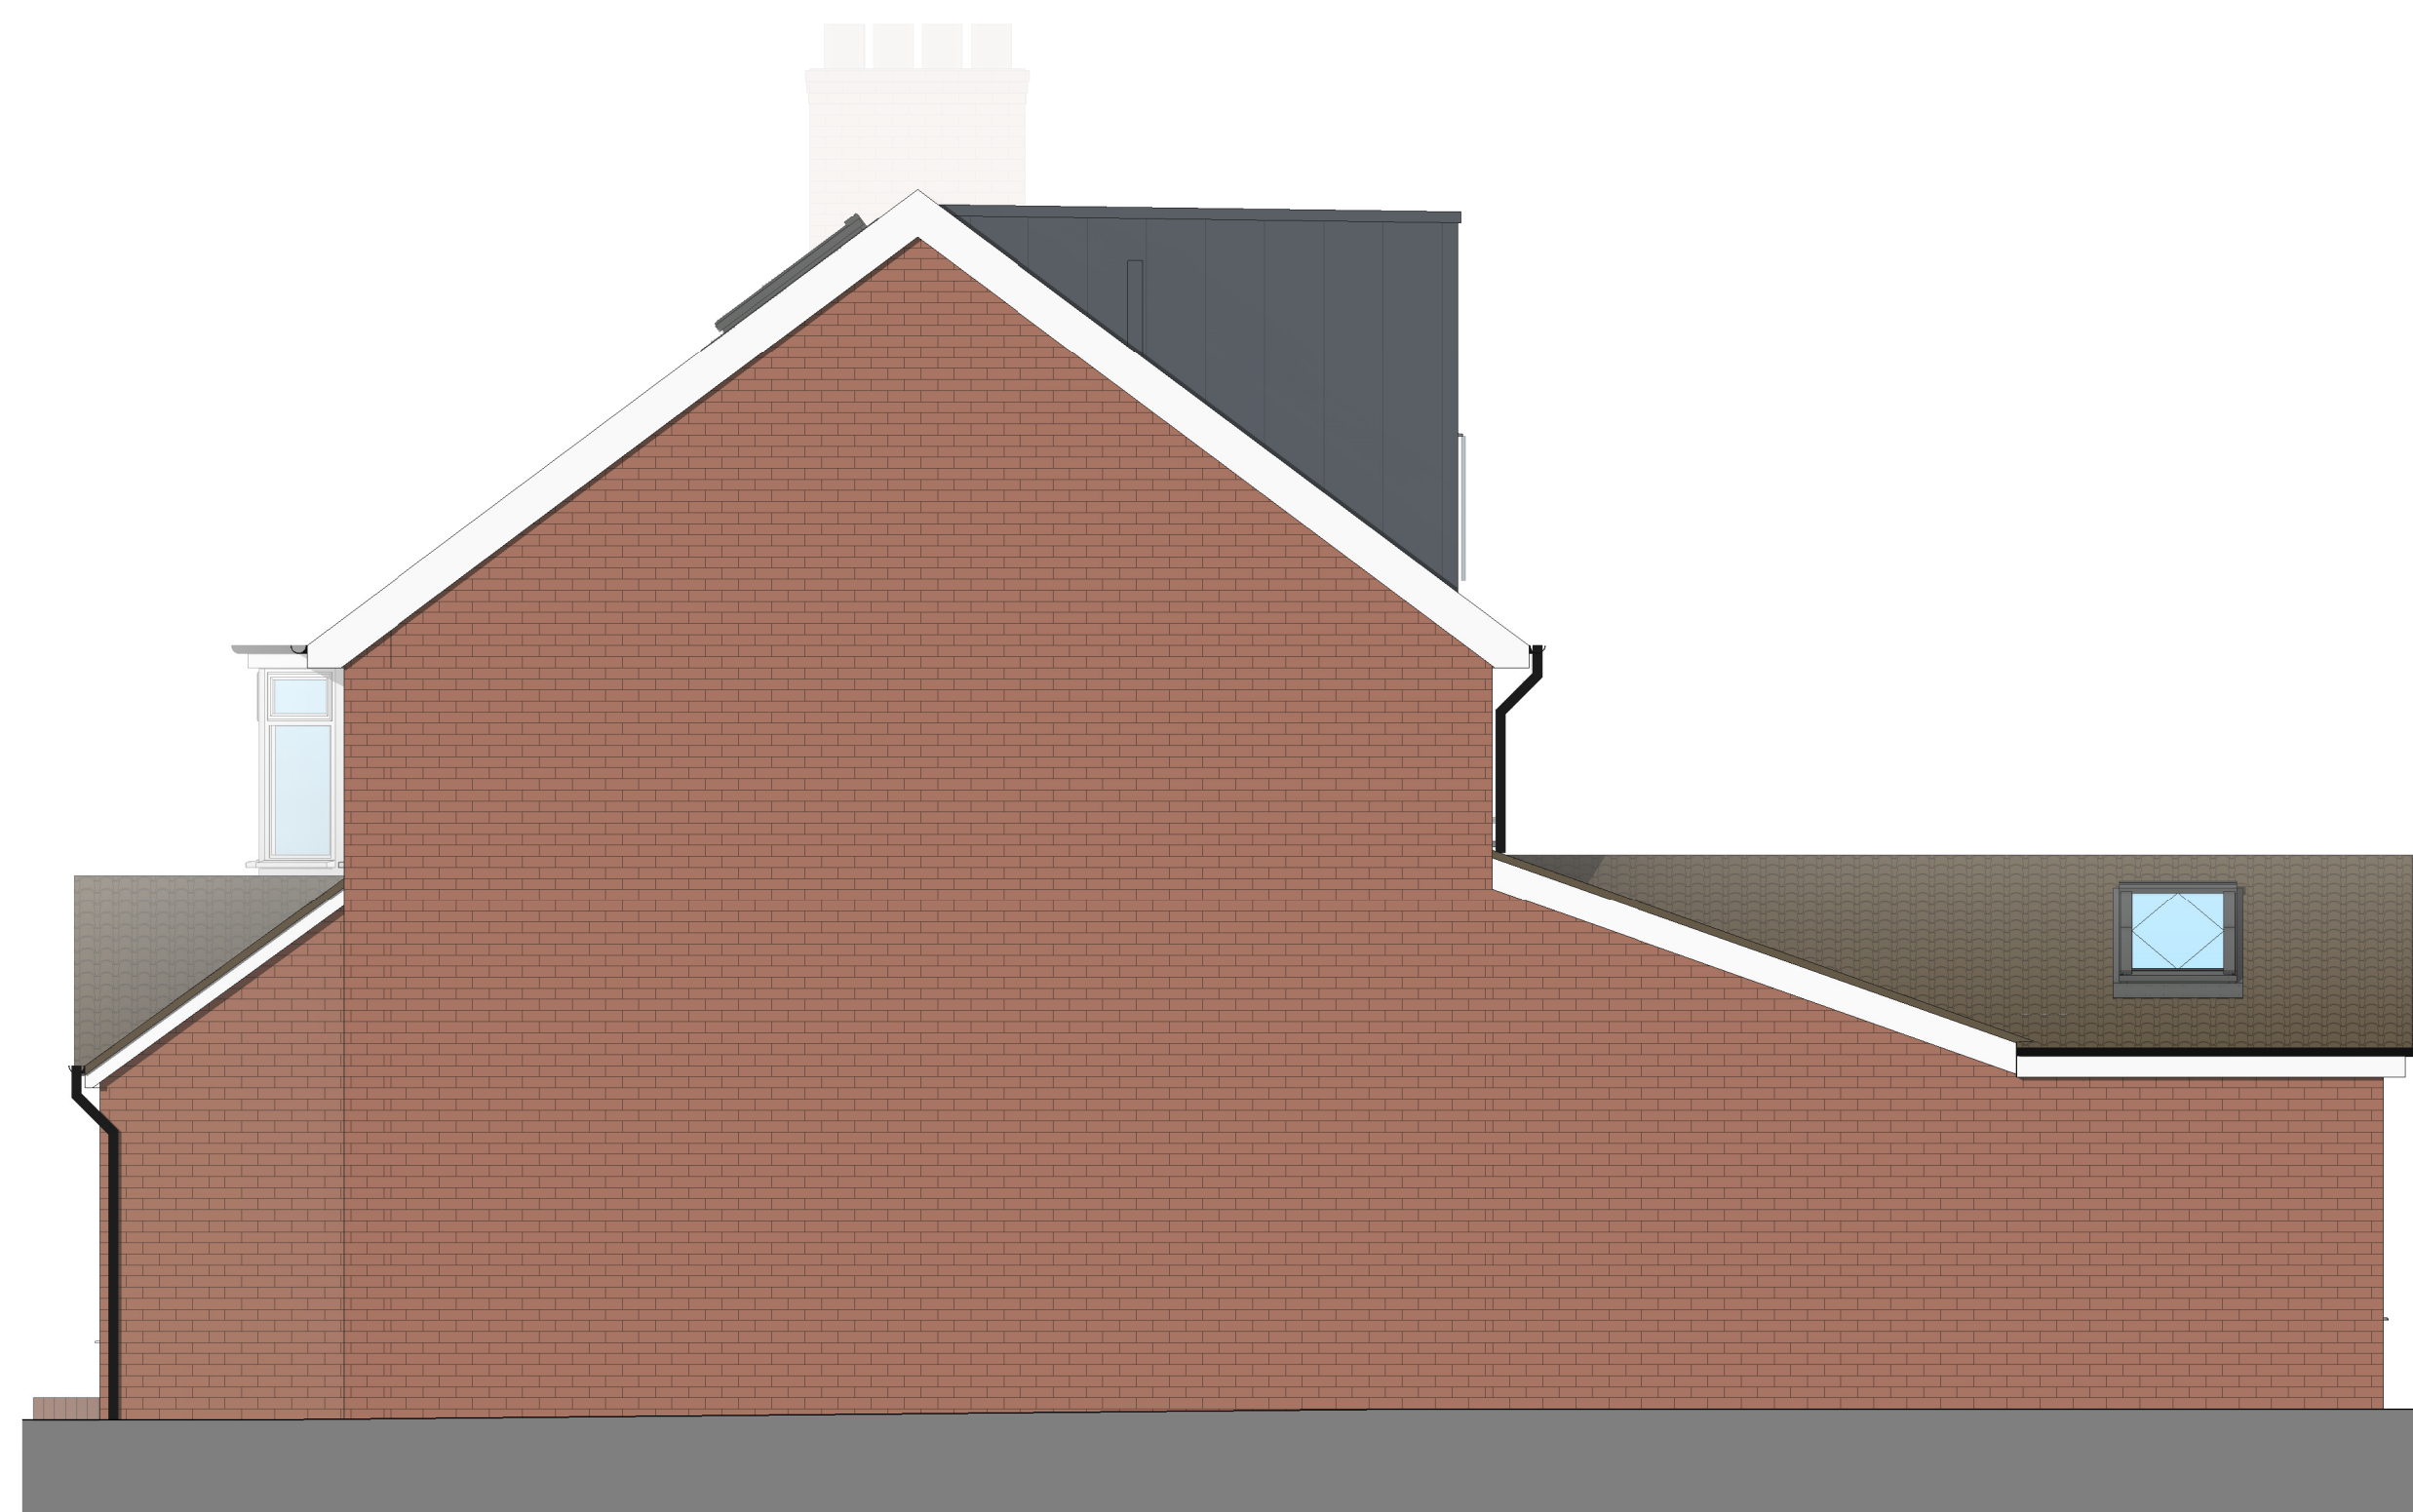

D.Chandler Architectural Design Ltd
Devonshire Business Centre, Works Rd, Letchworth, SG6 1GJ
Tel : 07901 864 742 - Email : daniel@dcarchitectural.org