



[P-03] GROUND FLOOR PLAN 1:50

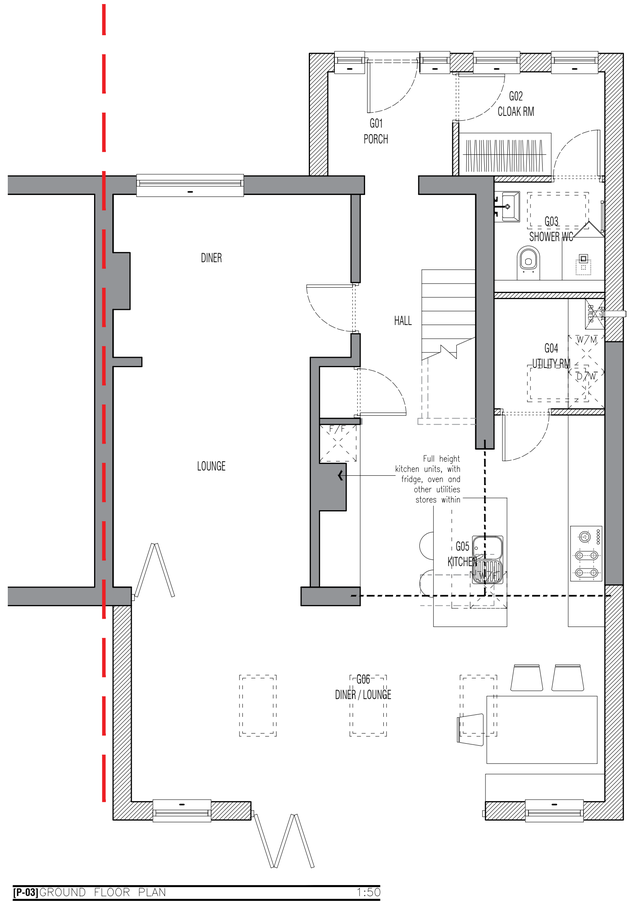

[P-03] FIRST FLOOR PLAN 1:50

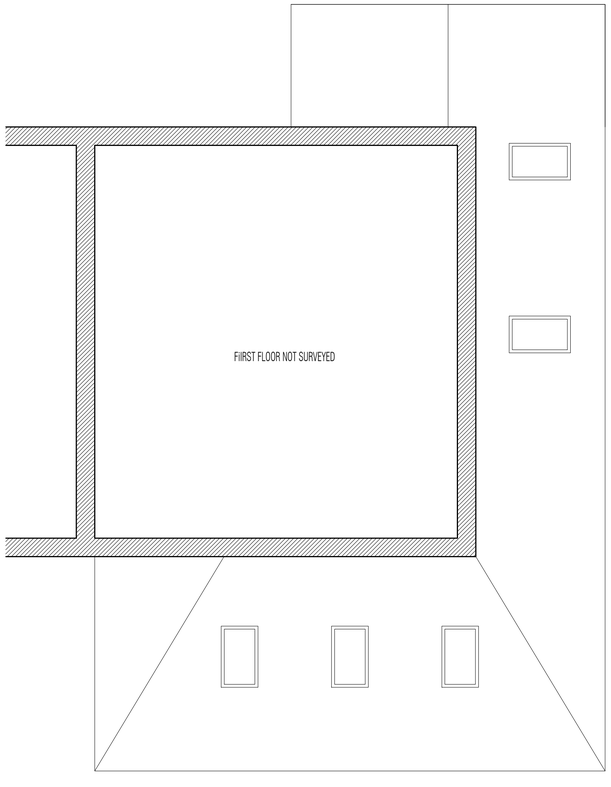

[E] REAR ELEVATION 1:50



[E] SIDE ELEVATION 1:50



[E] FRONT ELEVATION 1:50

Scale 1:50 0 0.5 1.5 3 5m

CROE ARCHITECT LLP:
THIS DRAWING IS THE PROPERTY OF CROE ARCHITECTS LLP. AND IS ISSUED ON THE CONDITION THAT IT IS NOT REPRODUCED, DISCLOSED OR COPIED TO ANY UNAUTHORISED PERSON IN WHOLE OR PART WITHOUT PRIOR WRITTEN CONSENT.

NO DIMENSIONS ARE TO BE SCALED FROM THIS DRAWING. ALL DIMENSIONS STATED MUST BE VERIFIED ON SITE. THE ARCHITECT MUST BE ADVISED OF ANY DISCREPANCIES PRIOR TO ANY ITEM OF WORK BEING PUT IN HAND.
THIS DRAWING MUST BE READ TOGETHER WITH THE SPECIFICATION, BILL OF QUANTITIES AND RELATED DRAWINGS.

CLIENT:
Mr and Mrs Boldinson

PROJECT:
1 Lawn Close
Offley, Hitchin, Herts
SG5 3EJ

STATUS:
PL

TITLE:
Proposal
Ground, and roof plans, and elevations

DRAWN BY:	DATE:	SCALE:
CH	Jan 18	varies @A1

PRO NUM:	DRAWING NUM:	REV:
1802	002	–

CROE ARCHITECTS
arb | RIBA Chartered Practice
TELEPHONE : 01462 453931
EMAIL : info@croearchitects.co.uk
WEB : www.croearchitects.co.uk