


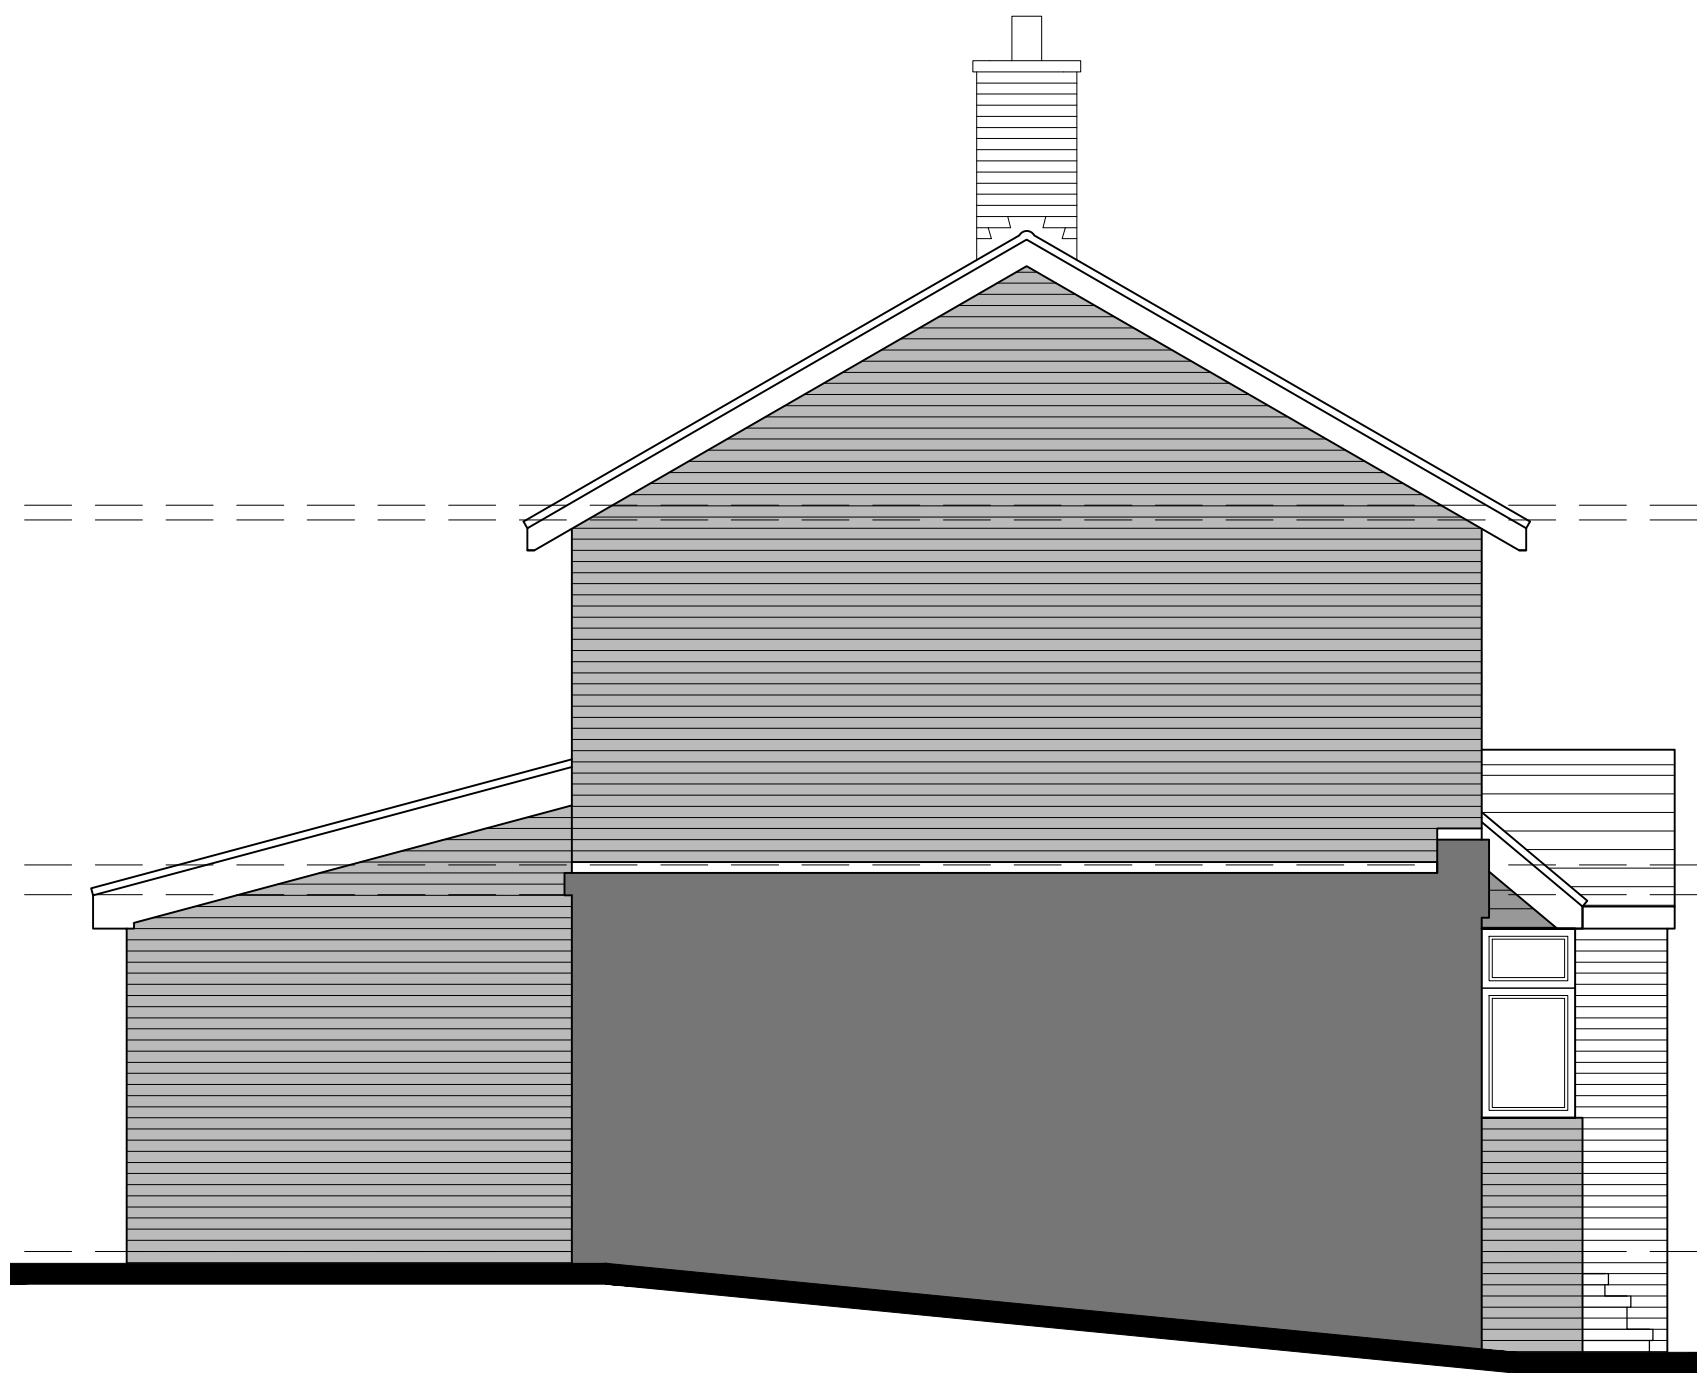


PROPOSED SIDE ELEVATION 1:50@A1



PROPOSED FRONT ELEVATION 1:50@A1



PROPOSED REAR ELEVATION 1:50@A1

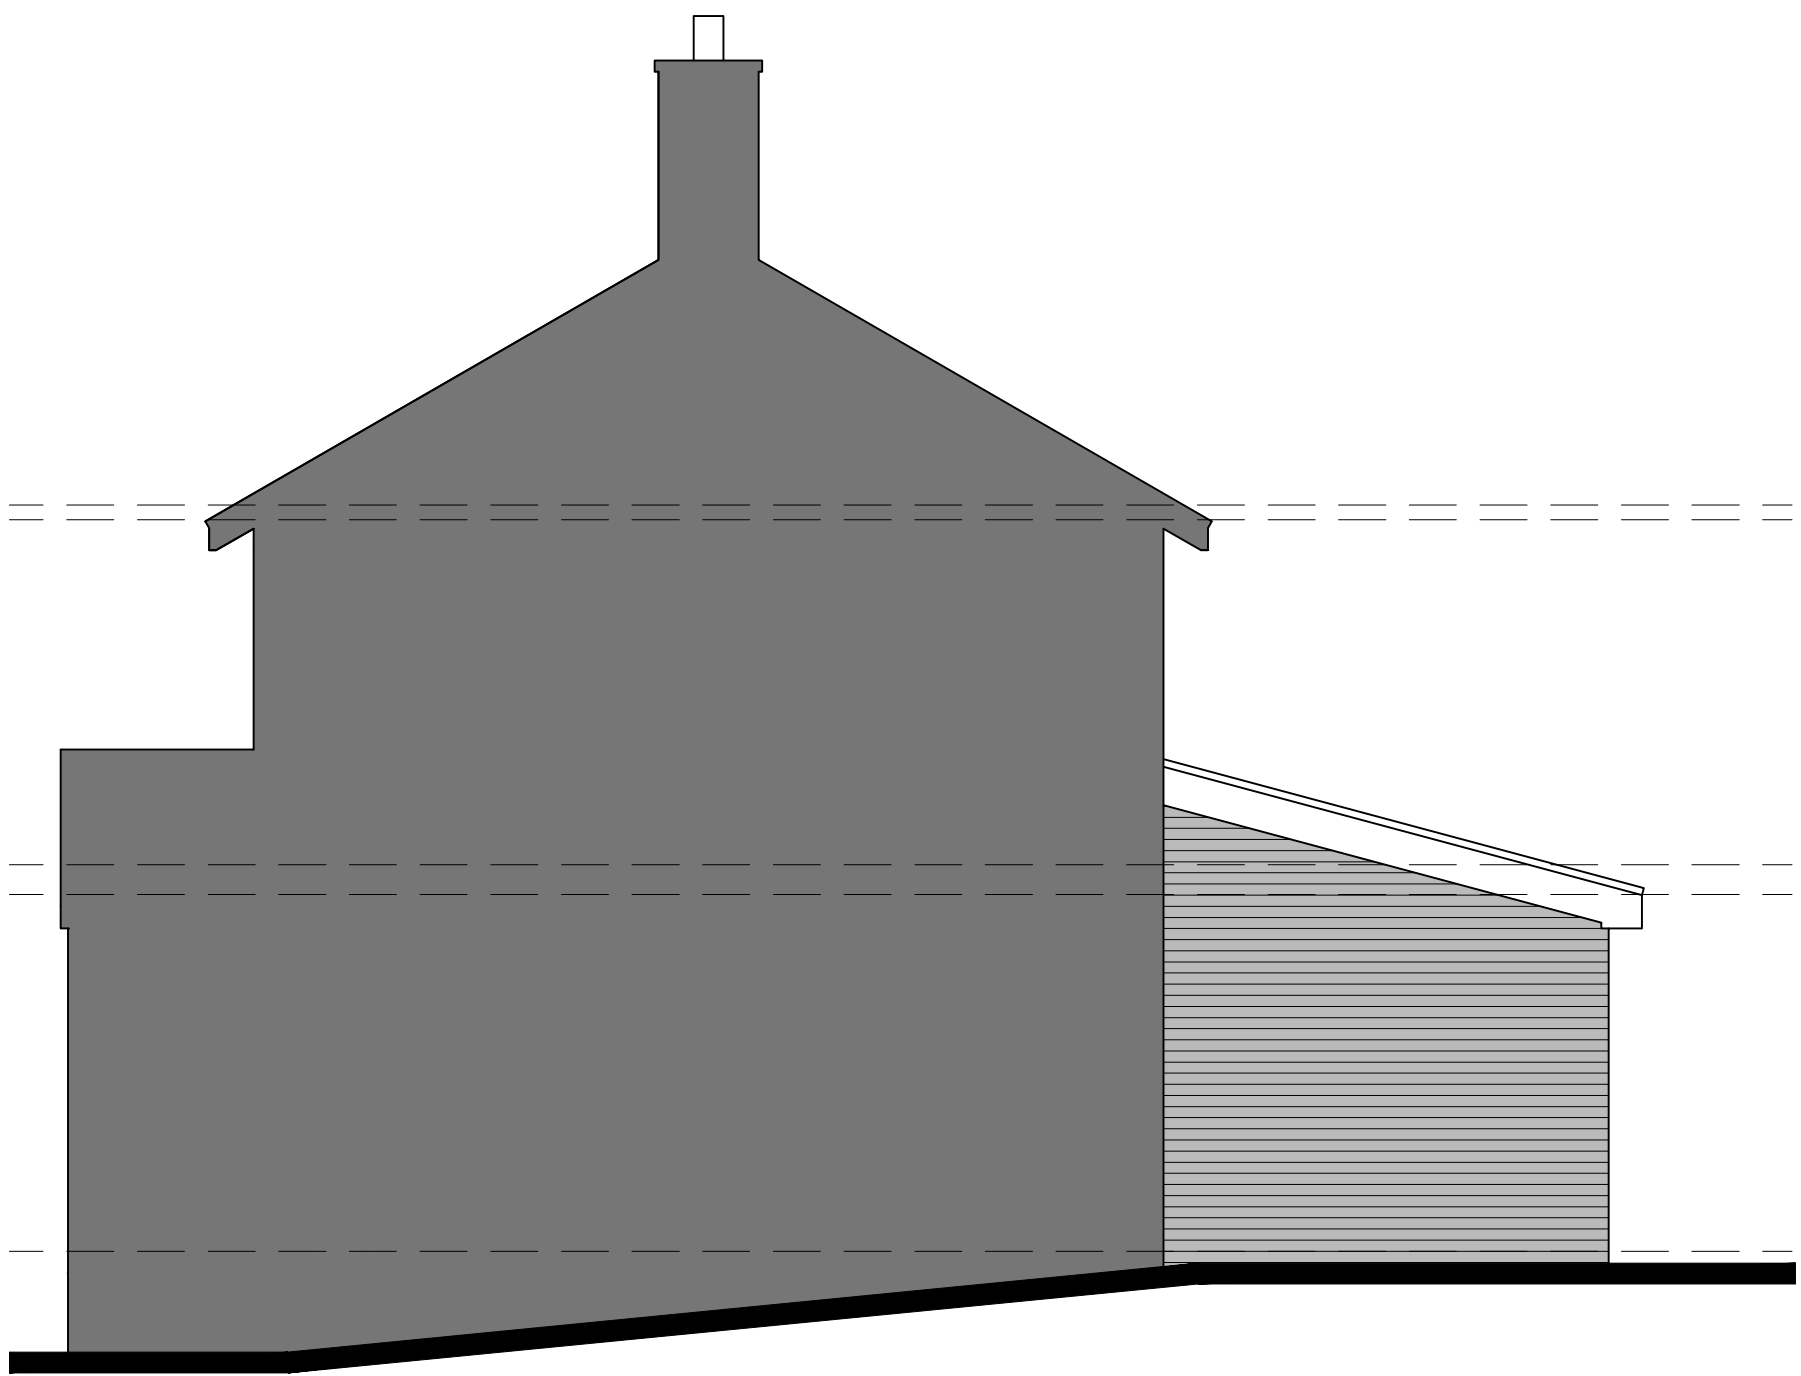

PROPOSED PART SIDE ELEVATION/SECTION 1:50@A1