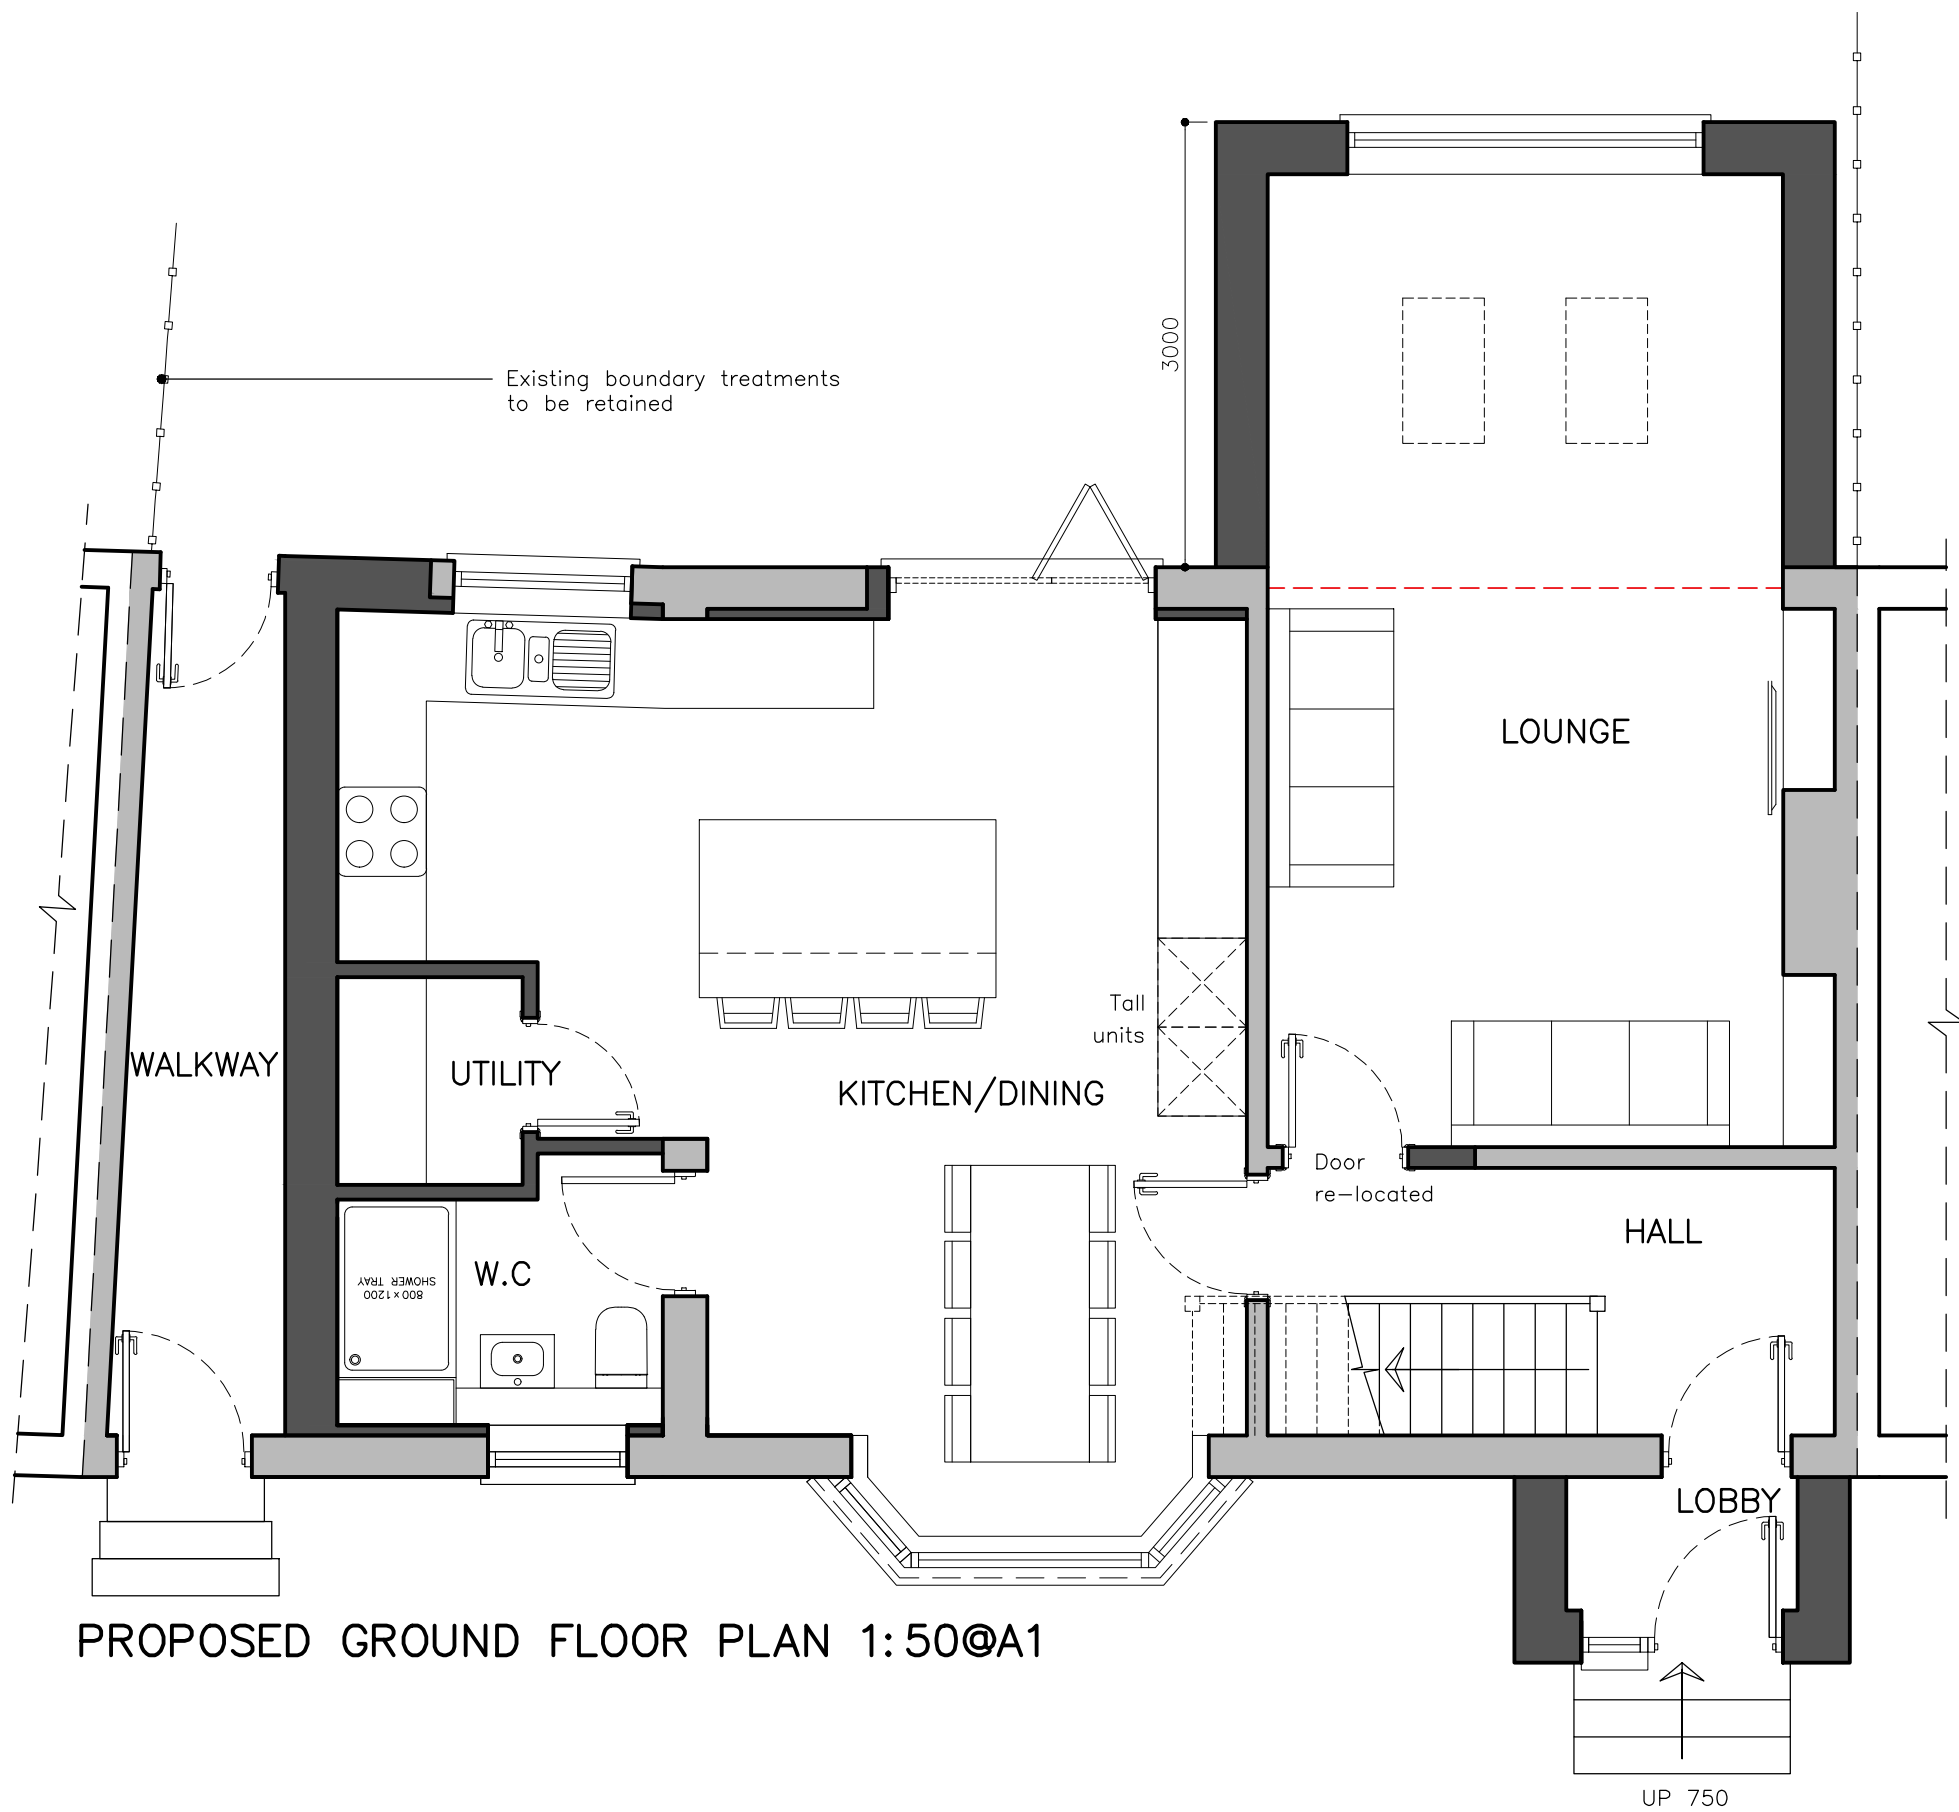
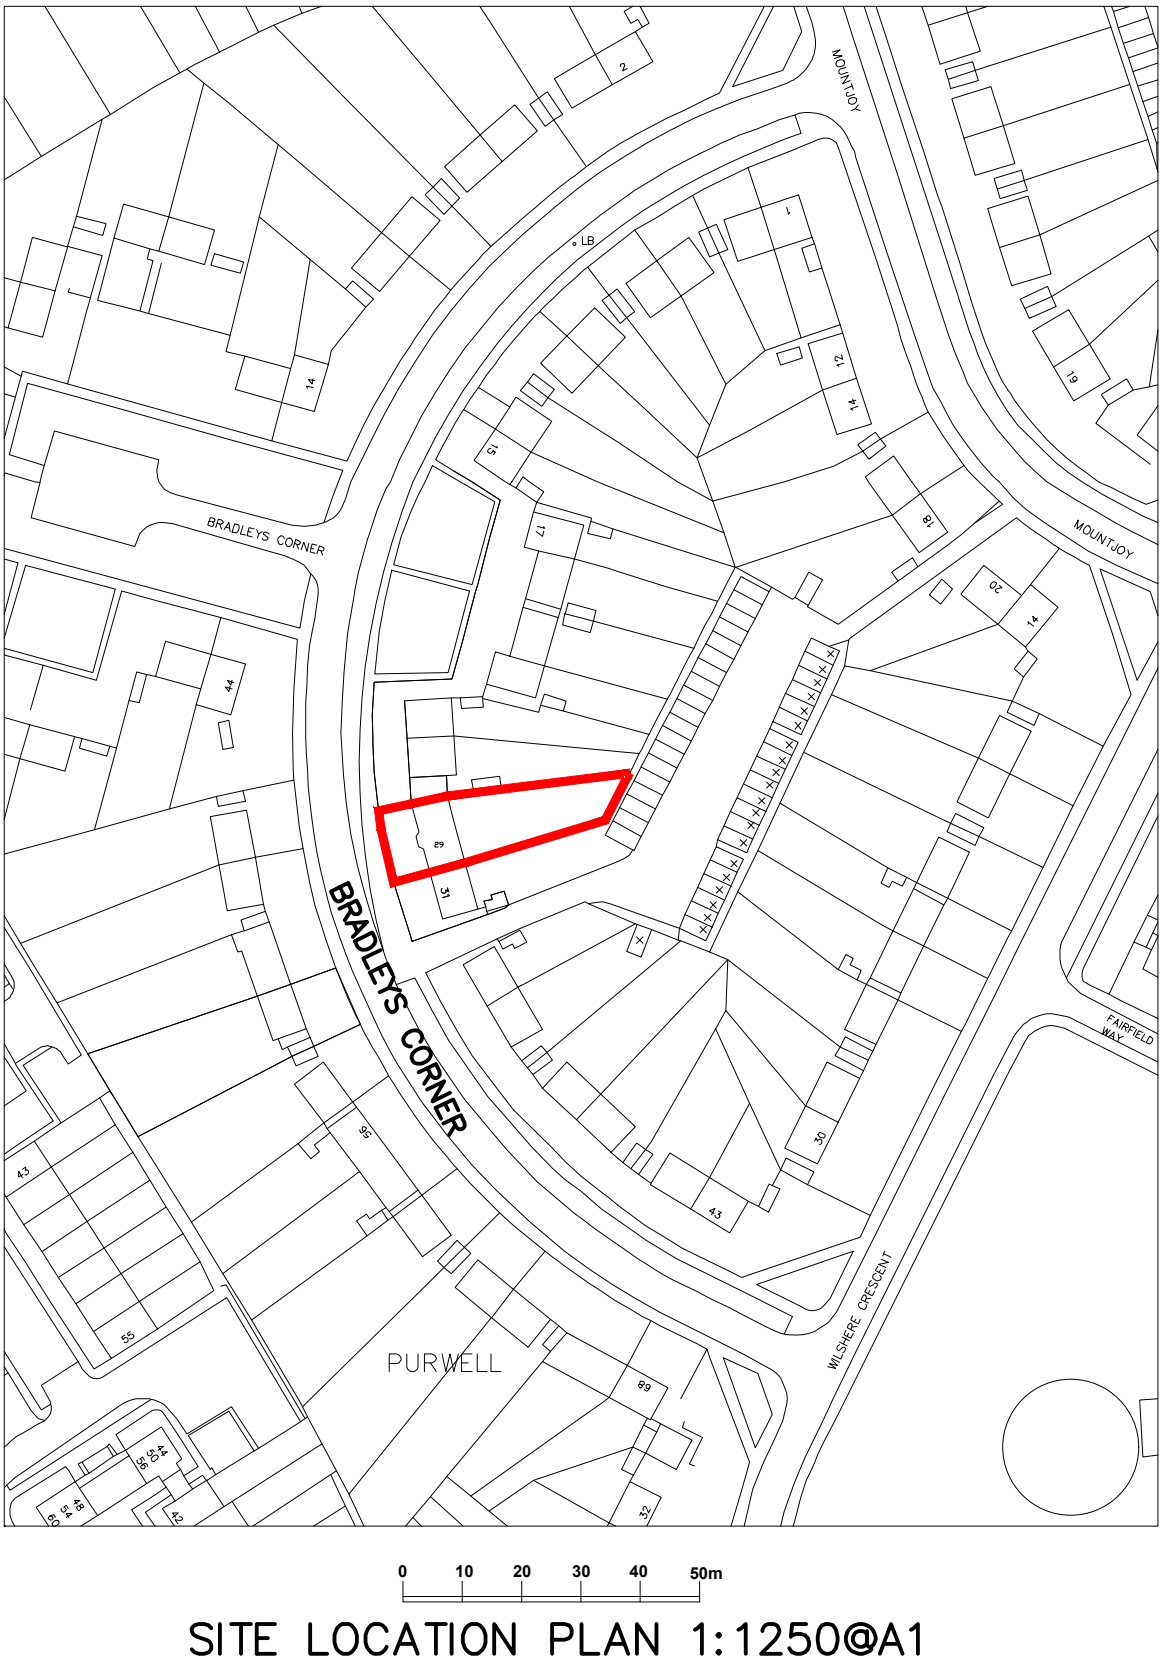
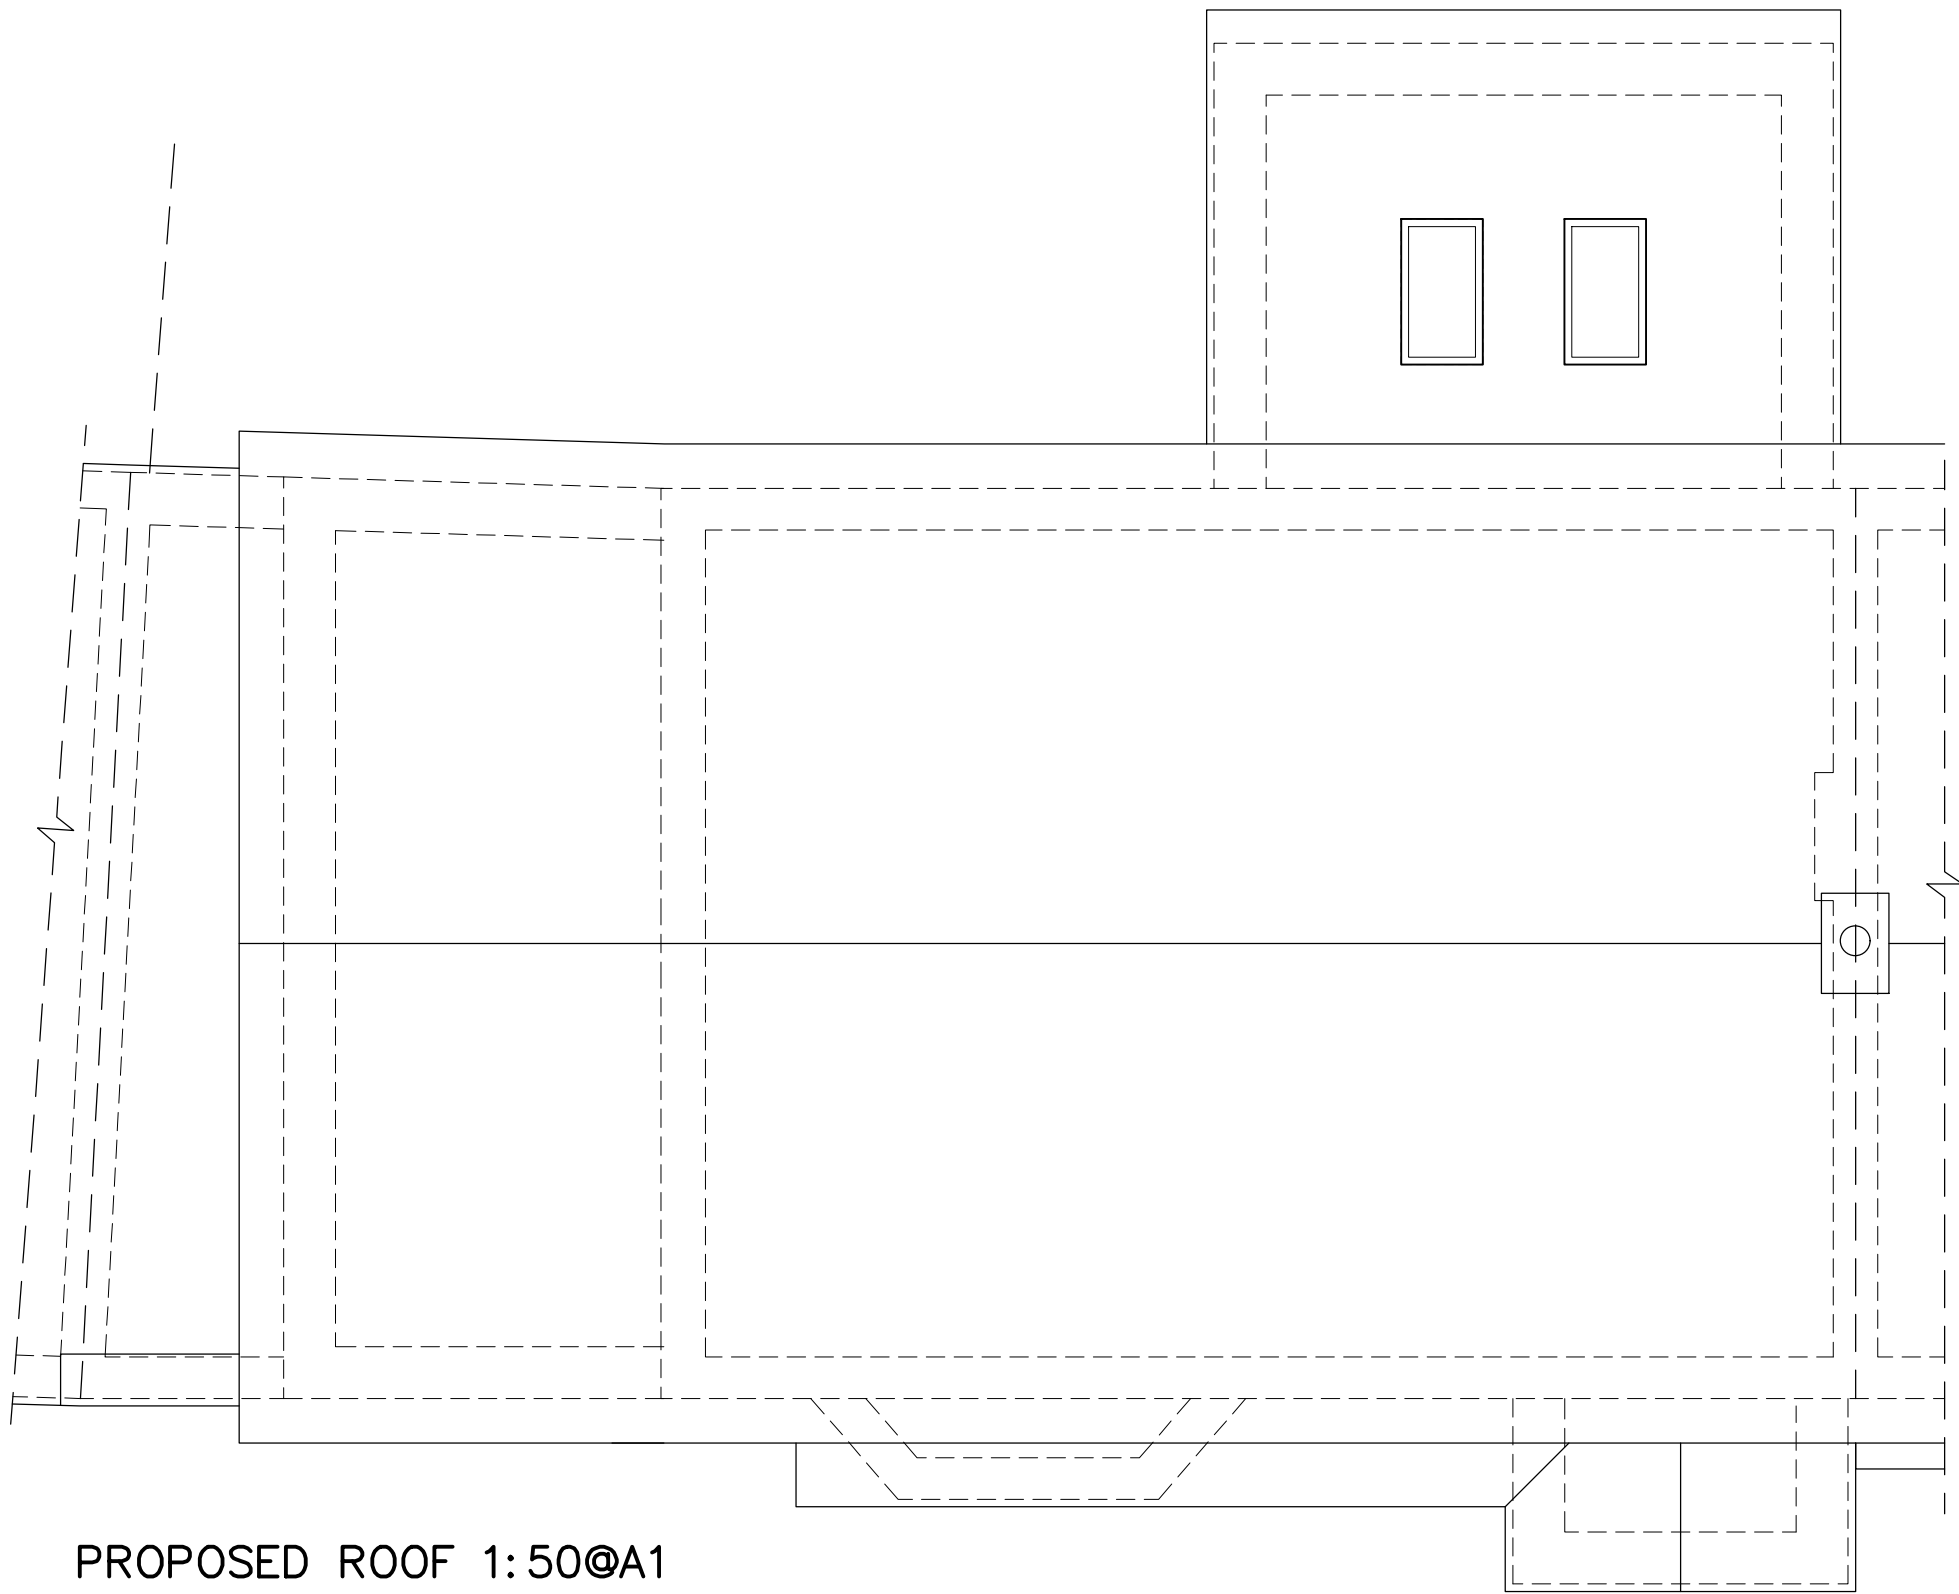
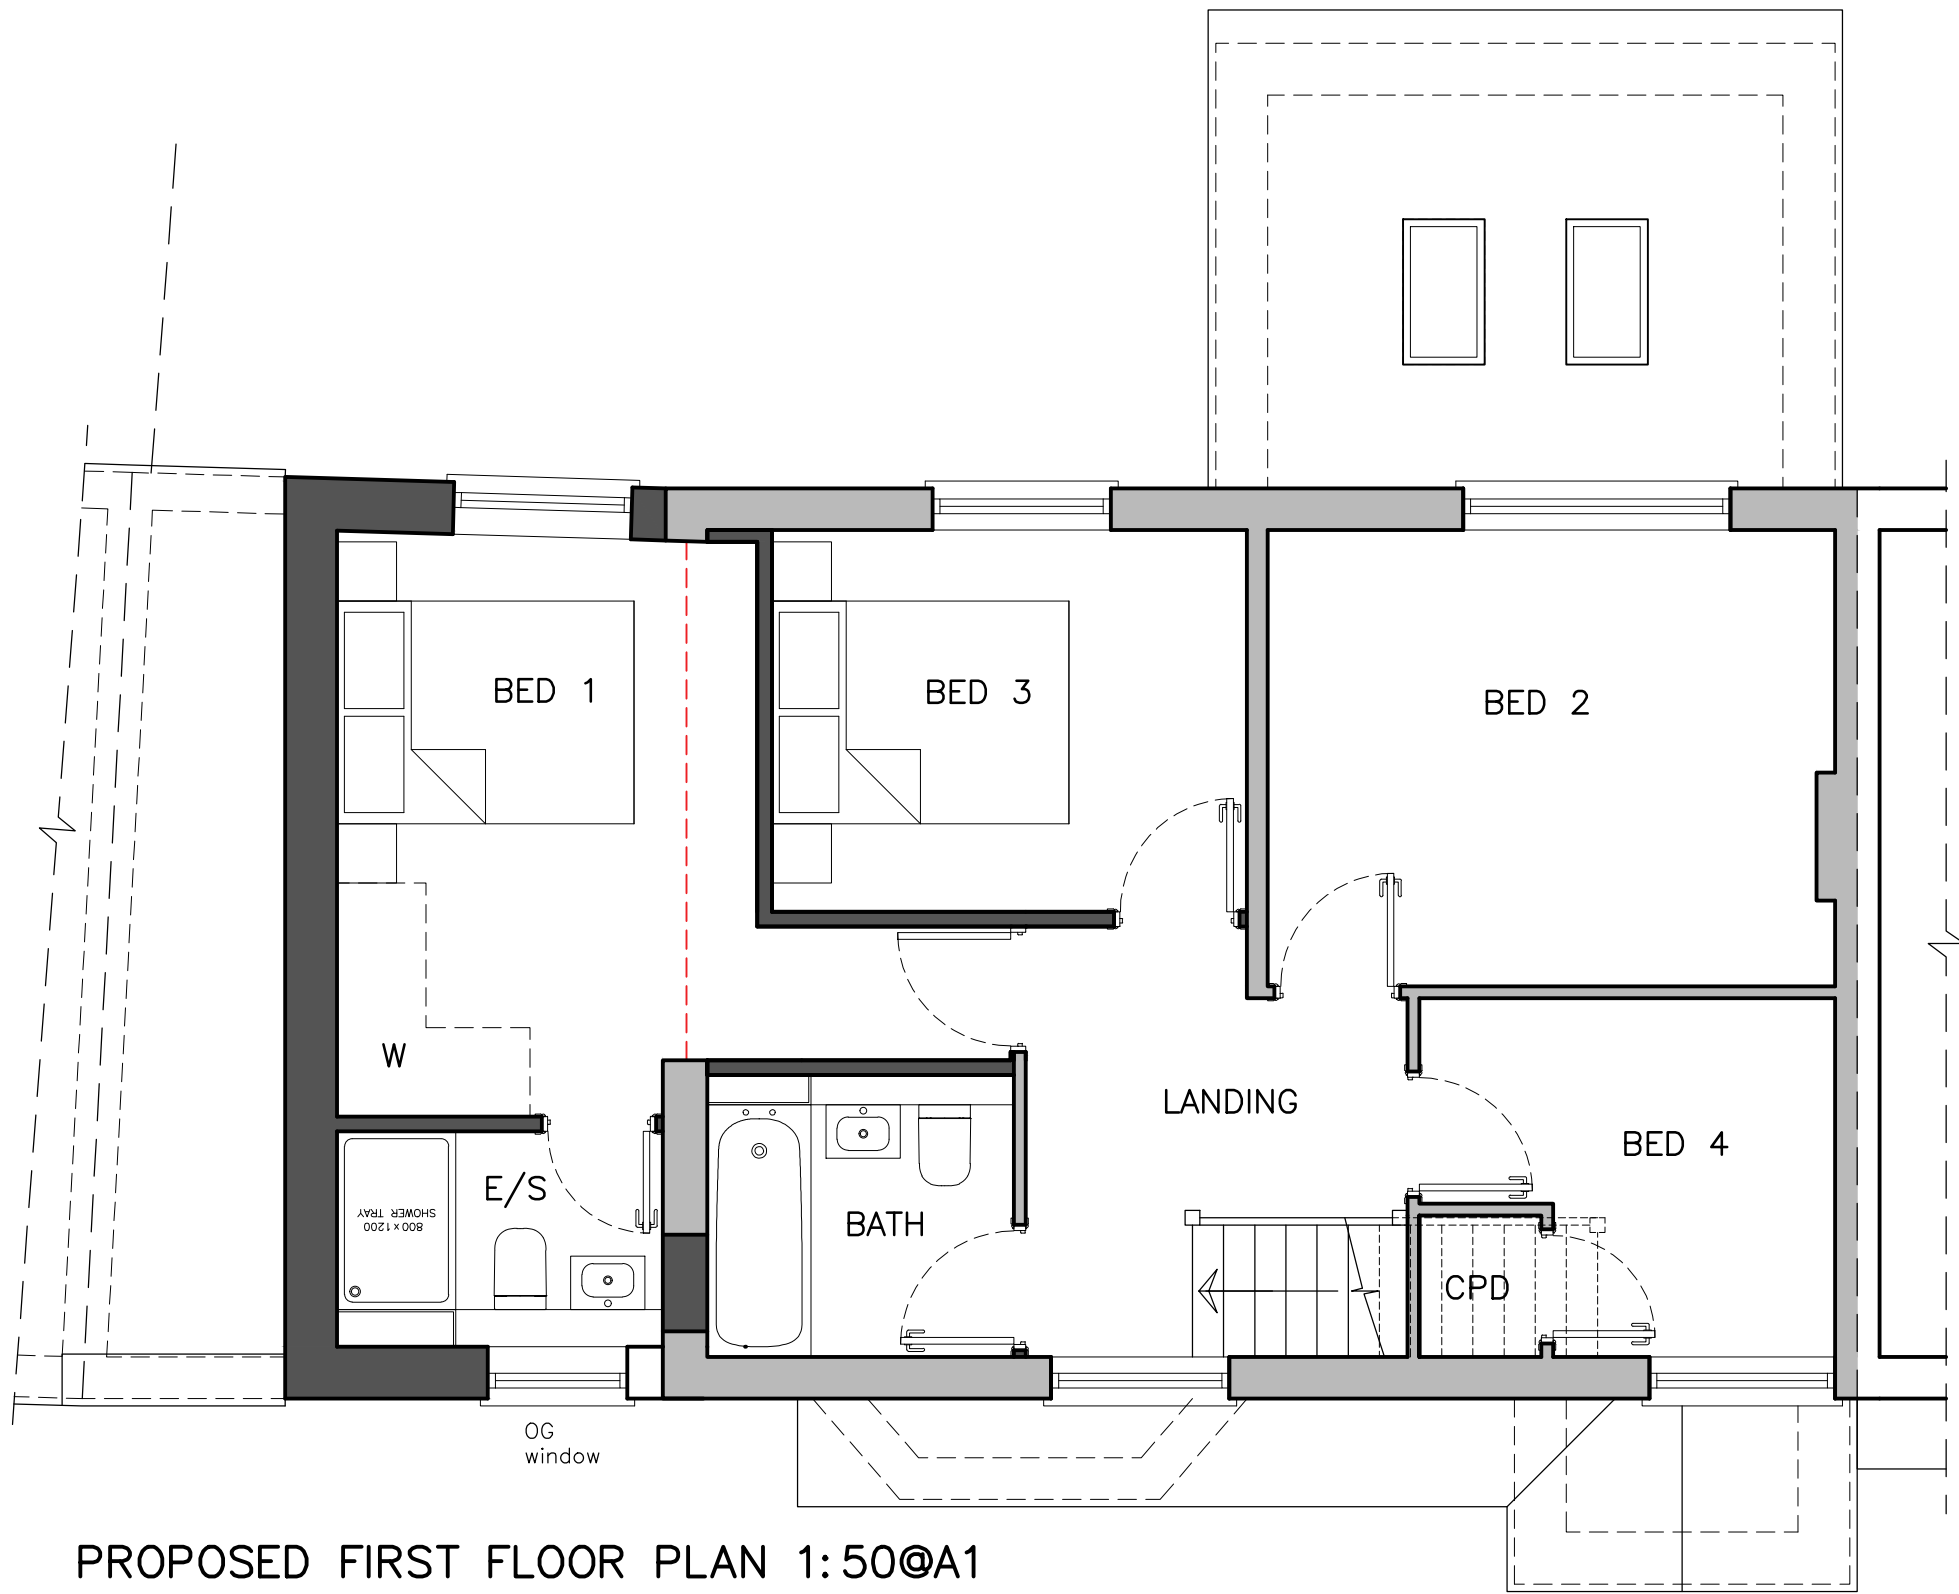


**JDB
DESIGN**
Architectural Services
E: jdbdesign@hotmail.co.uk
T: +44 (0)787.5393257

Project 29 Bradleys Corner, Hitchin		Title Proposed Plans & Site Location Plan	
Scale As shown @A1	Date Jan 25	Drawn JB	Checked XXX
Drawing No. 225/25/101		Revision -	