


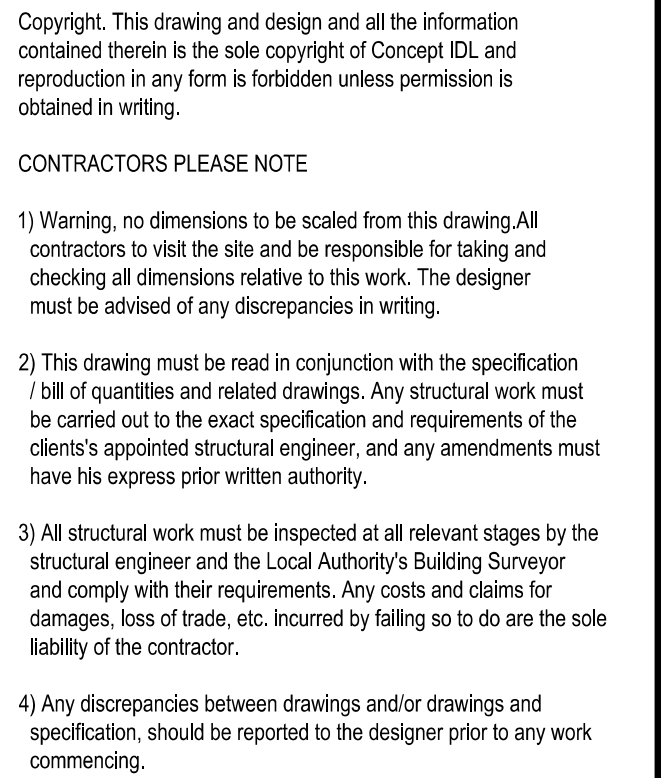

Date	Revisions		Int.




Client	McMULLENS
Job Title	THE JOLLY POSTIE, 2 BALDOCK STREET, ROYSTON, SG8 5AY.

Drawing Title

EXISTING SIDE AND REAR
EXTERNAL ELEVATIONS

Scale 1:50 @ A1	Drawn By APD
--------------------	-----------------

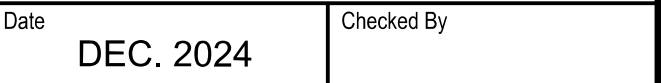

Drg.no. 3603-11	Rev.
--------------------	------