


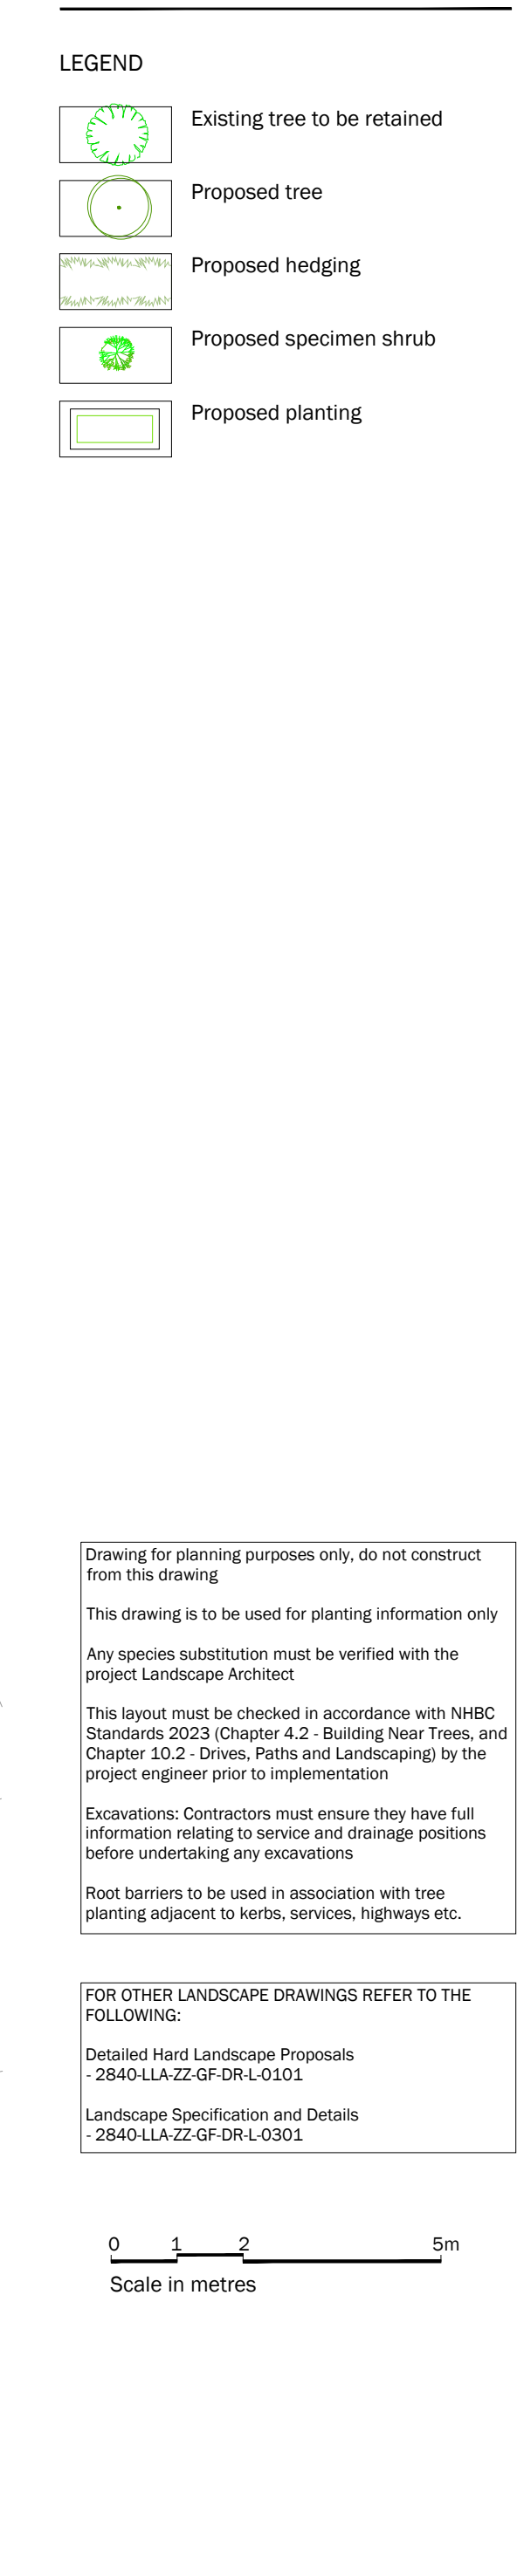

Total :11 -

Total :588 -

Total :214 -

Total :82 -

Total :299 -

Total :285 -

Title: Detailed Planting Proposals

T: +44 (0)1279 647044 E: office@lizlake.com www.lizlake.com

COPYRIGHT Liz Lake Associates
Information contained in this drawing is confidential and may not be used for any purpose other than that for which the drawing was supplied without prior written authority of Liz Lake Associates. This drawing is copyright and may not be copied except within the agreed conditions of supply.

BAC Mapping:
Reproduced from Ordnance Survey map data by permission of Ordnance Survey in accordance with the Ordnance Survey Licence No. 1000201306. © Crown Copyright and database rights 2020 Ordnance Survey Licence No. 01000131673. This drawing may contain Ordnance Survey or mapping from a number of sources and its accuracy should be verified on site.

LIZ LAKE ASSOCIATES
LANDSCAPE ARCHITECTS