



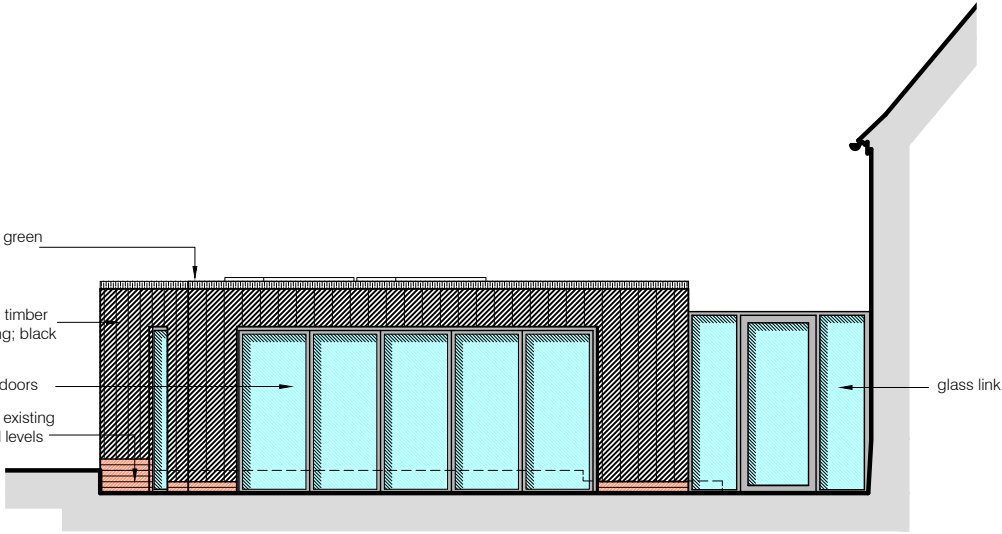


Road Elevation A (hedge omitted for clarity)



Garden Elevation B

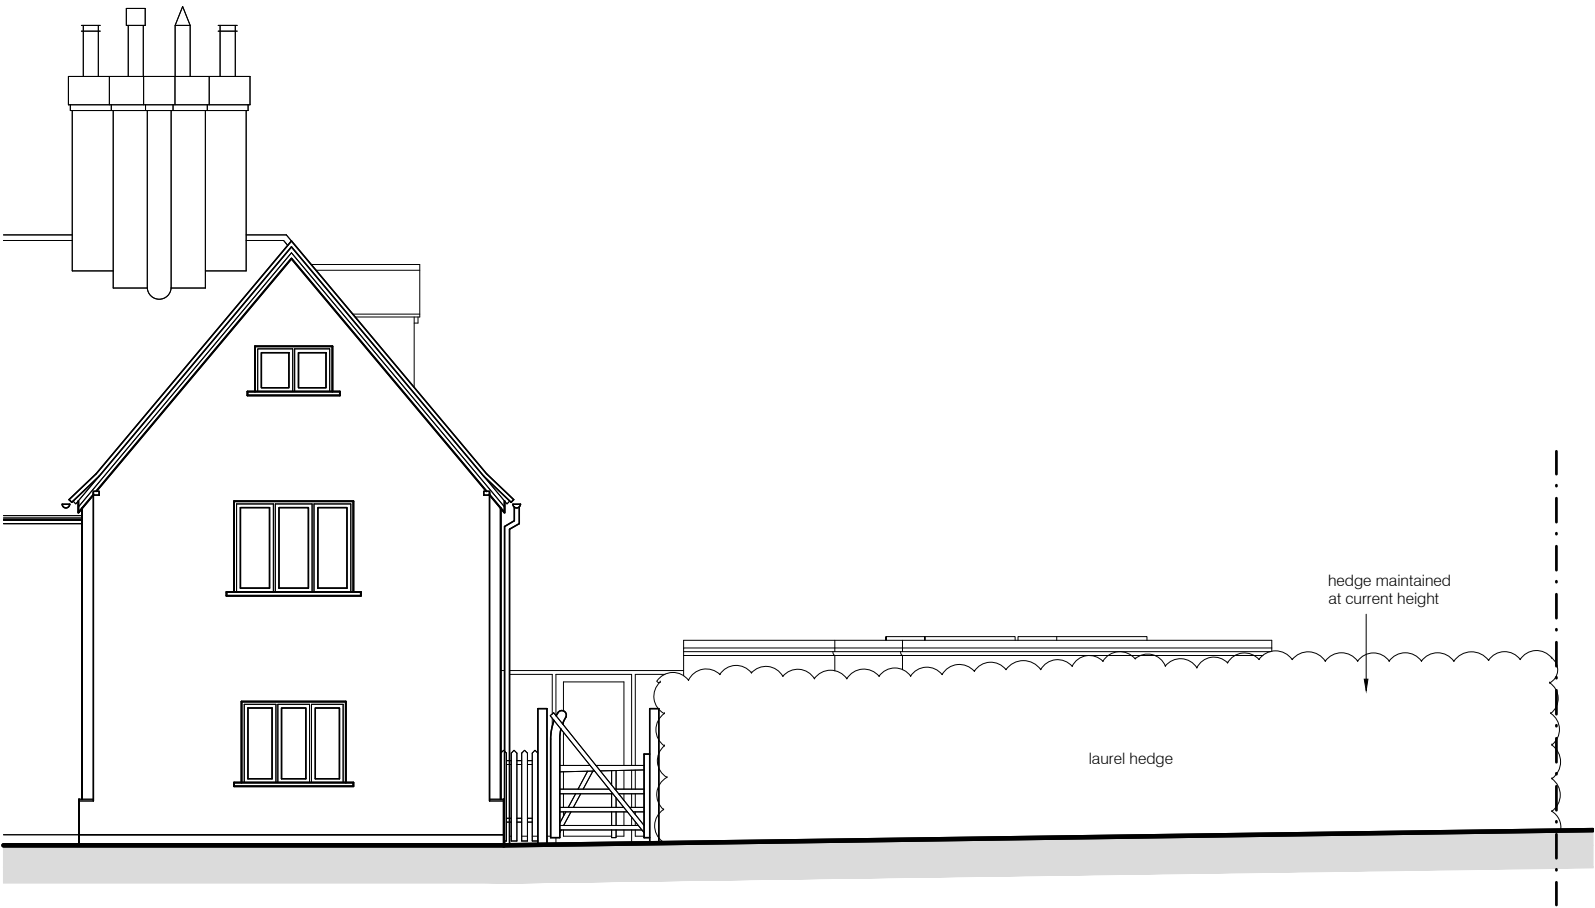

Road Elevation A (with hedge)

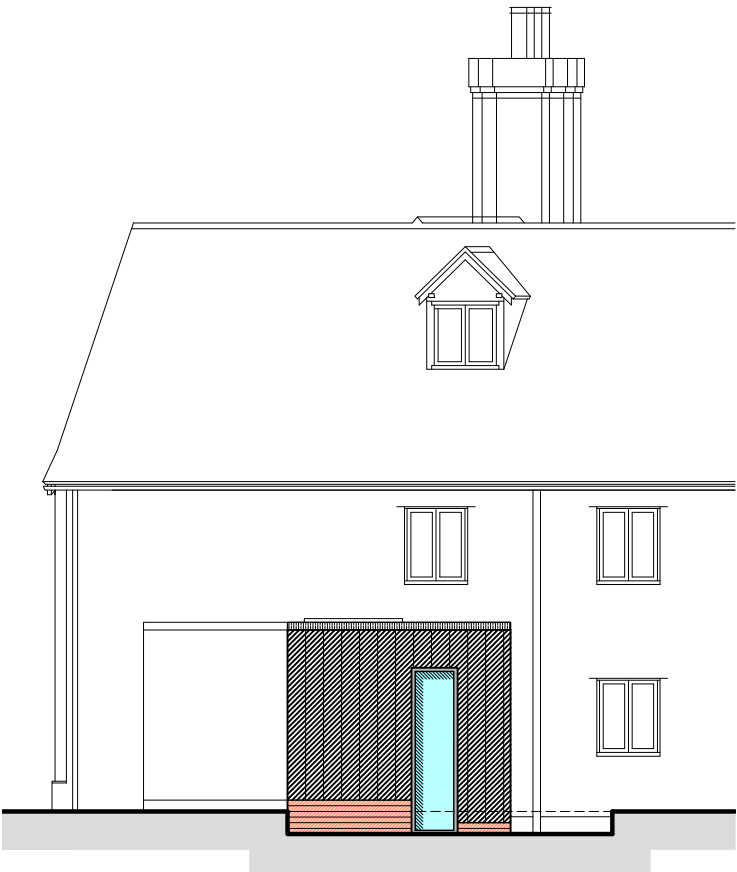

End Elevation C

Notes:

This scheme is subject to Town Planning and all other necessary consents.

This drawing is a print and must not be scaled from without reference being made to the accompanying scale bar. Dimensions and levels, where given, are to be checked on site.

This drawing is to be read in conjunction with all other consultants' and specialists' drawings and documents and any discrepancies are to be reported to the architect prior to commencement of the relevant work.


Materials and the workmanship of all relevant trades shall comply fully with the British Standards.

This drawing remains the copyright of **Boyd Seddon Architect**.

METERS	0	0.5	1	1.5	2
1:50					
1:100					

REV	DATE	
A	13.08.25	amended following client design review

BOYD SEDDON
architect

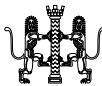

07880 720711 • boyd@boydseddonarchitect.com
RIBA Chartered • ARB Registered • Green Register

CLIENT
Mr & Mrs Carter

PROJECT
5 Westbury Farm Close
Offley
SG5 3FL

DRAWING TITLE
garden room extension &
re-positioned shed

PROPOSED ELEVATIONS

SCALE	1:100 A3	DRAWING NUMBER	PL-03	REVISION	A
DATE	August 2025				
DRAWN	bjs				
PROJECT NUMBER	24340				