


Location Plan

Site Address: 5, Westbury Farm Close, Offley, SG5 3FL

Date Produced: 15-Aug-2025

Scale: 1:1250 @A4

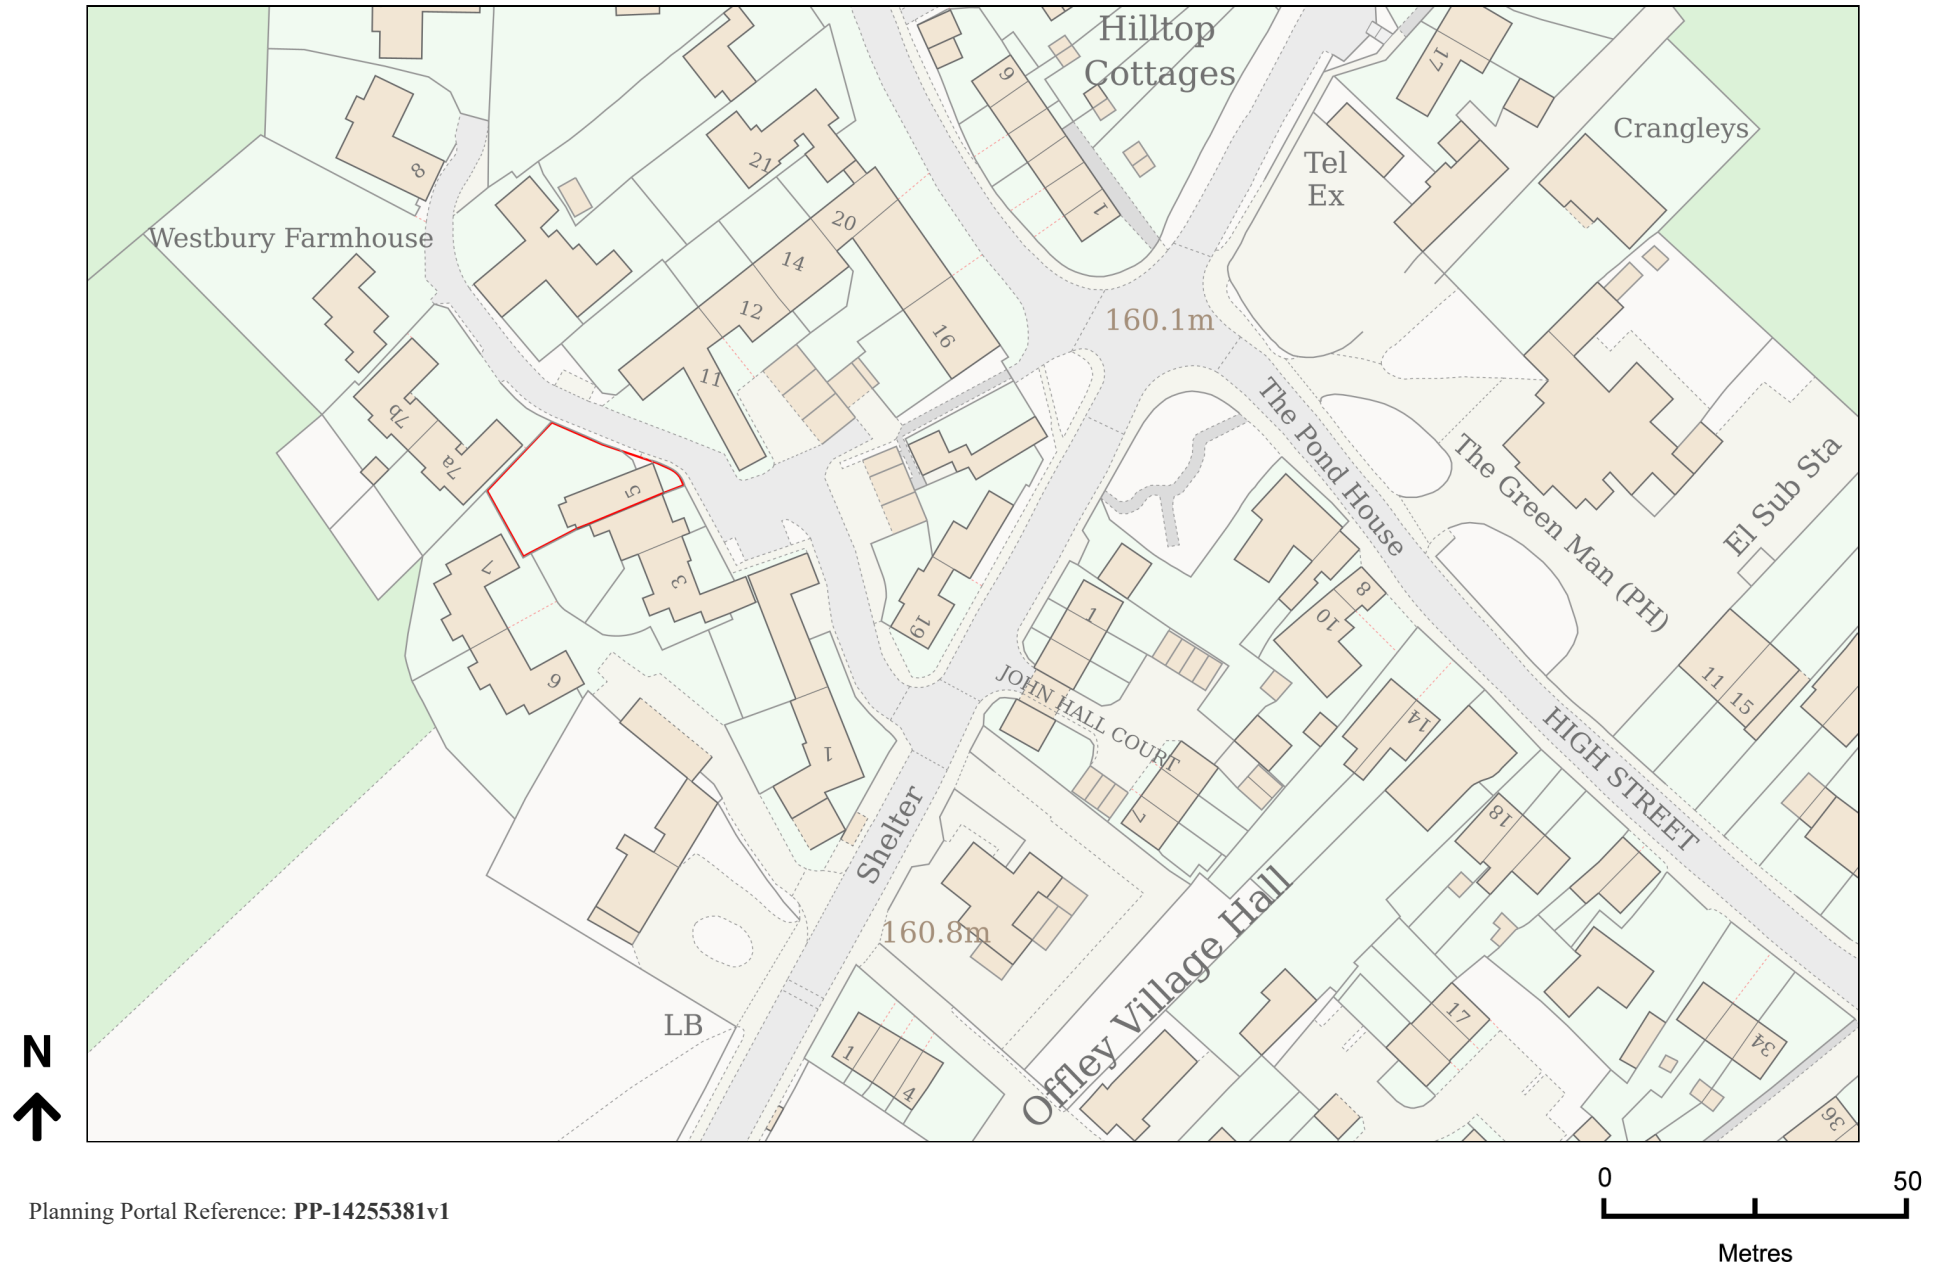

Planning Portal Reference: PP-14255381v1