


CDM Regulations 2015

Principal contractor to plan for mitigation measures in response to hazards.
CDM Regulations require that all projects are to:

- Have workers to be competent and are suitably skilled for the work they carry out;
- Contractors to provide appropriate supervision, instruction and information to all on site workers to provide a safe working environment;
- Have a written construction phase H&S plan

Worcester Lloyd are appointed as 'Designer' only, unless a written appointment has been completed for the formal appointment as 'Principal Designer'. If Worcester Lloyd has been appointed as 'Principal Designer' then refer to 'Pre-construction information pack' for design health and safety information for this project.

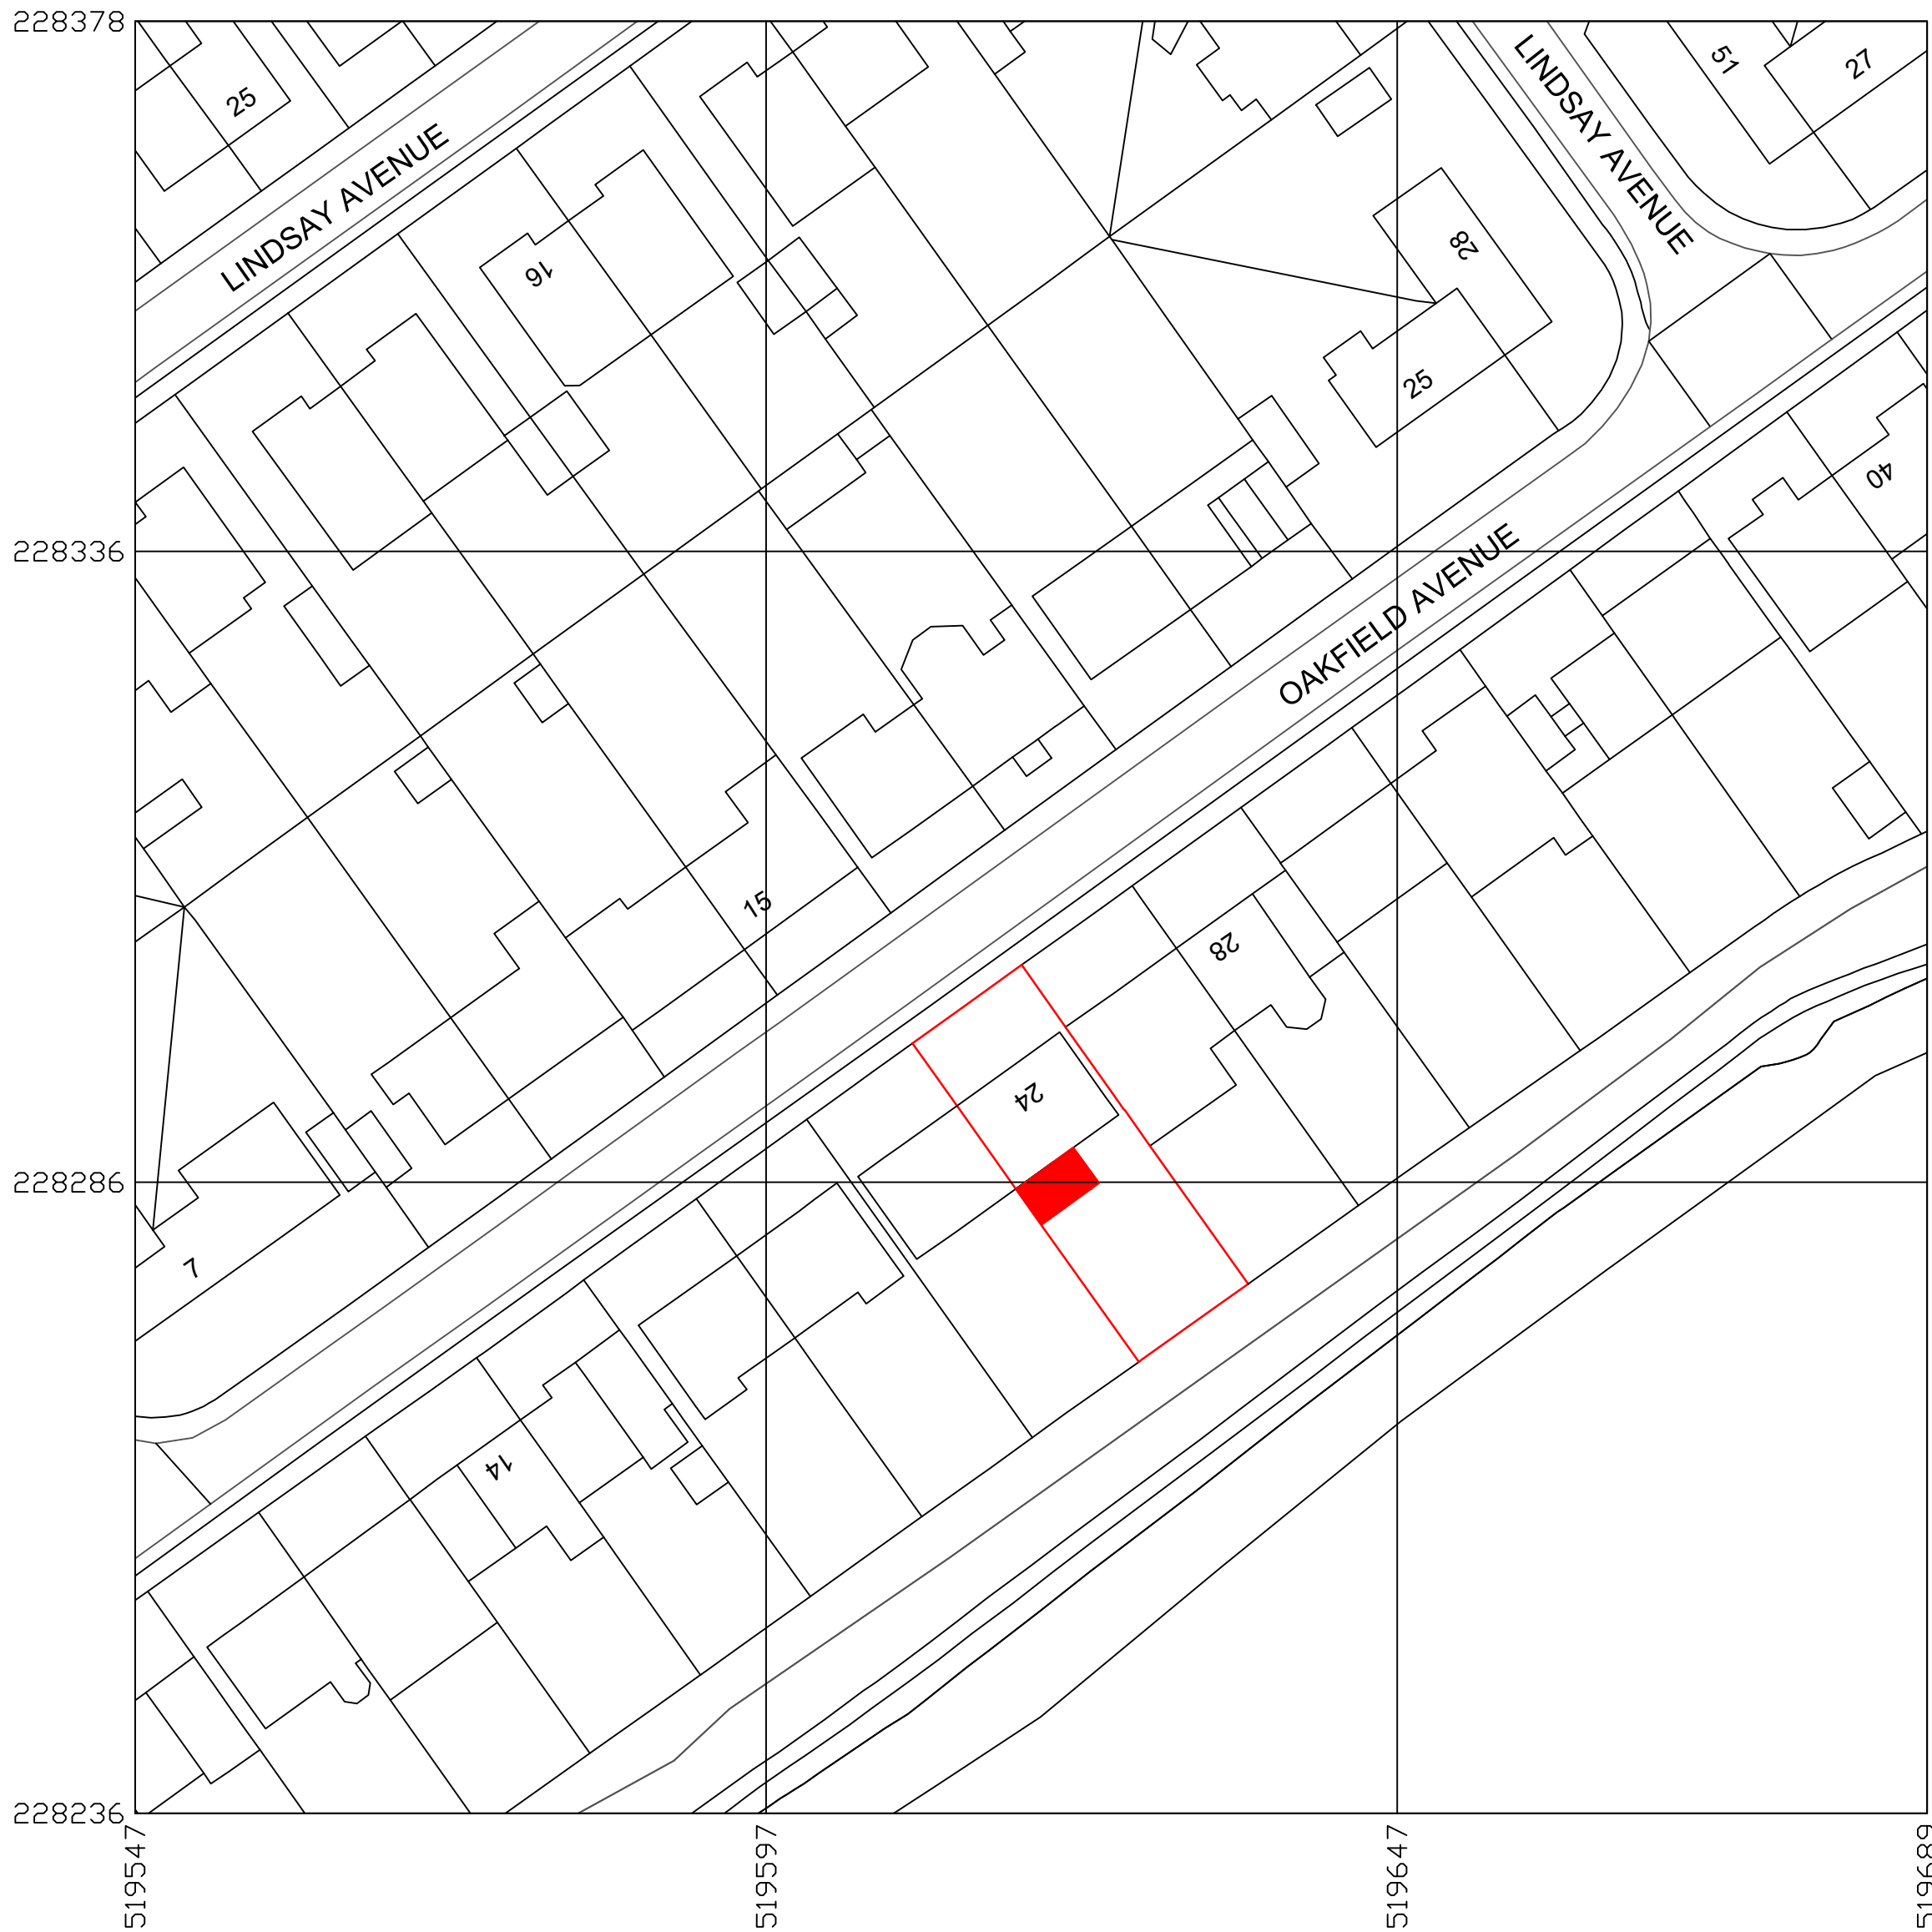

BLOCK PLAN AS PROPOSED 1:500



SITE LOCATION PLAN AS PROPOSED 1:1250



Feasibility

Rev	Note	Date
-----	------	------



WORCESTER LLOYD
ARCHITECTS & ENGINEERS
Derby Office: 01332 498 770
Hitchin Office: 01462 226 308
www.worcesterlloyd.co.uk

RIBA 
Chartered Practice

Project 24 Oakfield Avenue, Hitchin

Drawing Title Block and site location plans as proposed

Scale 1:500/1250
Sheet A1 Drawn By EC Checked By MW

Date	Job No.	Drawing No.	Revision
Mar '26	024 2026	007	-