


OS MasterMap 1250/2500/10000 scale
 Tuesday, May 6, 2025, ID: CM-01220910
www.centremapslive.co.uk

1:500 scale print at A4, Centre: 522641 E, 230774 N

©Crown Copyright Ordnance Survey. Licence no.
 AC0000849896

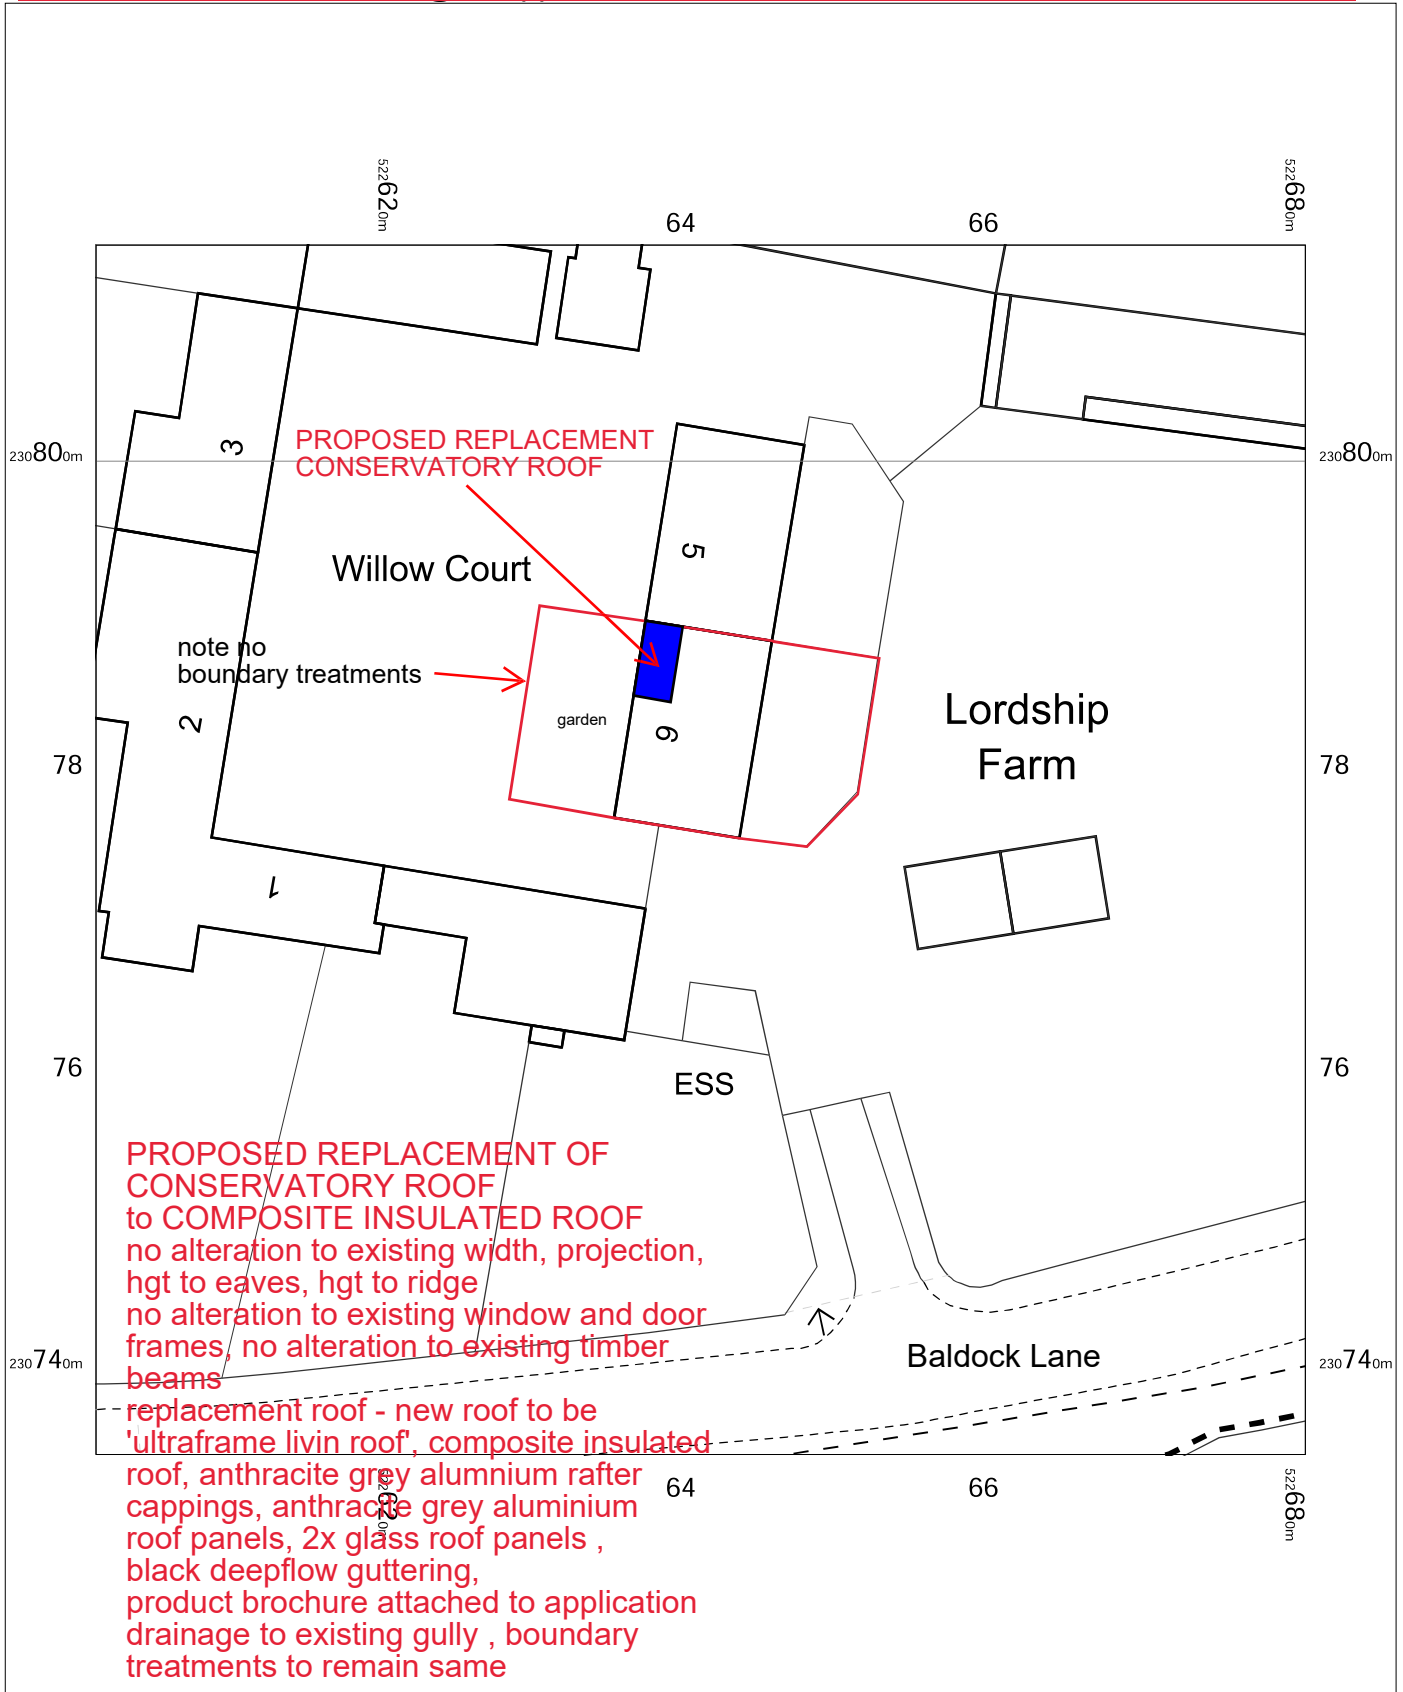