
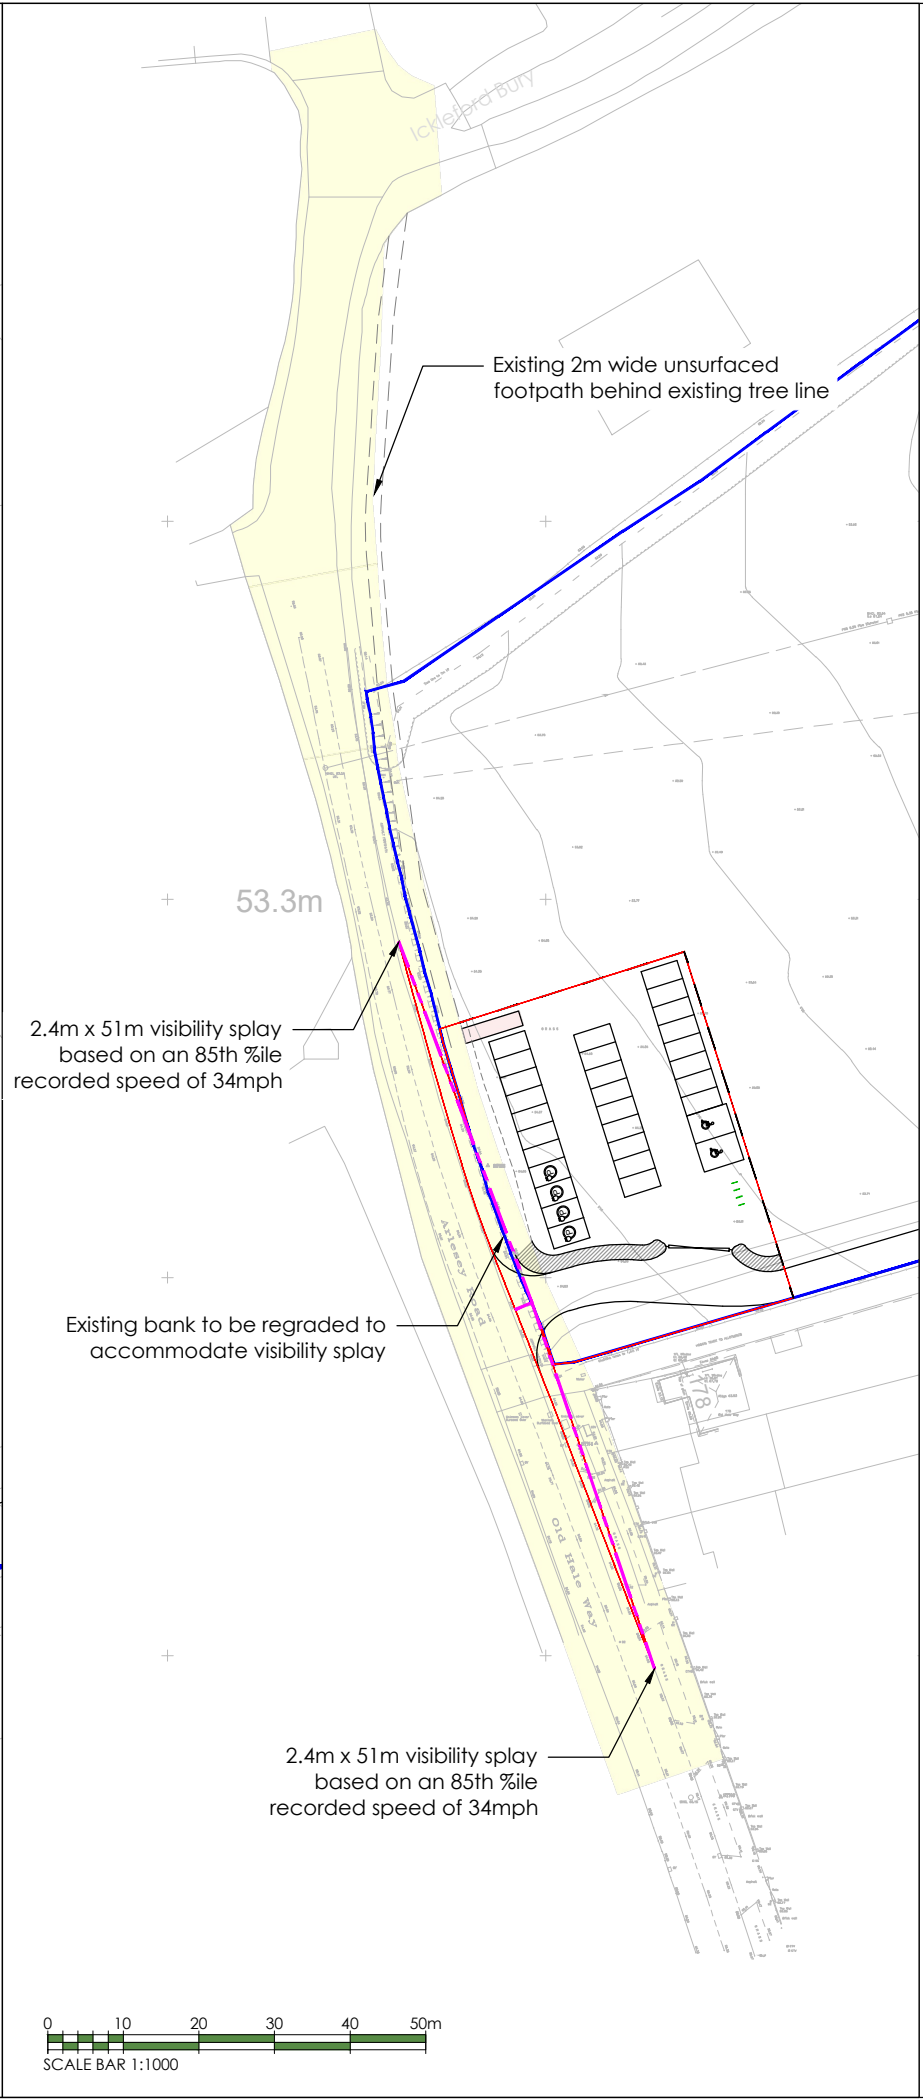


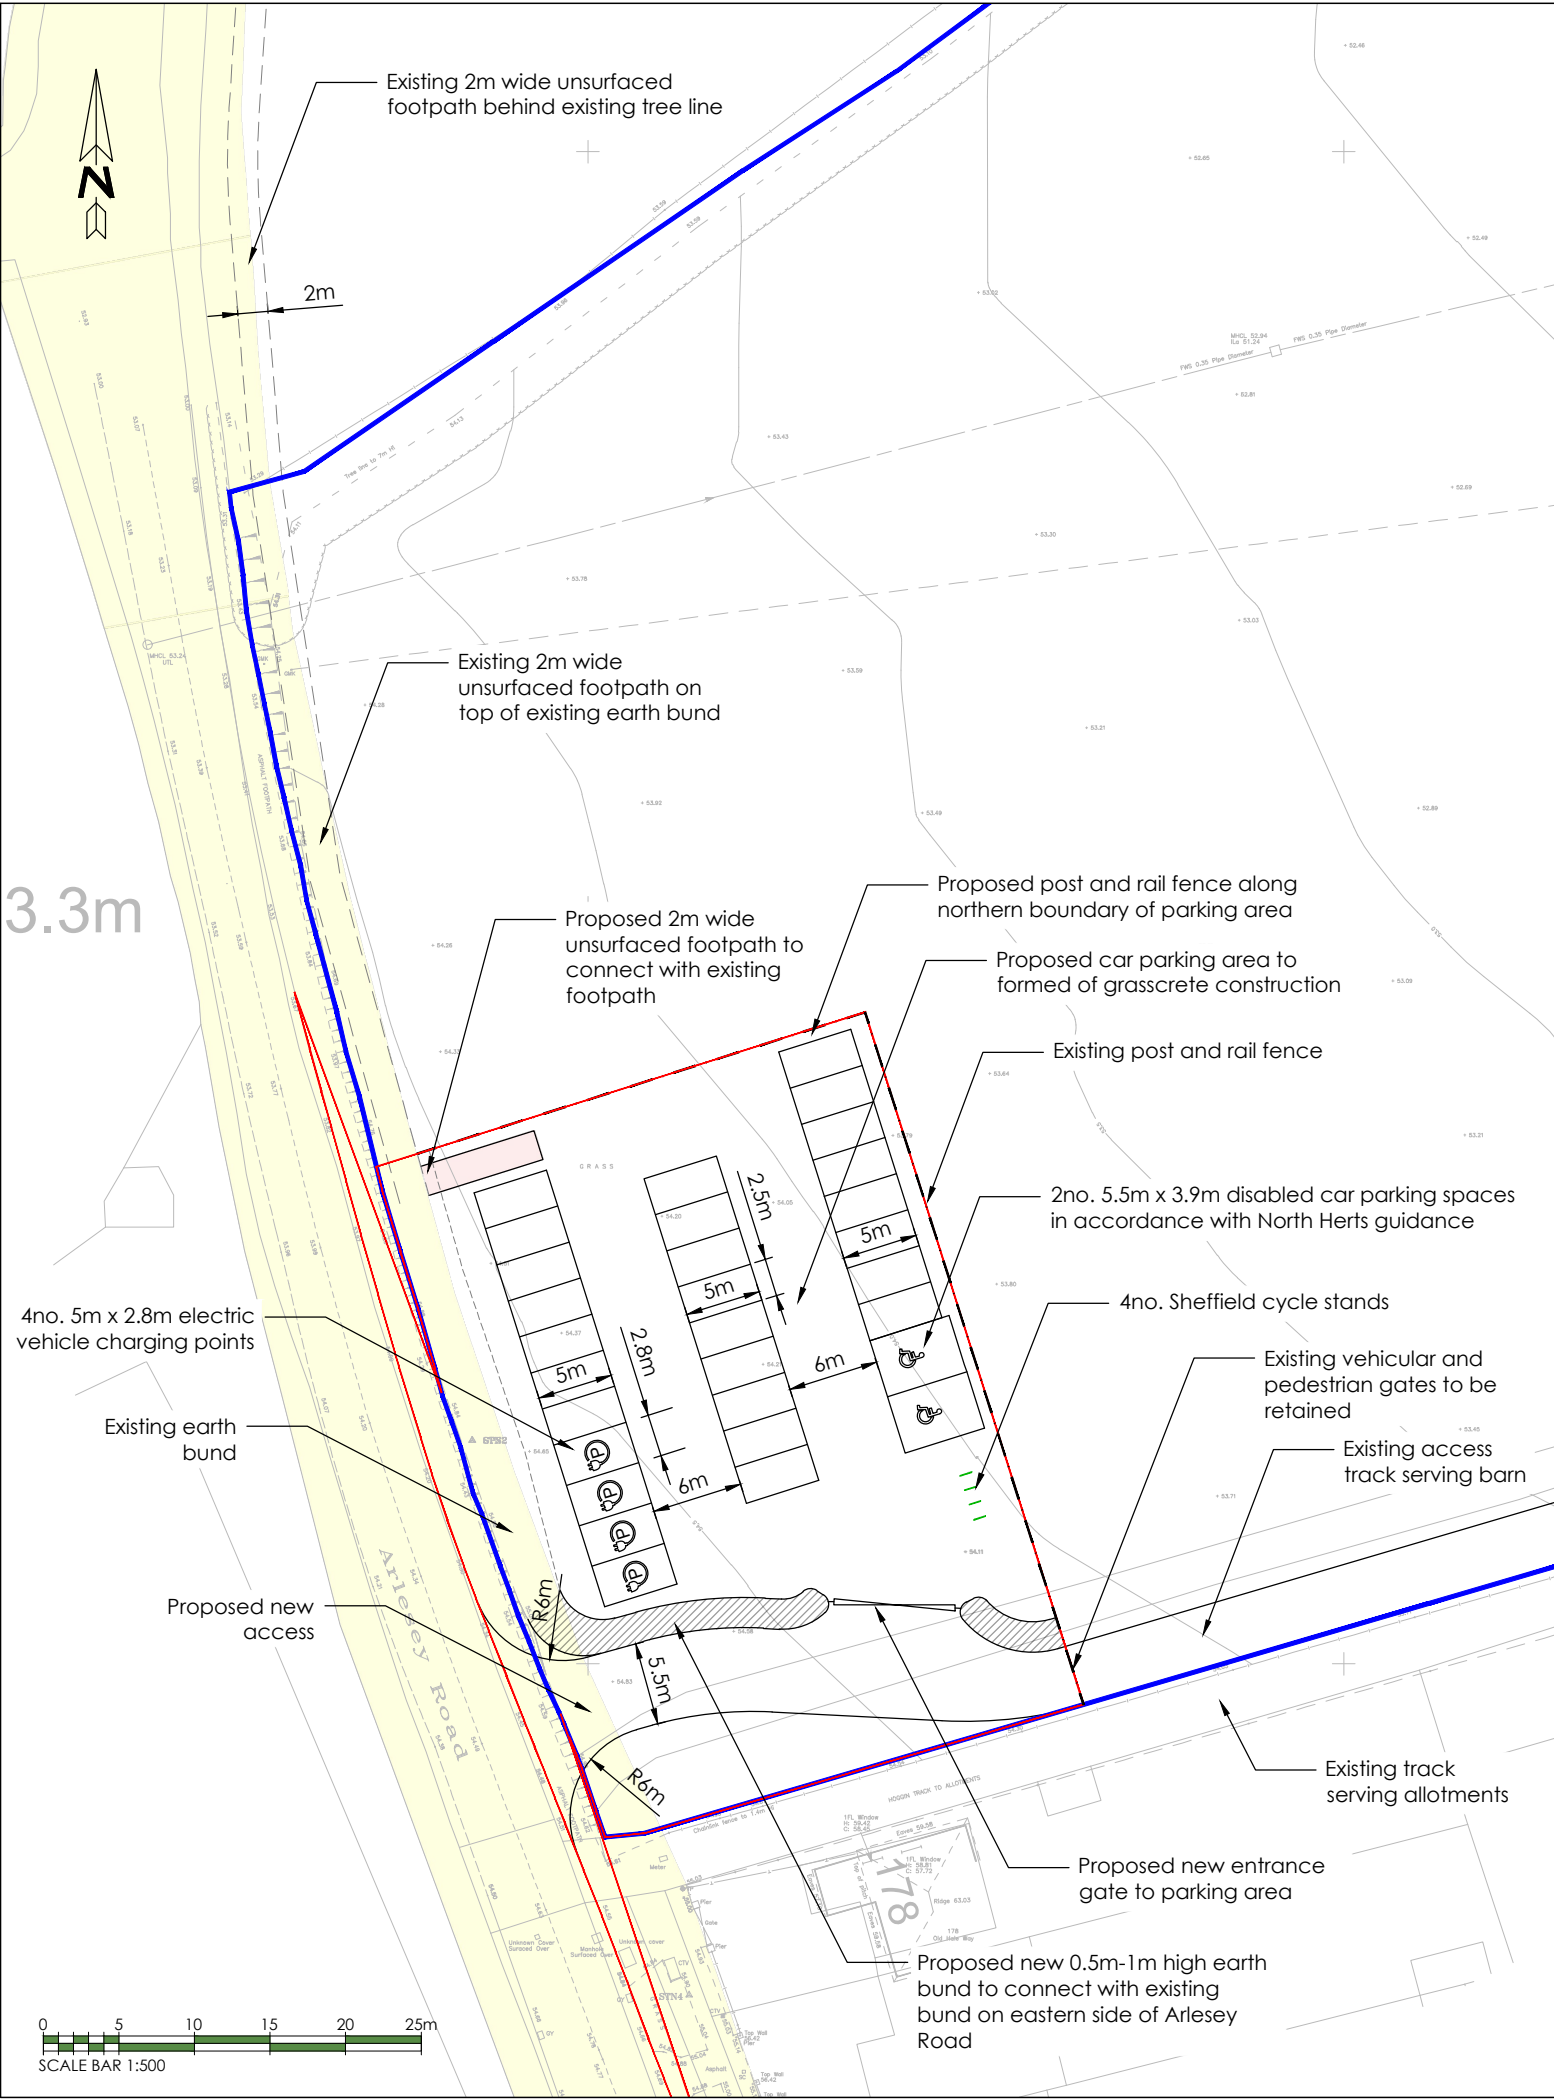

KEY

- EXTENT OF LAND OWNERSHIP
- APPLICATION SITE BOUNDARY
- VEHICULAR VISION SPLAY
- SHEFFIELD CYCLE STAND
- PROPOSED FOOTPATH
- EXTENT OF ADOPTED HIGHWAY MAINTAINABLE AT PUBLIC EXPENSE
- PROPOSED EARTH BUND

TOTAL NUMBER OF CAR PARKING SPACES PROPOSED = 30

Rev	Description	Date	Drawn	Checked	Apvd.
C	Application site boundary amended	16.07.24	KPS	SW	SW
B	Access arrangements and parking layout amended	27.06.24	KPS	SW	SW
A	Access arrangements amended	24.06.24	KPS	PLC	SW

Project: Ickleford, Land to South East

Drawing Description: Proposed Site Access, Visibility and Parking Layout

Project Number: ST-2824 Drawing Number: 700-C

Scale: As shown@A3 Date: 13.06.24 Drawn: NA Checked: PLC Approved: KS

Client: Peter George Town Planning Architect

stomor
CIVIL ENGINEERING CONSULTANTS

Do not scale off the drawing. Only written dimensions should be taken. Any discrepancies or errors should be brought to the attention of the engineer immediately. This document is copyright and may not be reproduced without permission of the owner.

Ordnance Survey data contained herein is for use on this project only. Third parties involved in this project wishing to reproduce this data, for the purposes of said project, may do so on display of the following:

© Crown Copyright All rights reserved 2015 License No 100055466

Suite 2, First Floor, Portmill House, Portmill Lane, Hitchin, Herts, SG5 1DJ
www.stomor.com | 01462 615433 | info@stomor.com