


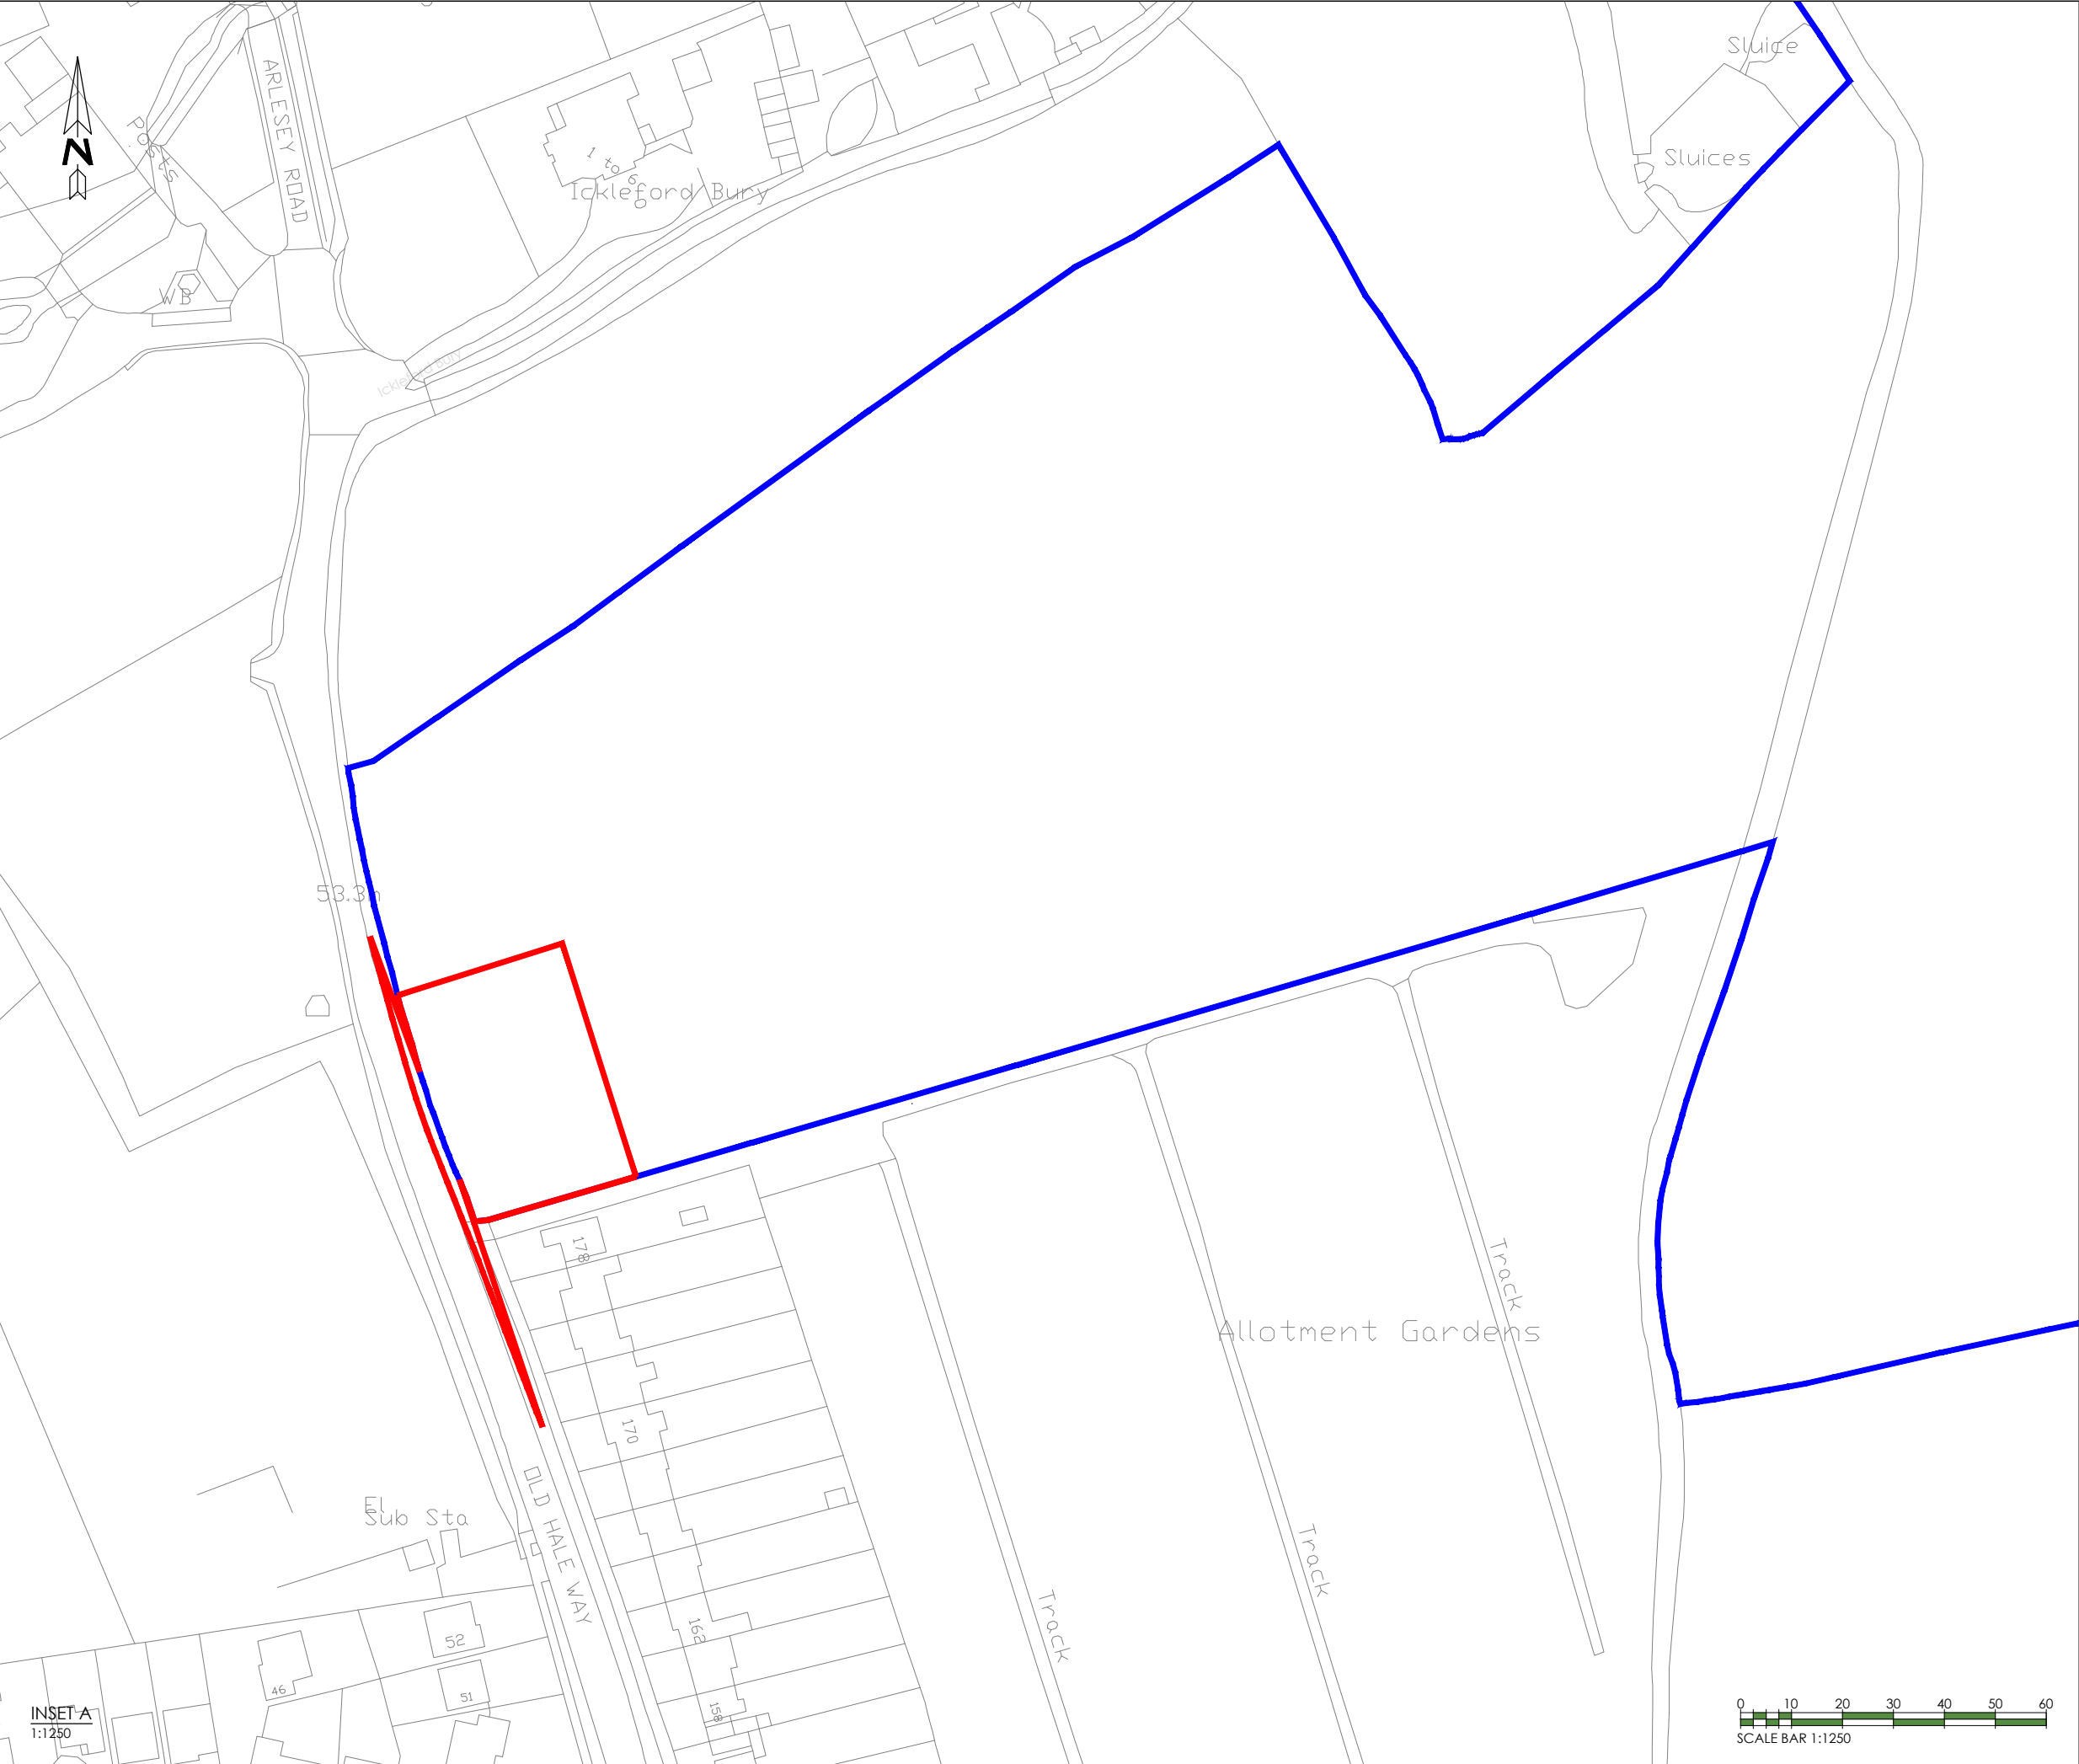

KEY

EXTENT OF LAND OWNERSHIP

APPLICATION SITE BOUNDARY

KEY PLAN

1:20:000

Rev	Description	Date	Drawn	Checked	Apvd.
Project					
Ickleford, Land to South East					
Drawing Description					
Site Location Plan					
Project Number		Drawing Number			
ST-2824		100			
Scale	Date	Drawn	Checked	Approved	
1:1250@A3	22.08.24	KPS	PLC	SW	
Client		Architect			
Peter George Town Planning					

Do not scale off the drawing.
Only written dimensions should be taken.
Any discrepancies or errors should be brought
to the attention of the engineer immediately.
This document is copyright and may not be
reproduced without permission of the owner.

Ordnance Survey data contained herein is for
use on this project only. Third parties involved
in this project wishing to reproduce this data,
for the purposes of said project, may do so on
display of the following:

0102030405060

SCALE BAR 1:1250

INSET A

1:1250

stomor

CIVIL ENGINEERING CONSULTANTS

Suite 2, First Floor, Portmill House,
Portmill Lane, Hitchin, Herts, SG5 1DJ
www.stomor.com | 01462 615433 | info@stomor.com