

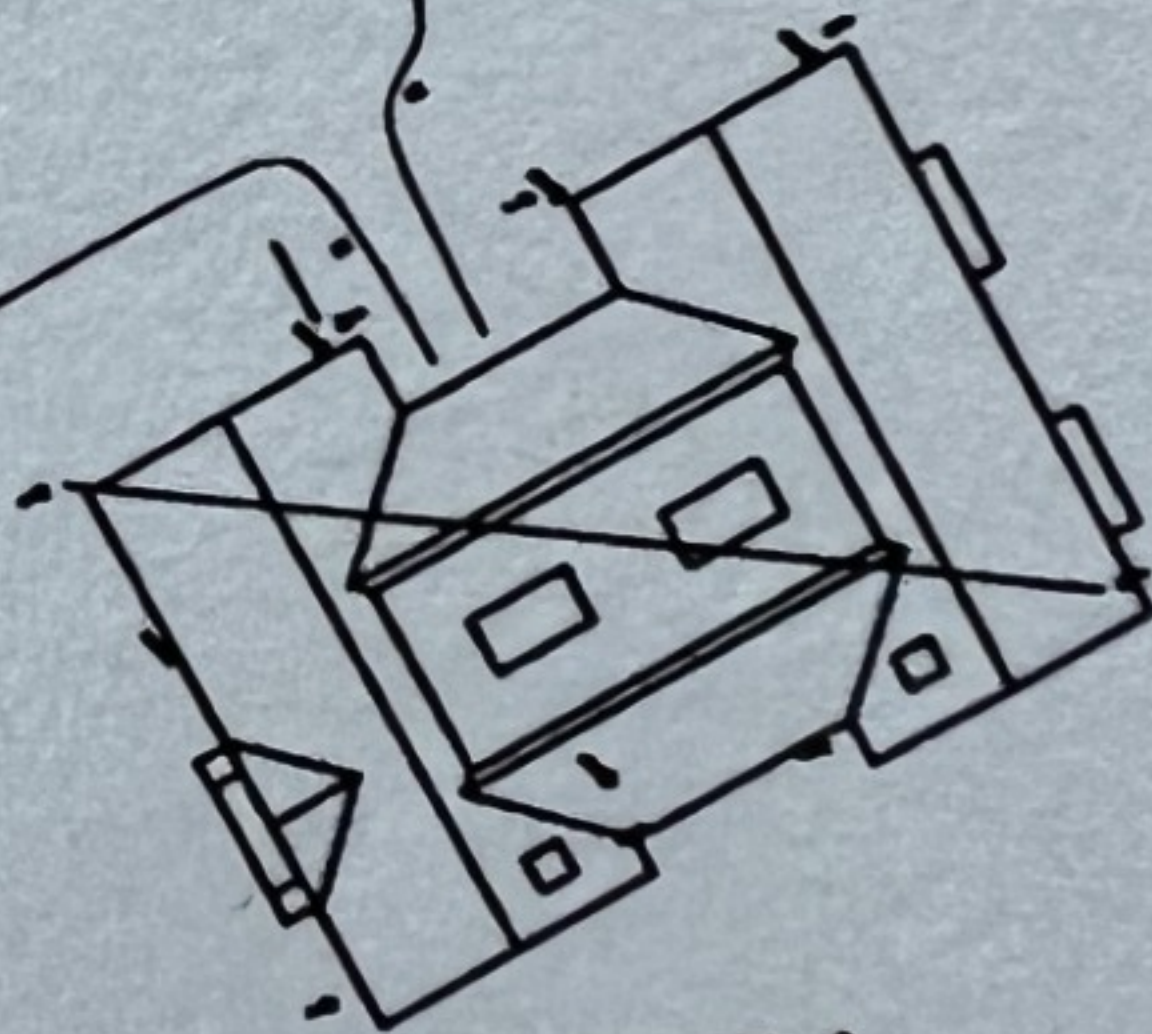


EXISTING HISTORIC HEDGEROW TO BE RETAINED AND
IMPROVED WITH NEW SELECTIVE PLANTING

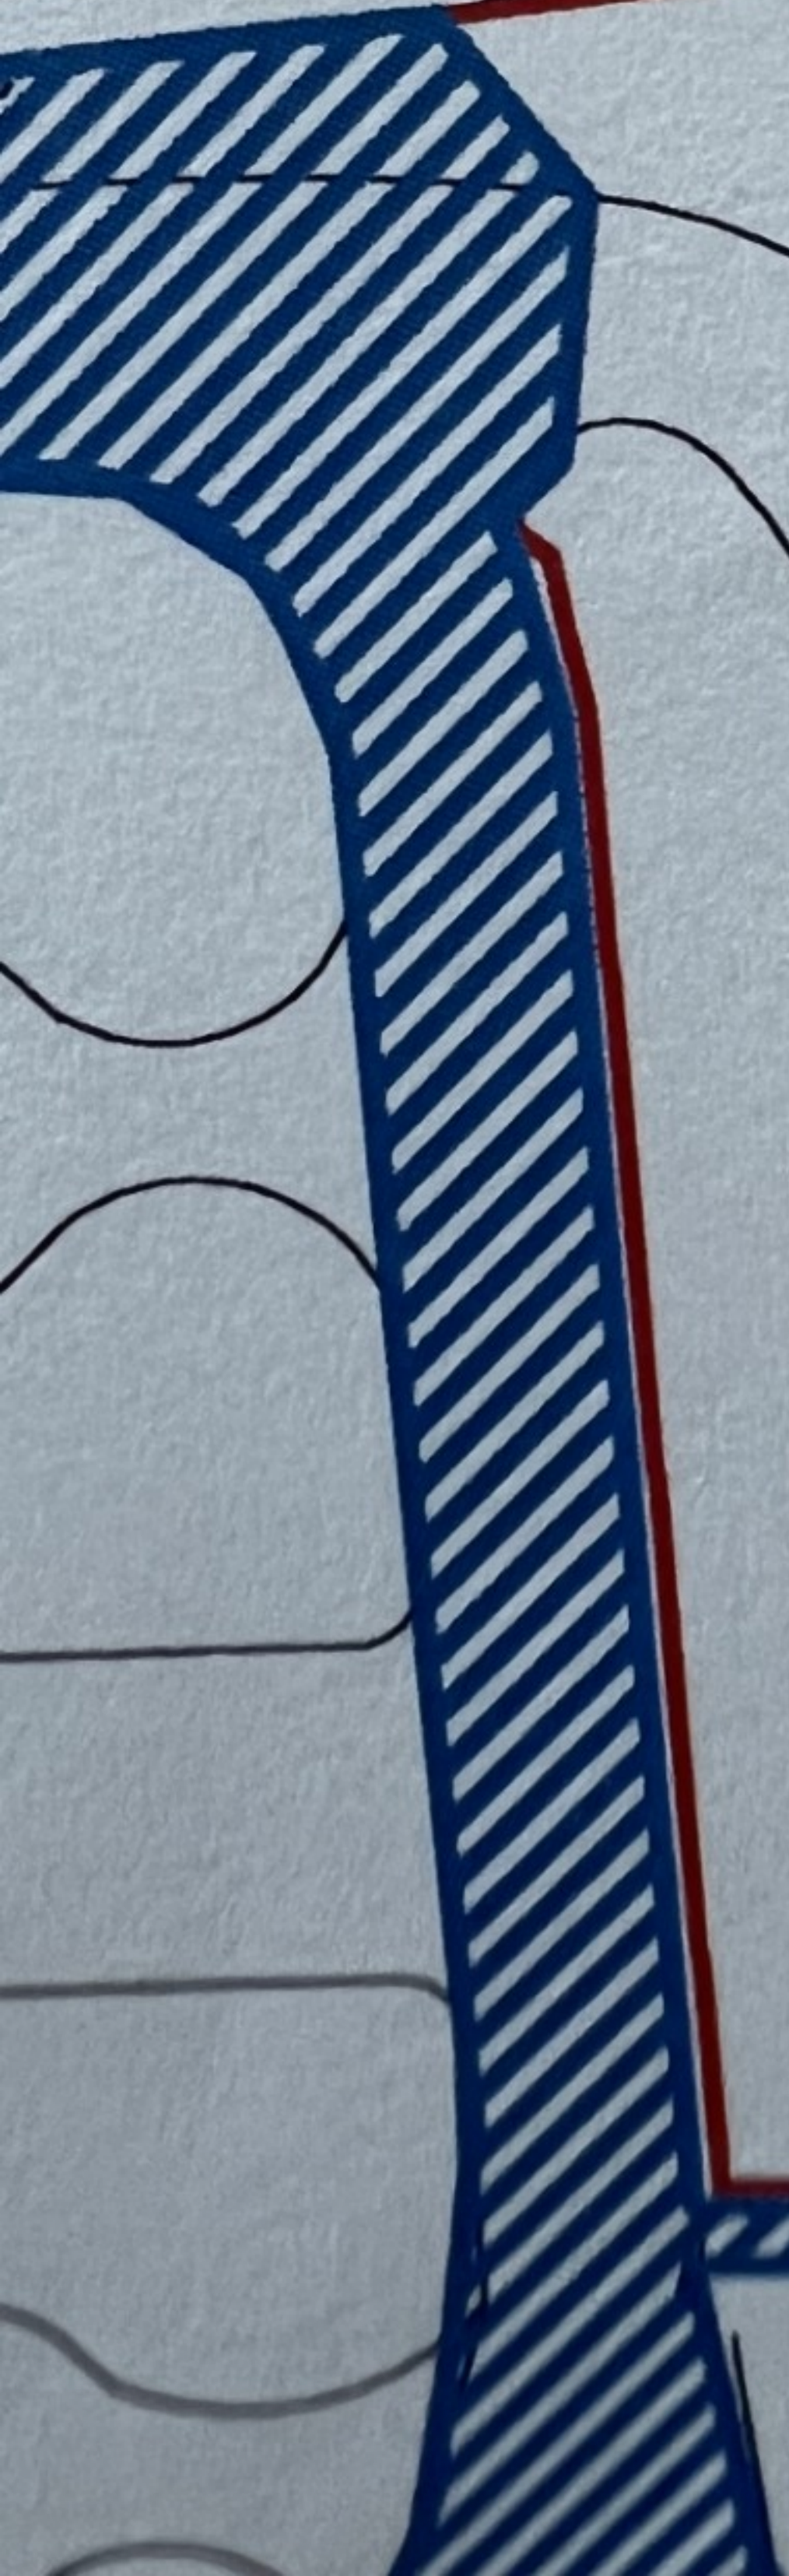

PLOT 1

HOME OFFICE/GARAGE

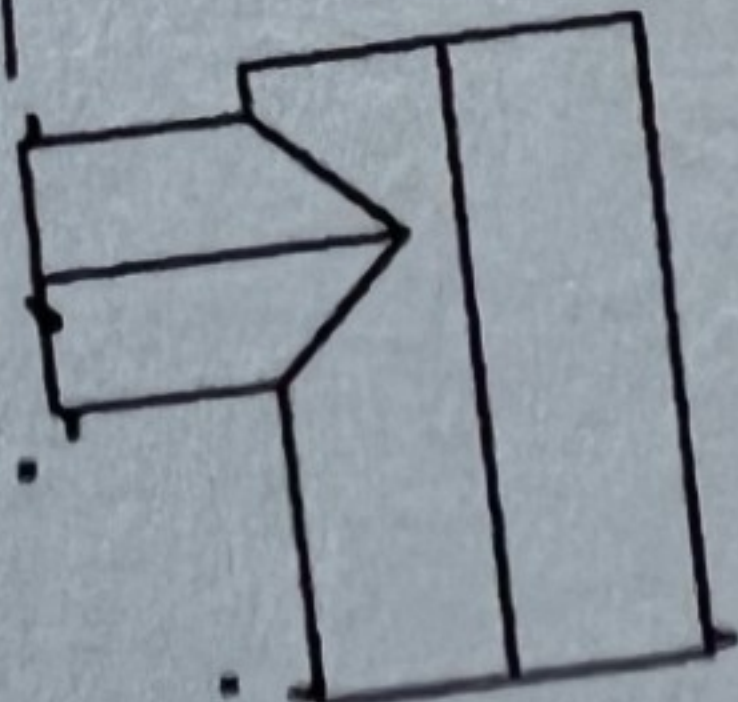

FOOTPATH

NEW FOOT
CONNECT