
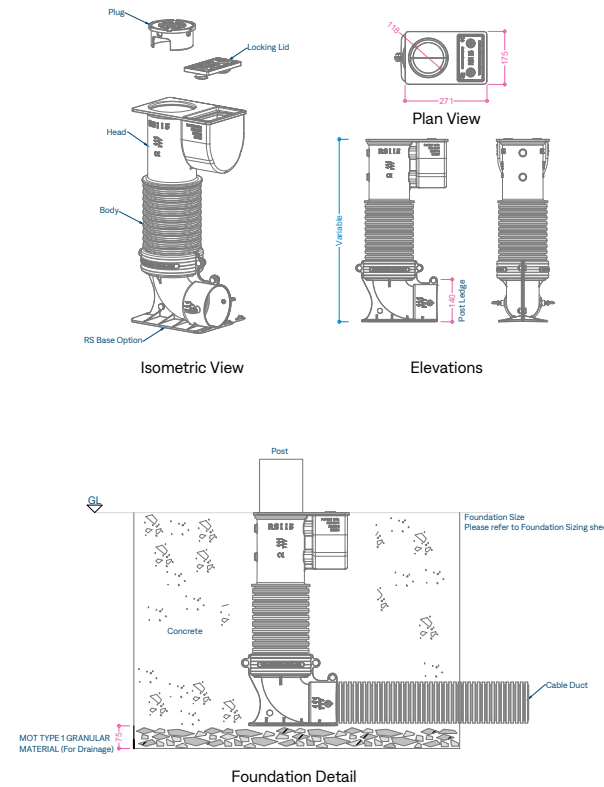
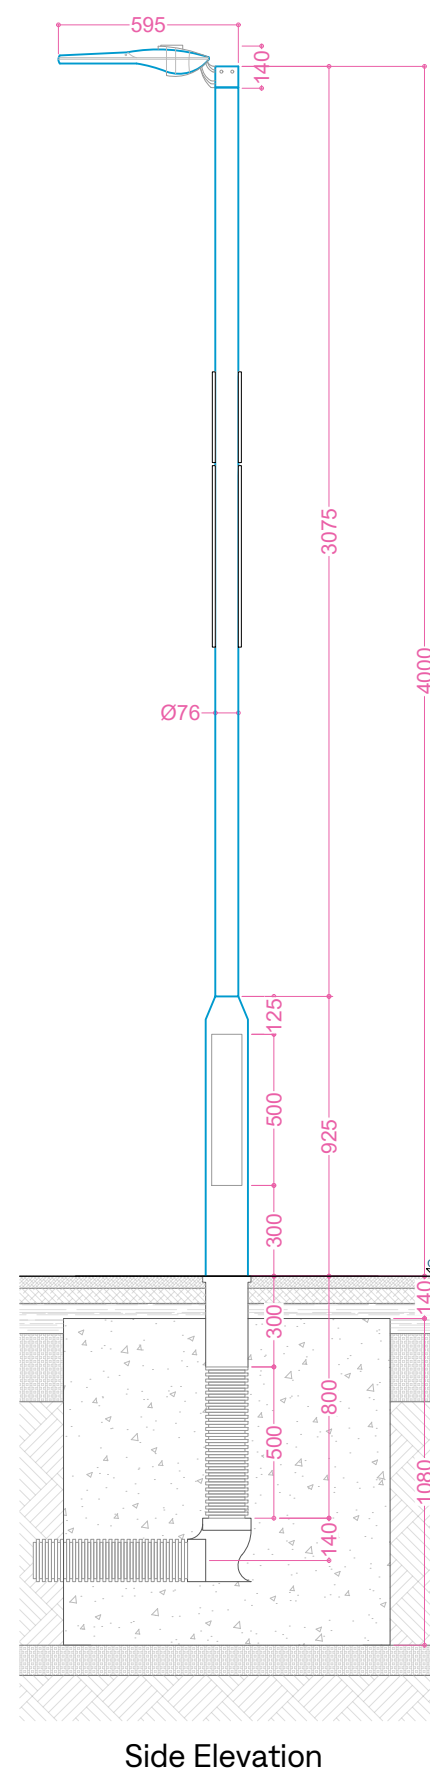


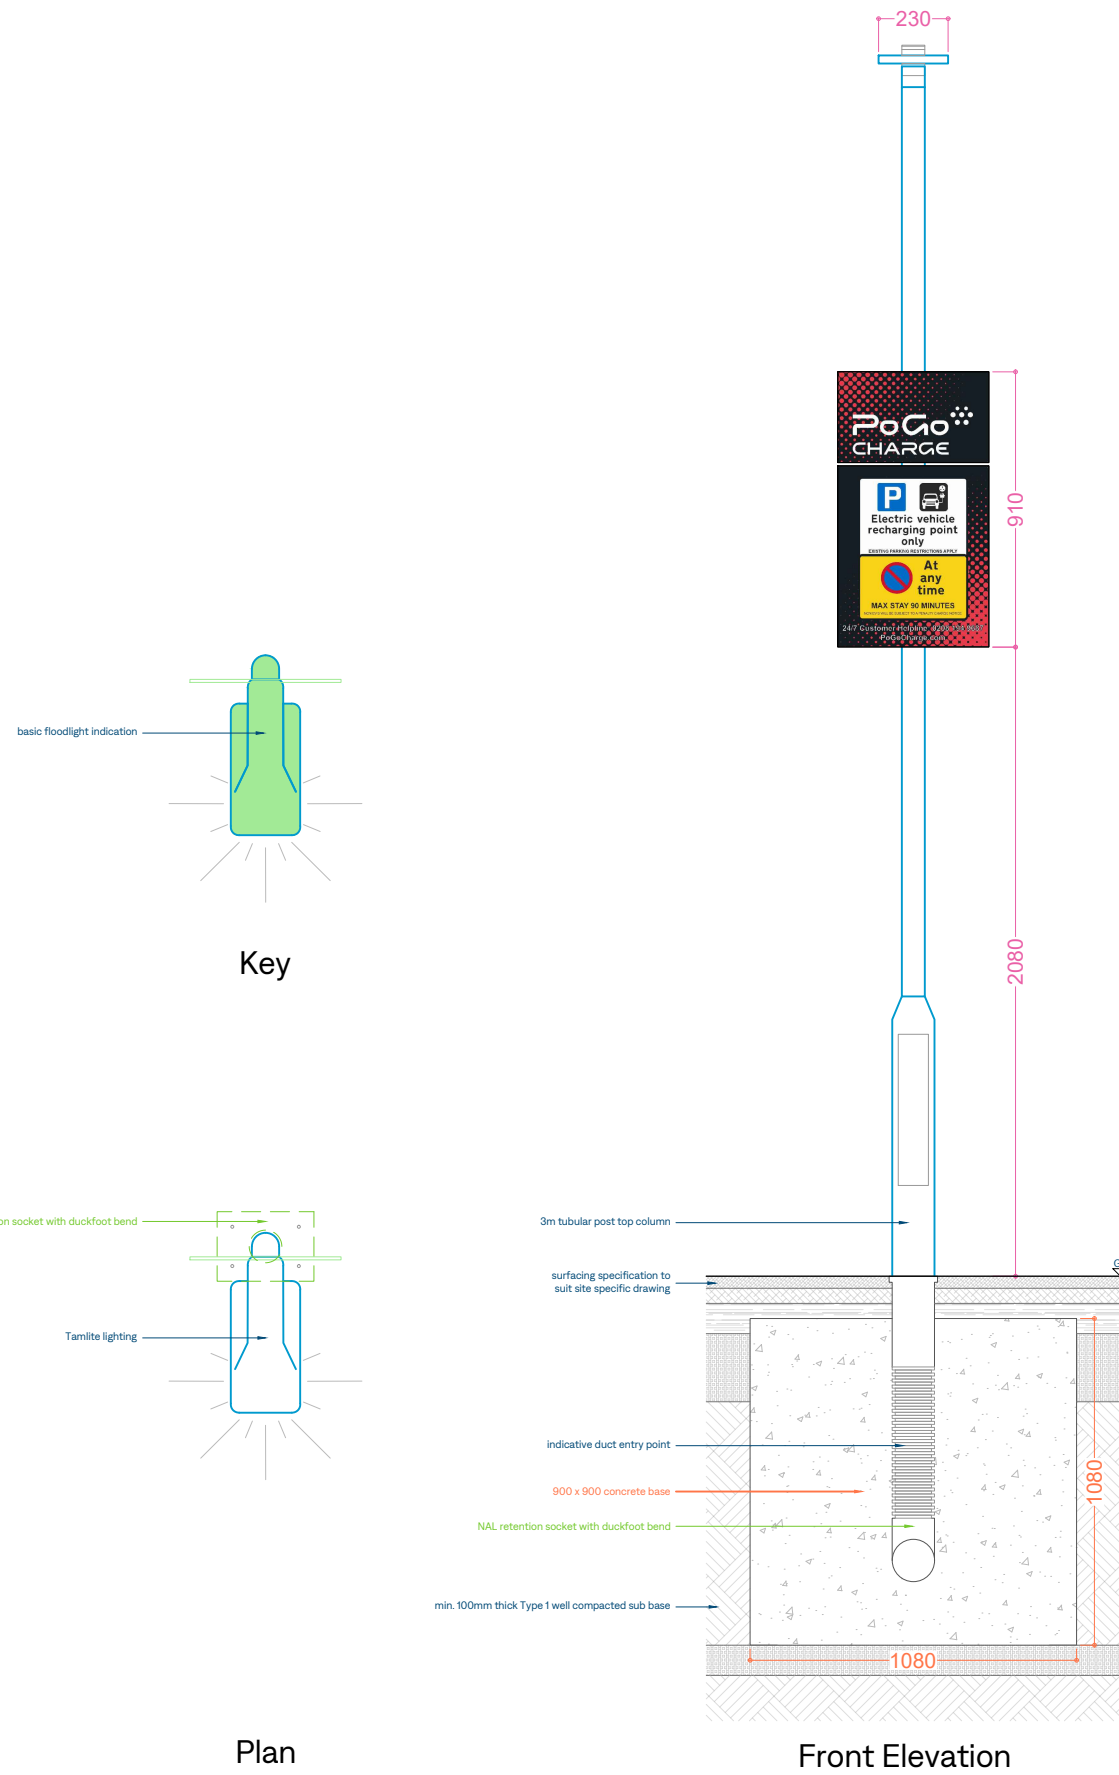

NAL Foundation – Retention Socket with Duckfoot Bend

C	26/02/24	MT	Concert foundation modified
B	01/02/24	MT	Pole height amended
A	25/01/24	MT	Sign face modified and dimensions added
rev	date	by	description

Drawing Title: EV Equipment Proposed Floodlight Option 1			
---	--	--	--

Stage: STANDARDS			
----------------------------	--	--	--

Date: January 2024	Drawn By: MT	Size: A3
Scale: 1:25	Drawing Number: SI24-SD-13-01	Rev: C