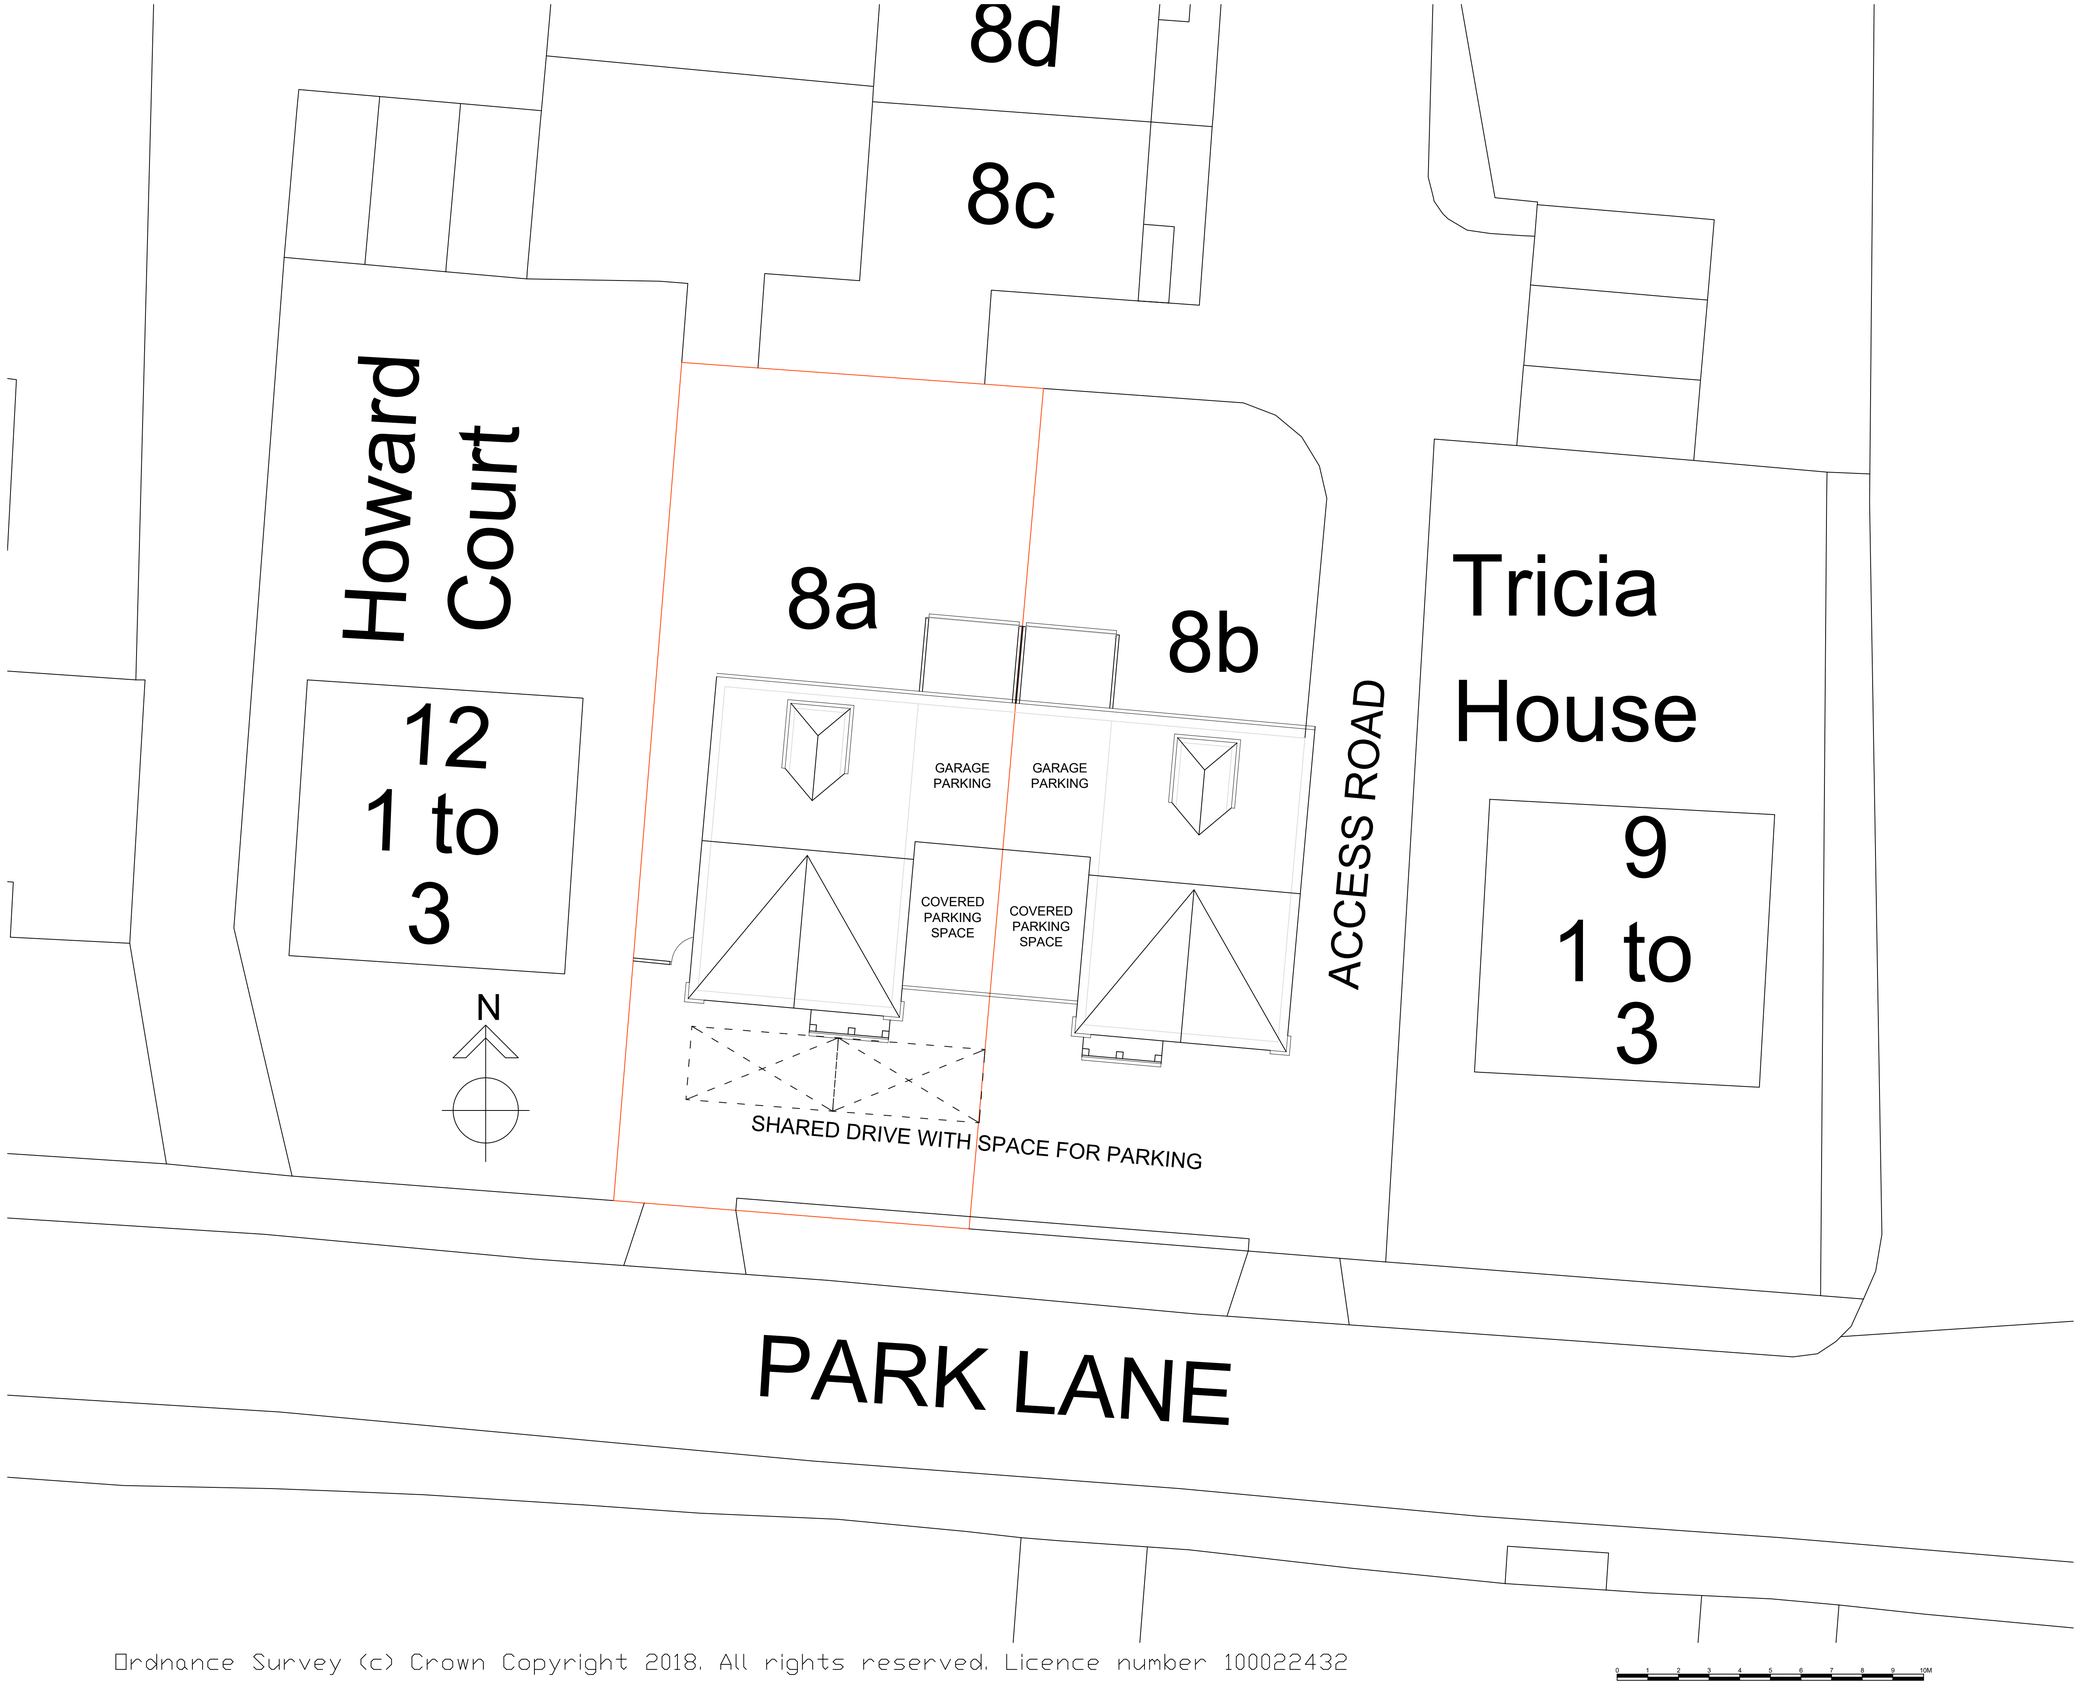


Ordnance Survey (c) Crown Copyright 2018. All rights reserved. Licence number 100022432

THIS DRAWING PRINTED ON A1 SIZE PAPER

HED
hed.co.uk

HOME EXTENSION DESIGNS
60 BRIDGE ROAD EAST
WELWYN GARDEN CITY
HERTS AL7 1JU
tel : 01707 393971
fax : 01707 393980
e:stuartc@hed.co.uk

Project: 8A Park Lane,
Knebworth

Drawing Title: DETAILED PLAN OF APPLICATION SITE

Drawn By: NIALL Scale: 1:100 Date: June 2018

Drg Status: EXISTING Checked:

Drawing No: 4425-OS3 Revision: