

THIS DRAWING IS A PRINT AND MUST NOT BE SCALED. ANY QUERIES REGARDING DIMENSIONS TO BE TAKEN UP WITH PENTANGLE DESIGN GROUP


ALL DIMENSIONS OF EXISTING BUILDINGS TO BE VERIFIED ON SITE.

THIS DRAWING IS THE COPYRIGHT OF PENTANGLE DESIGN GROUP AND SHALL NOT BE IN ANY WAY USED OR REPRODUCED WITHOUT THEIR PRIOR WRITTEN CONSENT.

NOTES



Existing Street Elevation
1 : 200

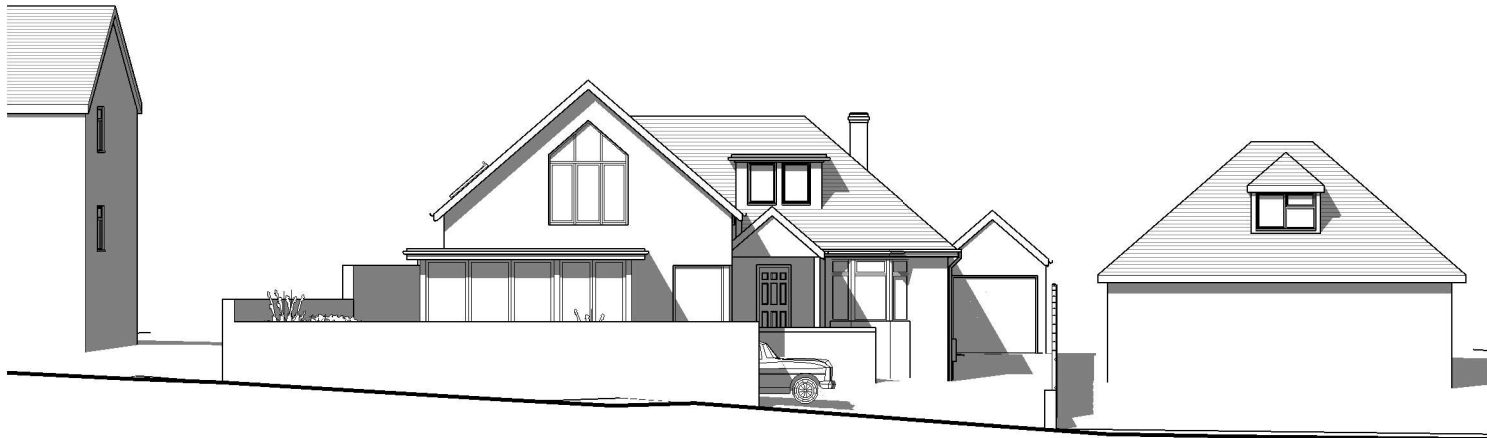

Proposed Street Elevation
1 : 200

PLANNING

PENTANGLE

DESIGN GROUP

SUITE 1, 21 BANCROFT HITCHIN HERTS SG5 1JW
T:01462 431133 E:pdg@pentangledesign.co.uk

JOB TITLE
Proposed Extensions and alterations to
201 Stevenage Road, Hitchin
for -

DRAWING TITLE
Street Elevations

SCALE 1 : 200	DRAWING NUMBER 03	REVISION
DATE Mar '26		
SHT SIZE A3		
JOB NUMBER 3983		

ARCHITECTS AND INTERIOR DESIGNERS

