



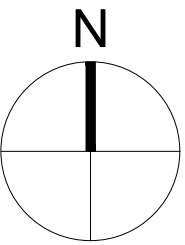

This drawing and the design are the copyright of **ON Architecture Ltd** only.
This drawing should not be copied or reproduced without written consent.
All dimensions are to be checked on site prior to setting out and fabrication and **ON Architecture Ltd** should be notified of any discrepancy prior to proceeding further.
For Construction & Fabrication Purposes - Do not scale from this drawing, use only the illustrated dimensions herein. Additional dimensions are to be requested and checked directly.
Illustrated information from 3rd party consultants/specialists is shown as indicatively only. See other consultant / specialist drawings for full information and detail.
All aspects of the architectural design concerning fire performance / fire safety (whether or not illustrated / annotated) are to be considered as 'For Approval' only, irrespective of the drawing status / suitability.

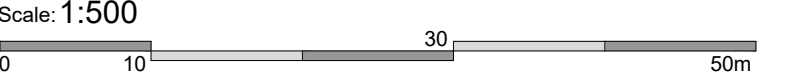

- KEY -**
- Allocated Space
 - Garage
 - Visitor Space
 - Cycle Store
 - EVCP Bollard
 - EVCP Wall Point

Revision Note & Date		Note	Amended	Checked
Rev	Date			

ON

ARCH
TECT
URE

Canterbury Studio
Logan House, 51 Andrews Close
Canterbury,
CT1 2RP

info@onarchitecture.co.uk
onarchitecture.co.uk
01227 634334

Project Title
**Proposed Residential Development,
Land at Stevenage Road, Hitchin
Bugler Homes**

Drawing Title
Proposed Parking Strategy Plan

BIM Number		Date	Drawn	Checked
Scale	DK			
1:500 @ A1	Dec 2025	AL	DK	

Drawing Status
Planning Issue

Project No.	Drawing No.	Status	Revision
22.102	53	-	

Proposed Parking Strategy Plan
Scale 1:500 @ A1