


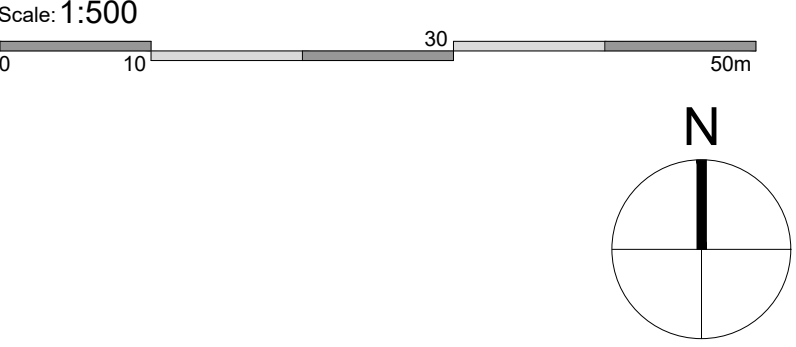

This drawing and the design are the copyright of **ON Architecture Ltd** only.
This drawing should not be copied or reproduced without written consent.
All dimensions are to be checked on site prior to setting out and fabrication and **ON Architecture Ltd** should be notified of any discrepancy prior to proceeding further.
For Construction & Fabrication Purposes - Do not scale from this drawing, use only the illustrated dimensions herein. Additional dimensions are to be requested and checked directly.
Illustrated information from 3rd party consultants/specialists is shown as indicatively only. See other consultant / specialist drawings for full information and detail.
All aspects of the architectural design concerning fire performance / fire safety (whether or not illustrated / annotated) are to be considered as 'For Approval only, irrespective of the drawing status / suitability.'



KEY -

Red	Private
Blue	Shared Ownership
Orange	Affordable Rental

Revision Note & Date		Note		Amended		Checked	
Rev	Date						

Canterbury Studio
Logan House, 51 Andrews Close
Canterbury,
CT1 2RP
info@onarchitecture.co.uk
onarchitecture.co.uk
01227 634334

Project Title

Proposed Residential Development,
Land at Stevenage Road, Hitchin
Bugler Homes

Drawing Title

Proposed Tenure Plan

BM Number	N/A	Date	Dec 2025	Drawn	GA	Checked	DK
-----------	-----	------	----------	-------	----	---------	----

Drawing Status

Planning Issue

Project No.	22.102	Drawing No.	52	Status	-	Revision	
-------------	--------	-------------	----	--------	---	----------	--

Proposed Tenure Plan
Scale 1:500 @ A1