


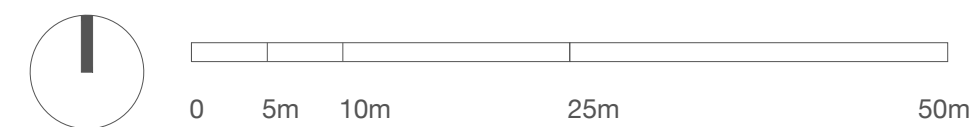

North Scale 1:500



Notes

The scope of this drawing is the identification and arrangement of landscape elements for the purposes of planning submission and must be read in conjunction with the design team discipline's respective drawings. Information beyond red line shown indicatively only.
Based on context and architectural information received from On Architecture. Highways layouts, structural, civil and mechanical and electrical engineer elements by others.
All trees, proposed and existing, must be assessed by the structural engineer to ensure adequate detailing based on NHBC and best practice guidelines.

Rev 03 Issued for planning	22.12.25
Rev 02 Issued for planning	25.11.25
Rev 01 Issued for planning	21.11.25
Rev 00 First issue for comment	12.11.25

General Arrangement Plan
Stevenage Road, Kingshott

Client:	Bugler Group
Status:	Planning
Scale:	1:500 @ A1
Drawing no:	MTC138P01
Revision:	03

m a t c h
landscape architects