



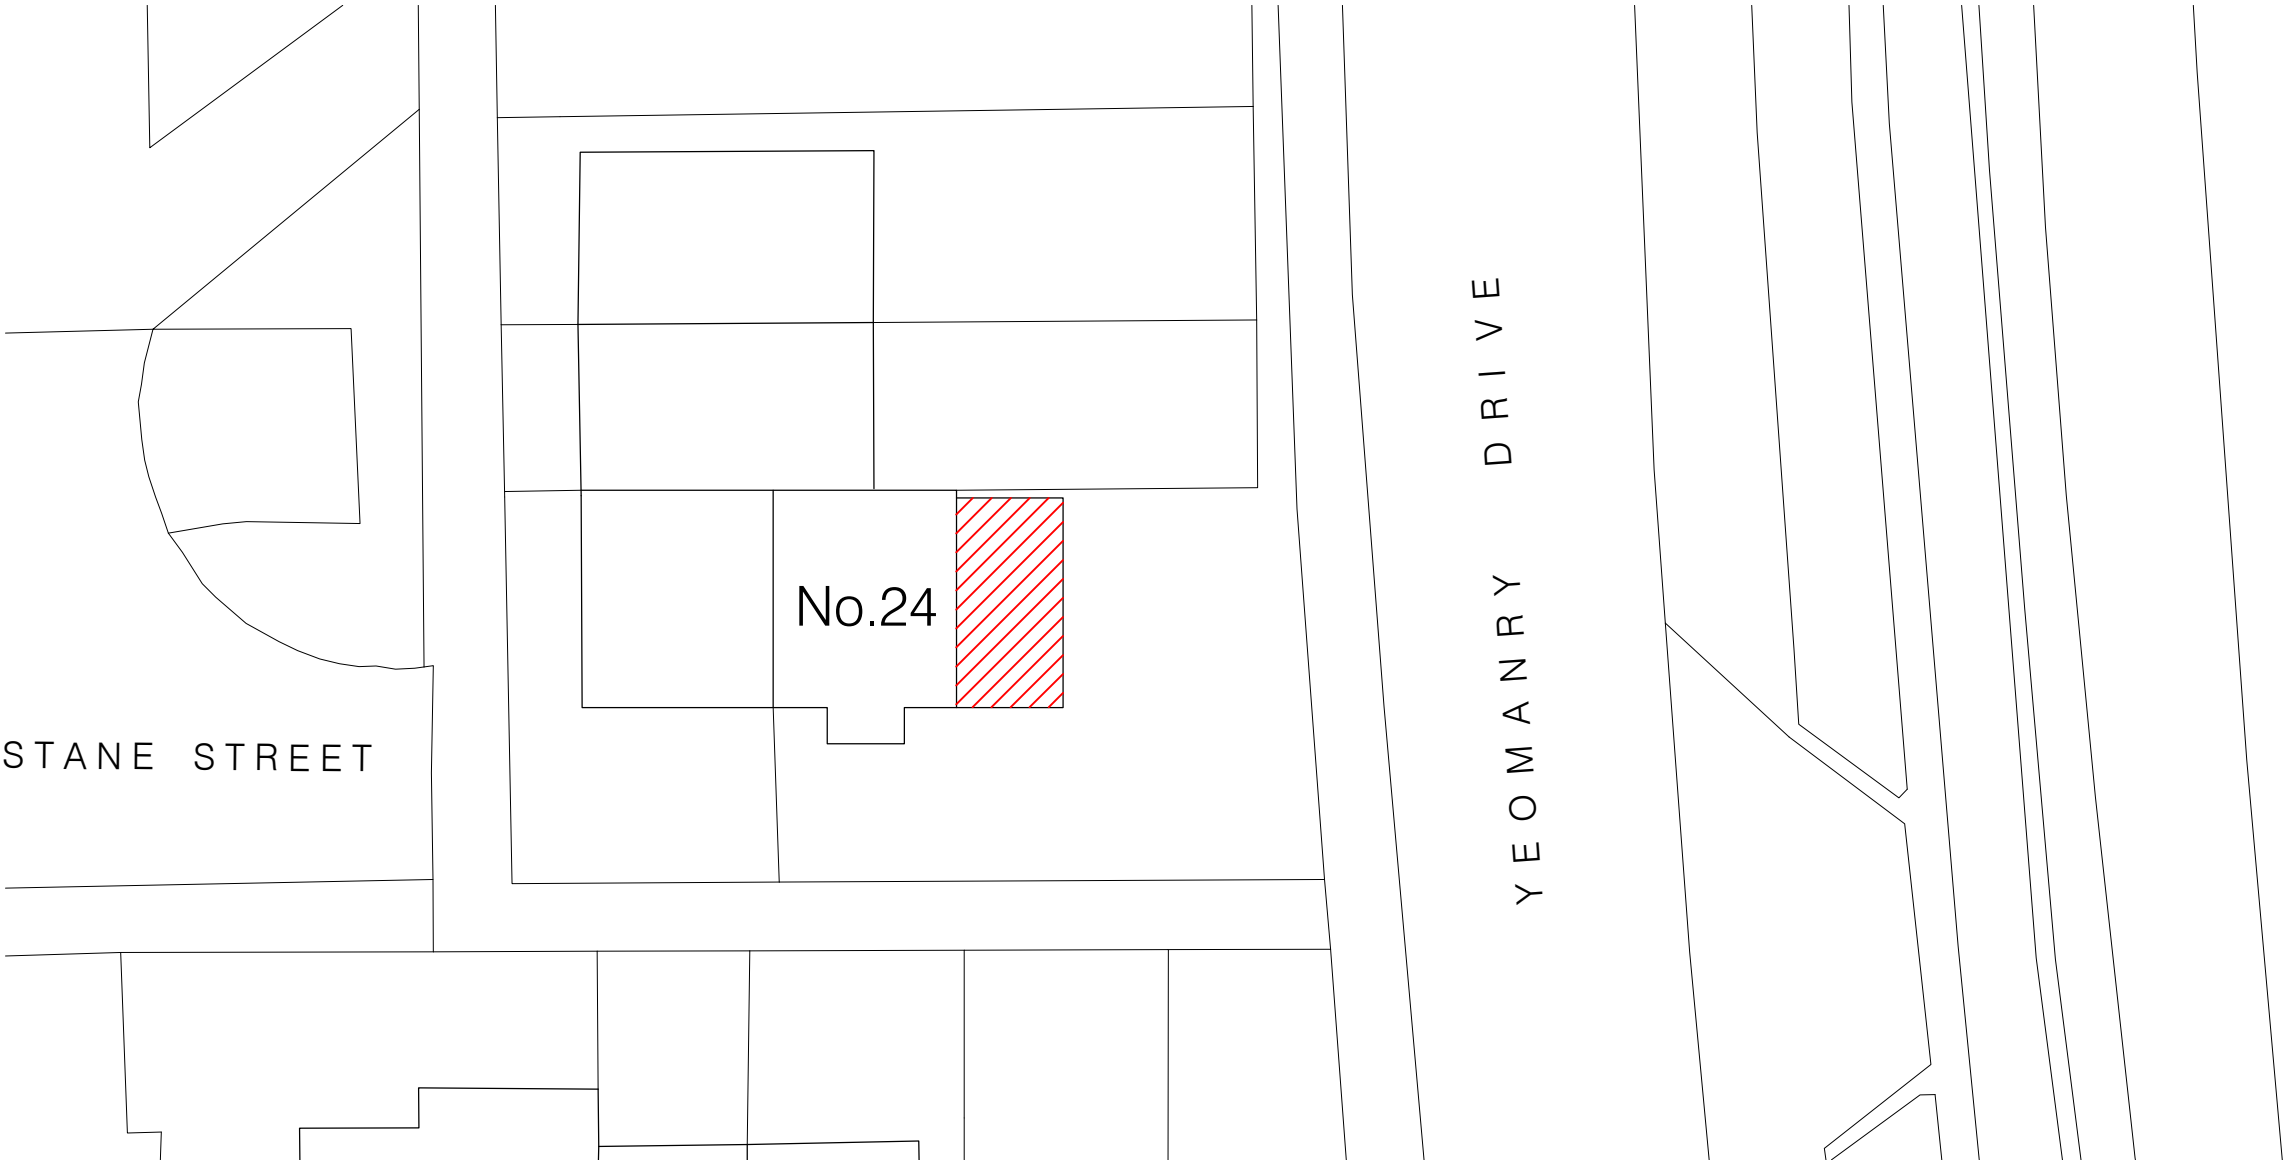


Site Block Plan scale 1:200



Ordnance Survey, (c) Crown Copyright 2025. All rights reserved. Licence number 100022432

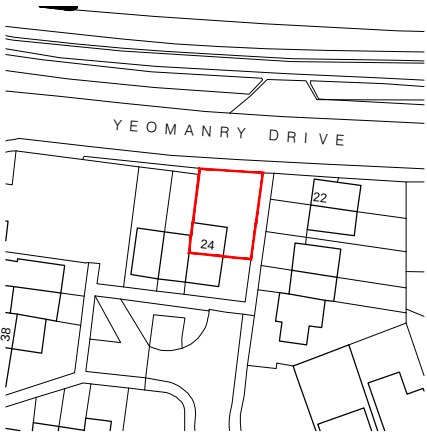

Site Location Plan scale 1:1250

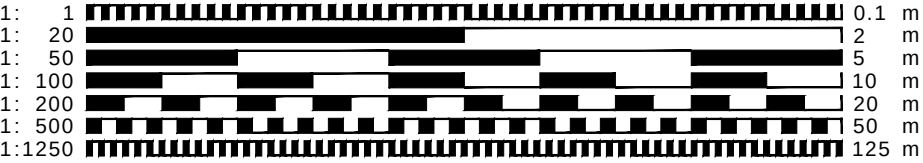

- CLIENT MUST SEEK SEPARATE SPECIALIST ADVICE ON PARTY WALL MATTERS IN SUFFICIENT TIME TO SERVE ALL NOTICES IF REQUIRED
- ALL STRUCTURAL ELEMENTS ARE INDICATIVE ONLY AND SUBJECT TO FULL STRUCTURAL DESIGN BY STRUCTURAL ENGINEER - ALL DESIGN IS SUBJECT TO STRUCTURAL DESIGN TO BE PROVIDED BY OTHERS
- THIS DRAWING IS FOR PLANNING APPROVAL ONLY AND SUBJECT TO ALL OTHER RELEVANT STATUTORY APPROVALS

This drawing is protected under © copy right



for approval

CONTRACT		
Proposed Works		
24 Stane Street, Baldock, Hertfordshire		
DRAWING TITLE		
Site Location & Block Plans		
SCALE	VARIES@A3	DRAWING NUMBER
DATE	Oct 2025	REVISION
DRAWN	JEI	
JOB NUMBER		CHECKED BY
redshed design		
45 Hoo Road		
Mepmershall		
Bedfordshire		
sg17 5lp		
telephone: 01462 817075, 07884008970		
fax: 01462 807175		
e-mail: james/karen@redsheddesign.co.uk		
www.redsheddesign.co.uk		