



EXISTING BLOCK PLAN

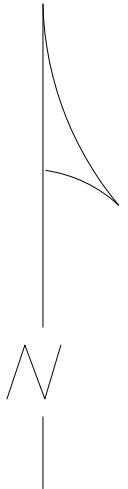

Map number: v1f//1337322/1792236

Title: Existing Block Plan
Map Produced for: 14 New Town, Codicote, Hitchin SG4 8UG
© Crown copyright and database rights 2025 OS 100054135
Project ID: SG4 8UG
Date of Purchase: 09-11-2025
1 Years subscription from 09-11-2025 for 1 workstation.

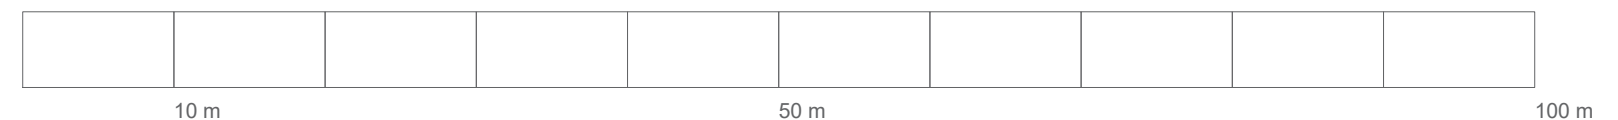

NOTE: - DRAWINGS NOT TO BE SCALED FOR CONSTRUCTION. - CONTRACTOR TO CHECK ALL DIMENSIONS BEFORE ORDERING ANY STEEL WORK. - ALL MATERIALS AND WORKMANSHIP MUST FULLY COMPLY WITH ALL CURRENT BRITISH STANDARDS AND CODES OF PRACTICE.	Client Name	Section	Drawing Title		LEGEND STRUCTURE TO BE DEMOLISHED PROPOSED STRUCTURE	Project No.	SG4 8UG
	---	Single Storey Infill Rear Extension and internal remodeling	Existing Block Plan			Drawing No.	B-002
	Project Address	Stage	Drawing Status			Revision	-
	14 New Town, Codicote, Hitchin SG4 8UG	ARCHITECTURAL PLANNING	For Planning Approval			Scale at A3	1:500
						Date	09/11/2025