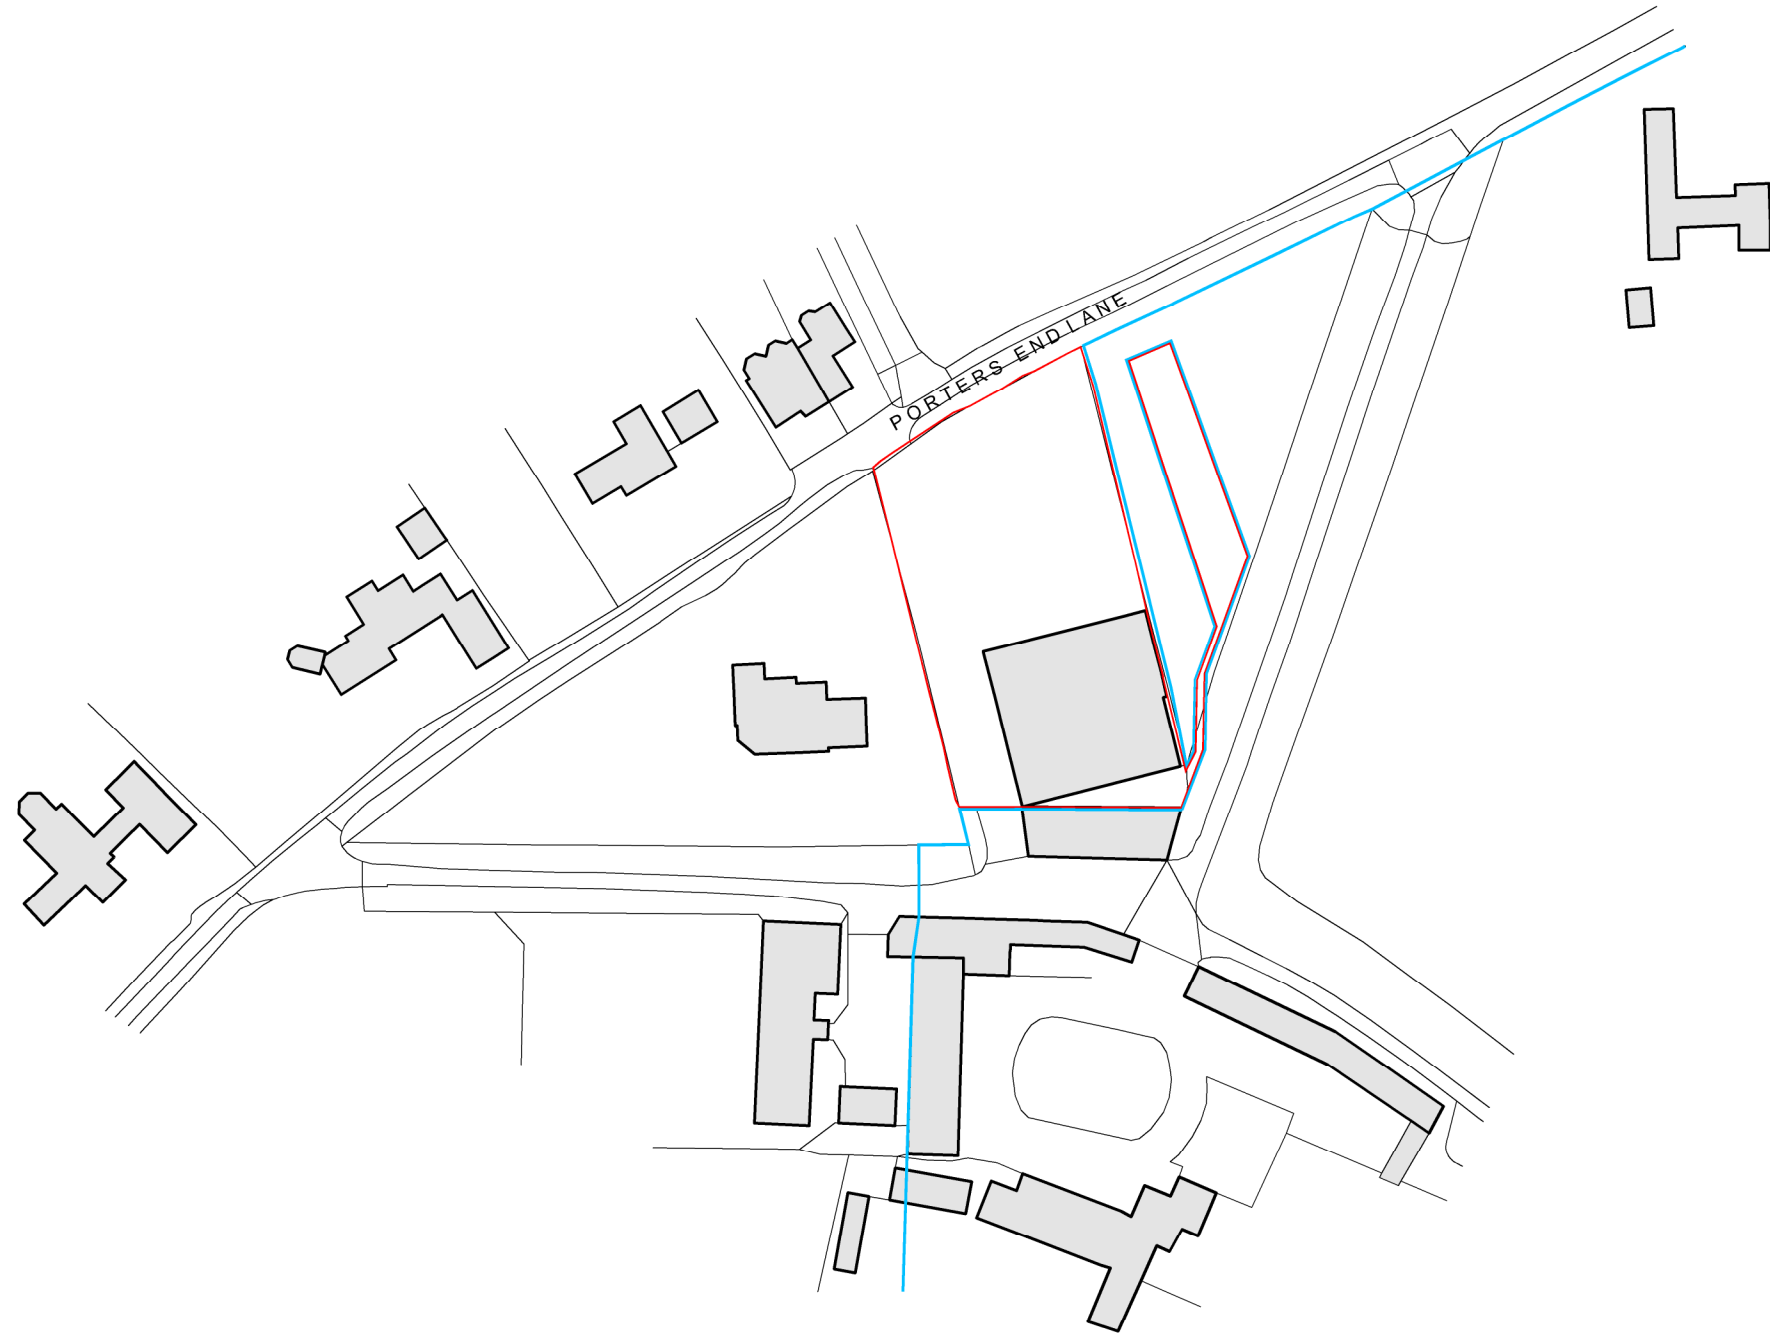


NOTES:

Do Not Scale. (scaling permitted for planning purposes)

Report all discrepancies, errors and omissions.

Verify all dimensions on site before commencing any work on site or preparing shop drawings.

All materials, components and workmanship are to comply with the relevant British Standards, Codes of Practice, and appropriate manufacturers recommendations that from time to time shall apply.

For all specialist work, see relevant drawings.

This drawing and design are copyright of the Clague LLP
Registration number OC335948.

Rev	Date	Description
-----	------	-------------

site location

land in same ownership

PLANNING

Project Title

Porters End Barns

Porters End Lane

Kimpton

SG4 8ER

Drawing Description

As Existing

Location Plan

Scale	Drawn by
1:1250 @ A3	
Date	Checked by
Sept '25	

CLAGUE ARCHITECTS

62 Burgate, Canterbury
Kent CT1 2BH

2 Kinsbourne Court, Luton Road,
Harpenden, Hertfordshire AL5 3BL

4th Floor, 99 Charterhouse Street
London EC1M 6HR

01227 762060

01582 765102

0203 597 6112

CANTERBURY LONDON HARPENDEN

Drawing Number	Revision
31030B_01_01	-

