


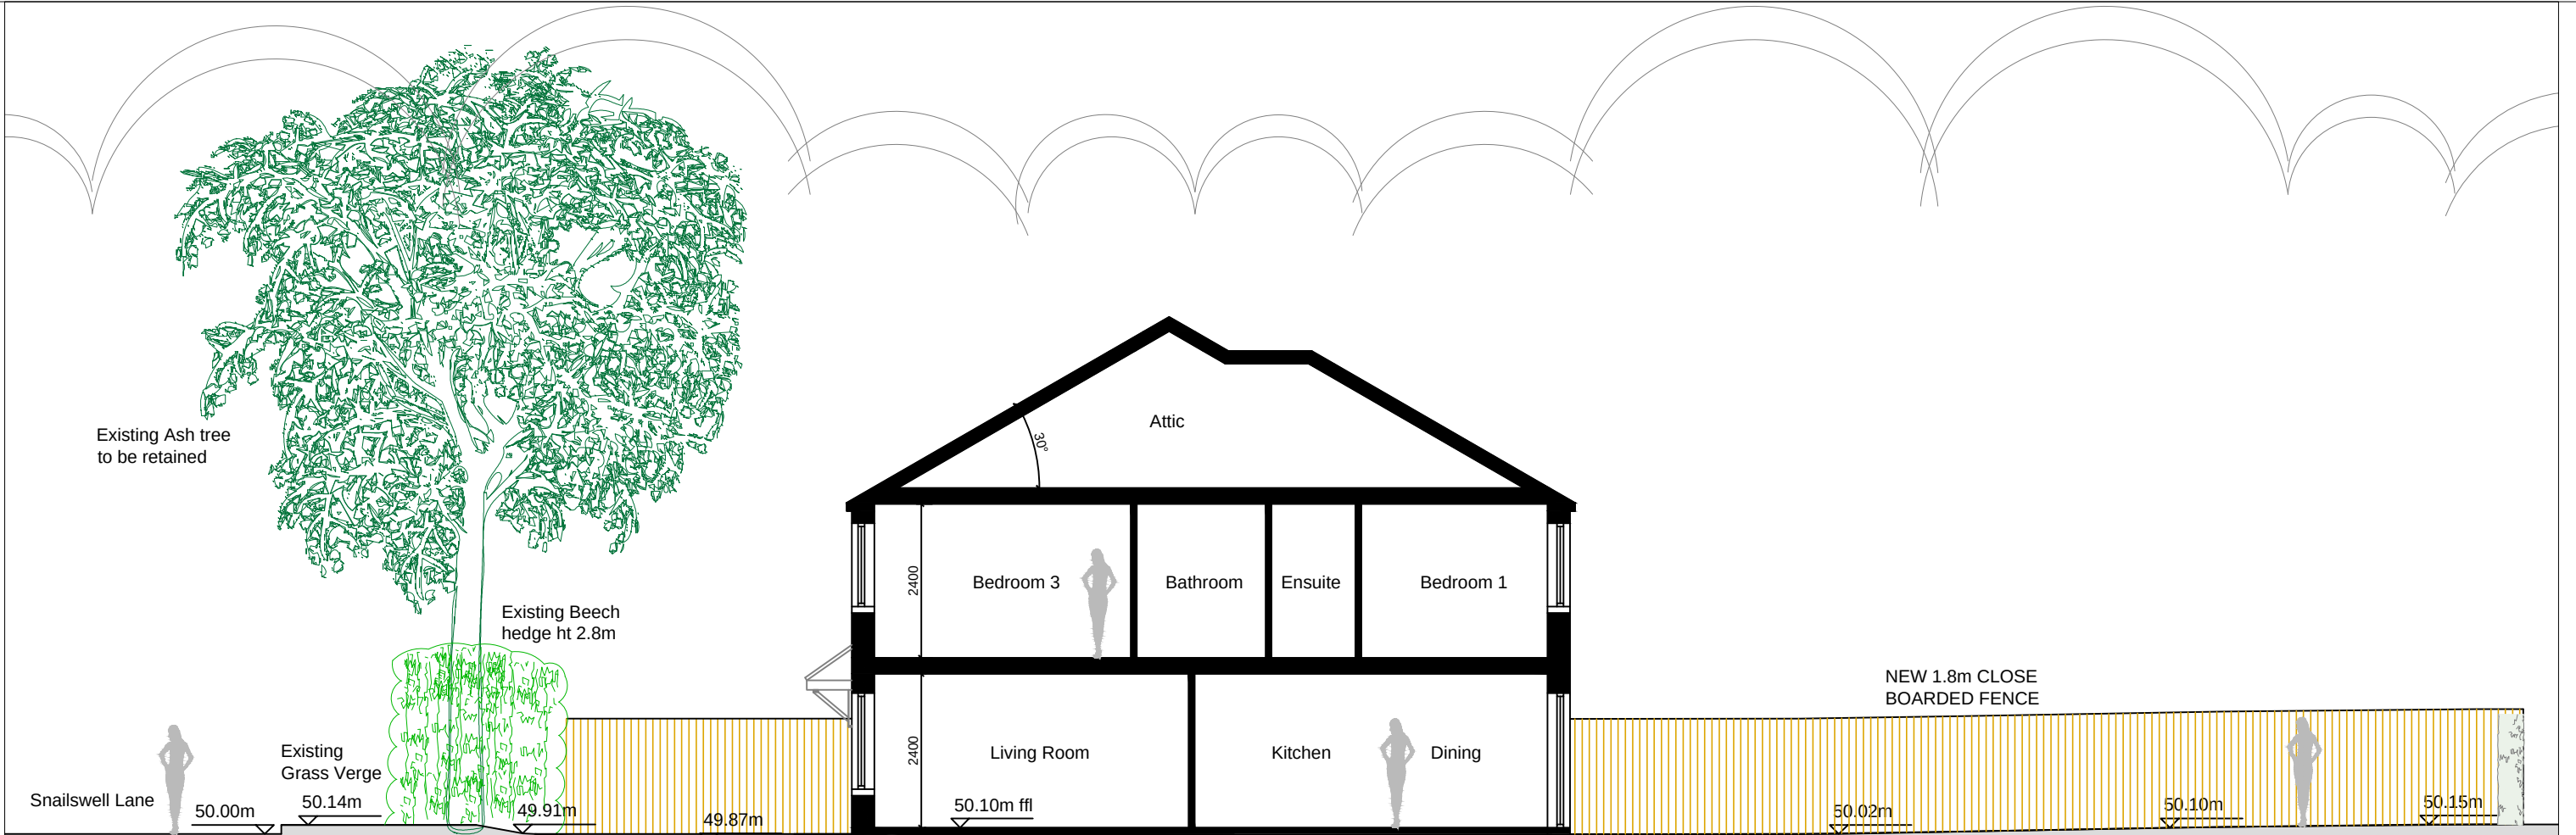

Proposed Section A-A



Finishes:
External Walls - White smooth render with red brick plinth.
Roof Finish - Clay tiles.
Windows and Doors - White aluminium

NEW 1.8m CLOSE BOARDED FENCE

PARKING

ENTRANCE 02

ENTRANCE 01

NEW 1.8m CLOSE BOARDED FENCE WITH HEDGE

PARKING

50.10m ffl

Proposed Front View Section B-B



LIST OF REVISIONS:

CLIENT:
Mr Joshi

DRAWING TITLE:
PLANNING
PROPOSED:
SECTIONS A-A + B-B

DATE: 13.NOV.2025

SCALE: 1:100 @ A3

NOTES:

PROJECT REF: 2 SNAILSWELL LANE
ICKLEFORD HITCHIN,
HERTS

DRAWING REF: 2026 / 05

REV: A