




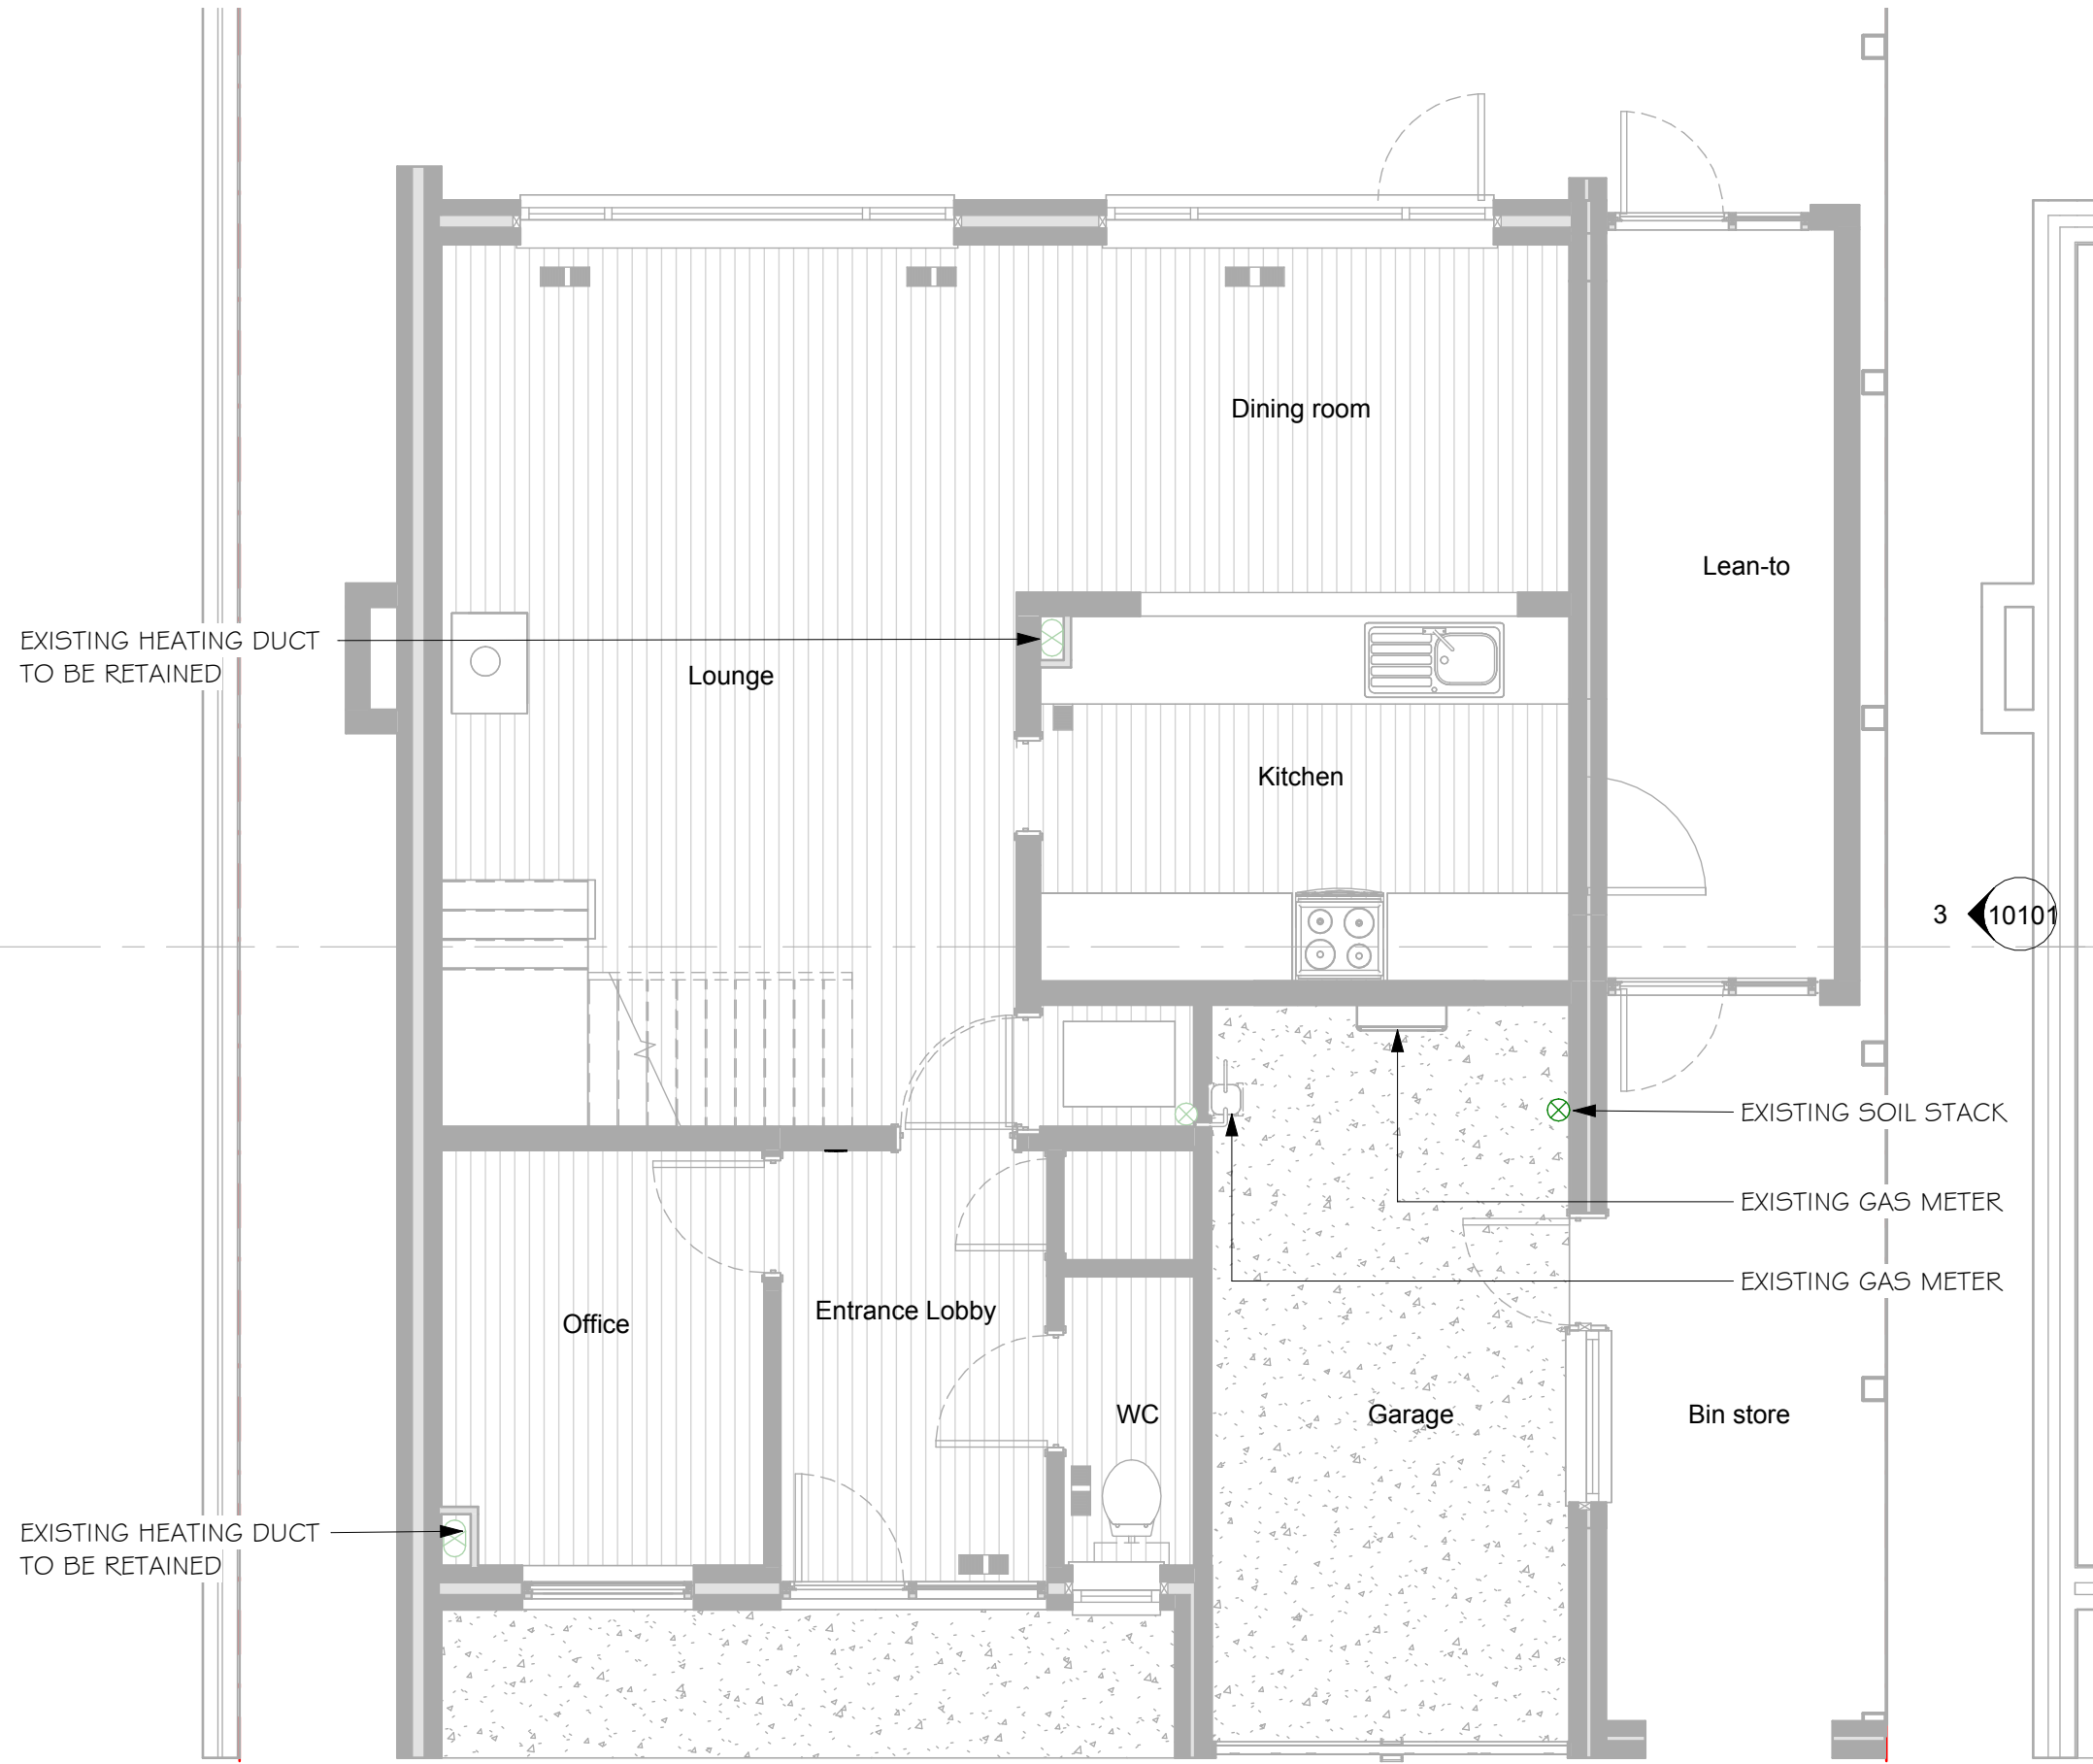


1 Existing Ground Floor
1 : 50

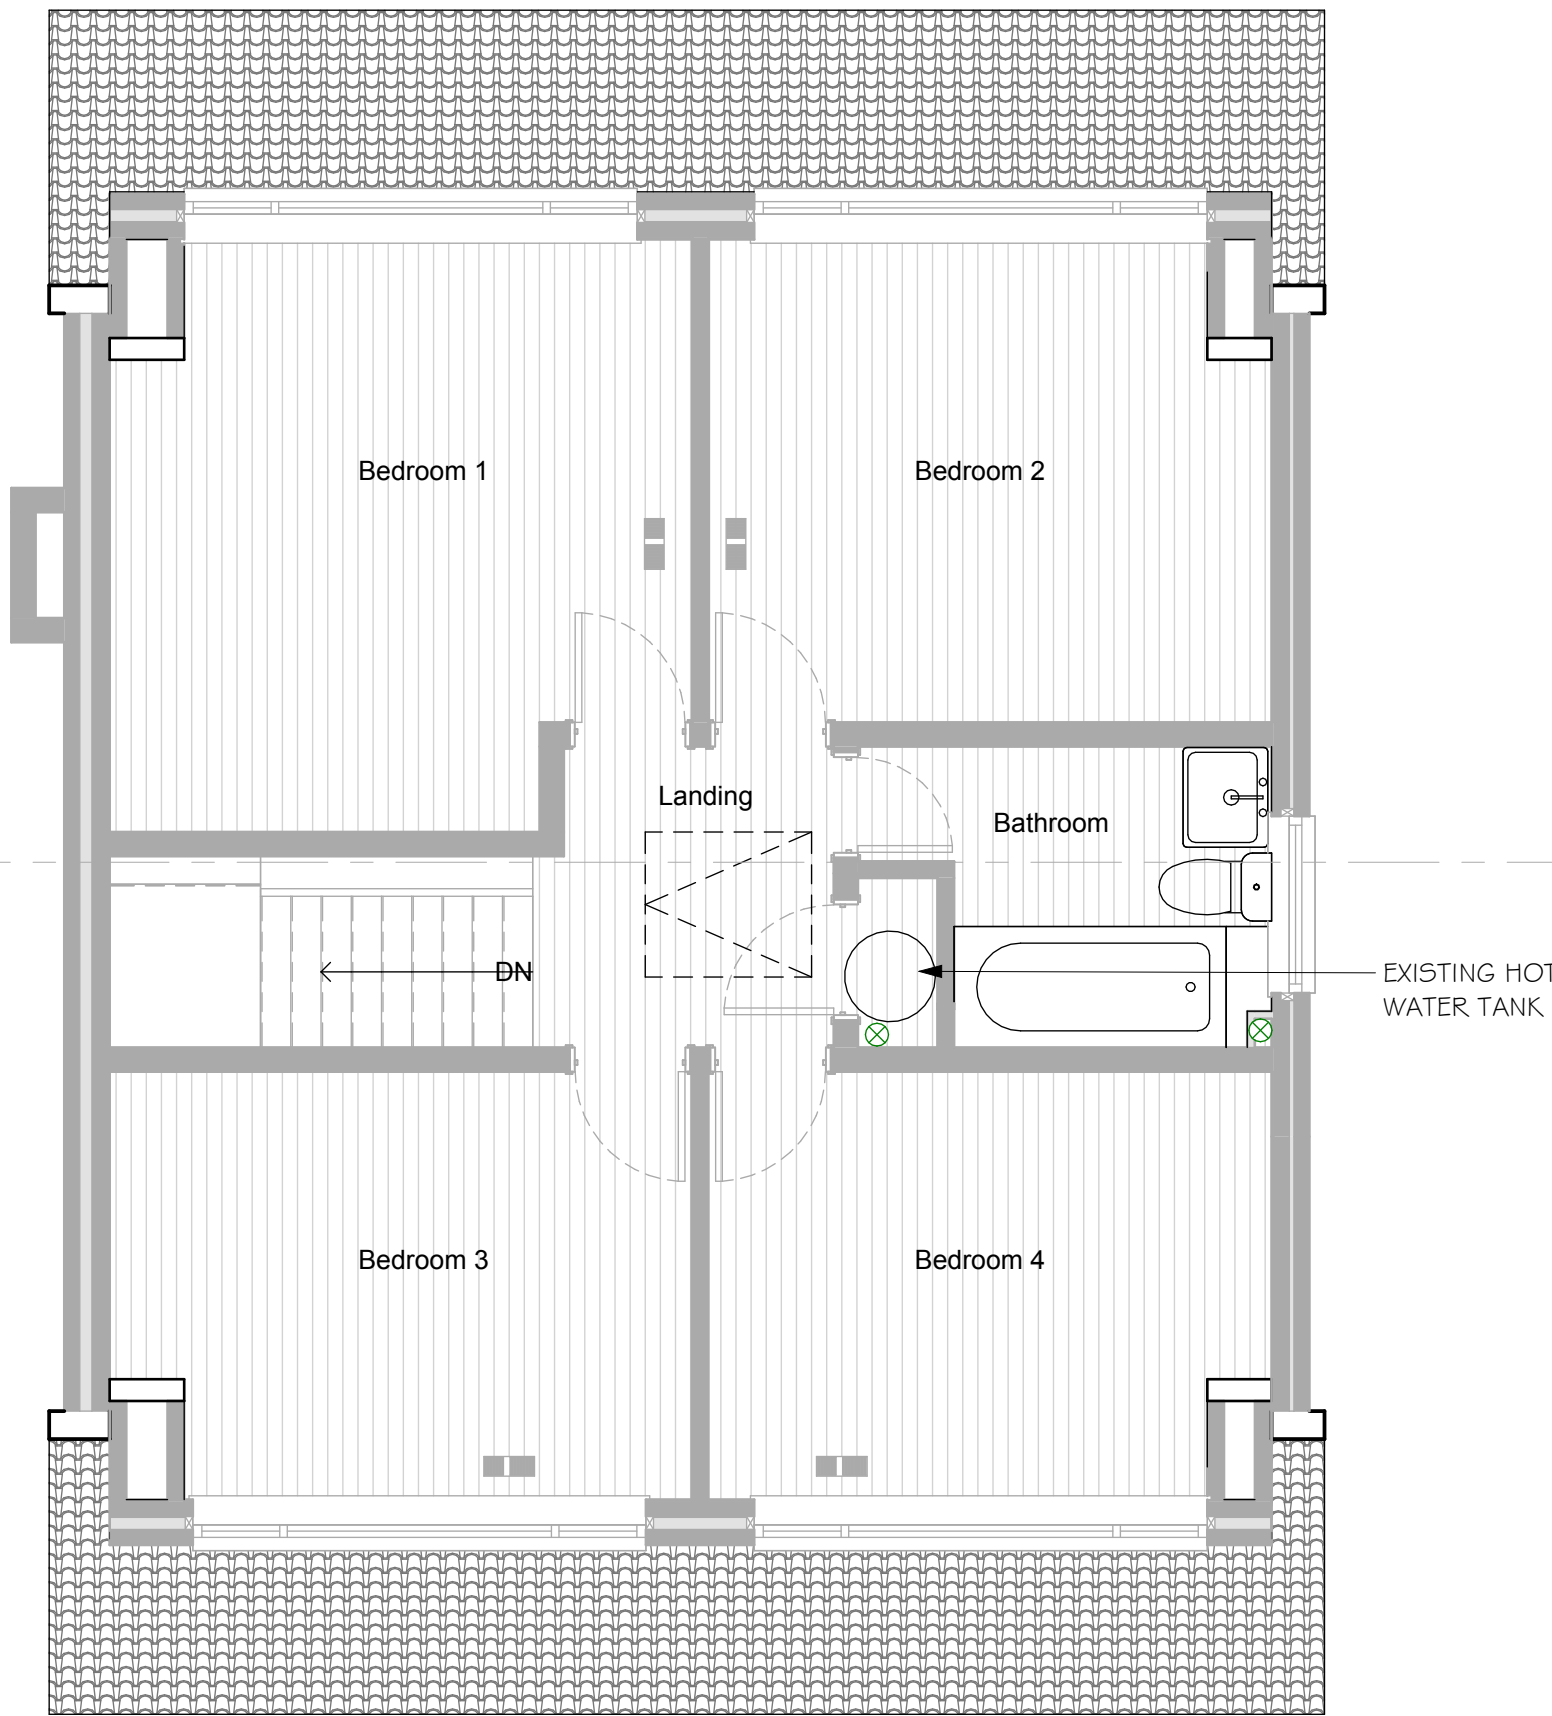

2 Existing First Floor
1 : 50

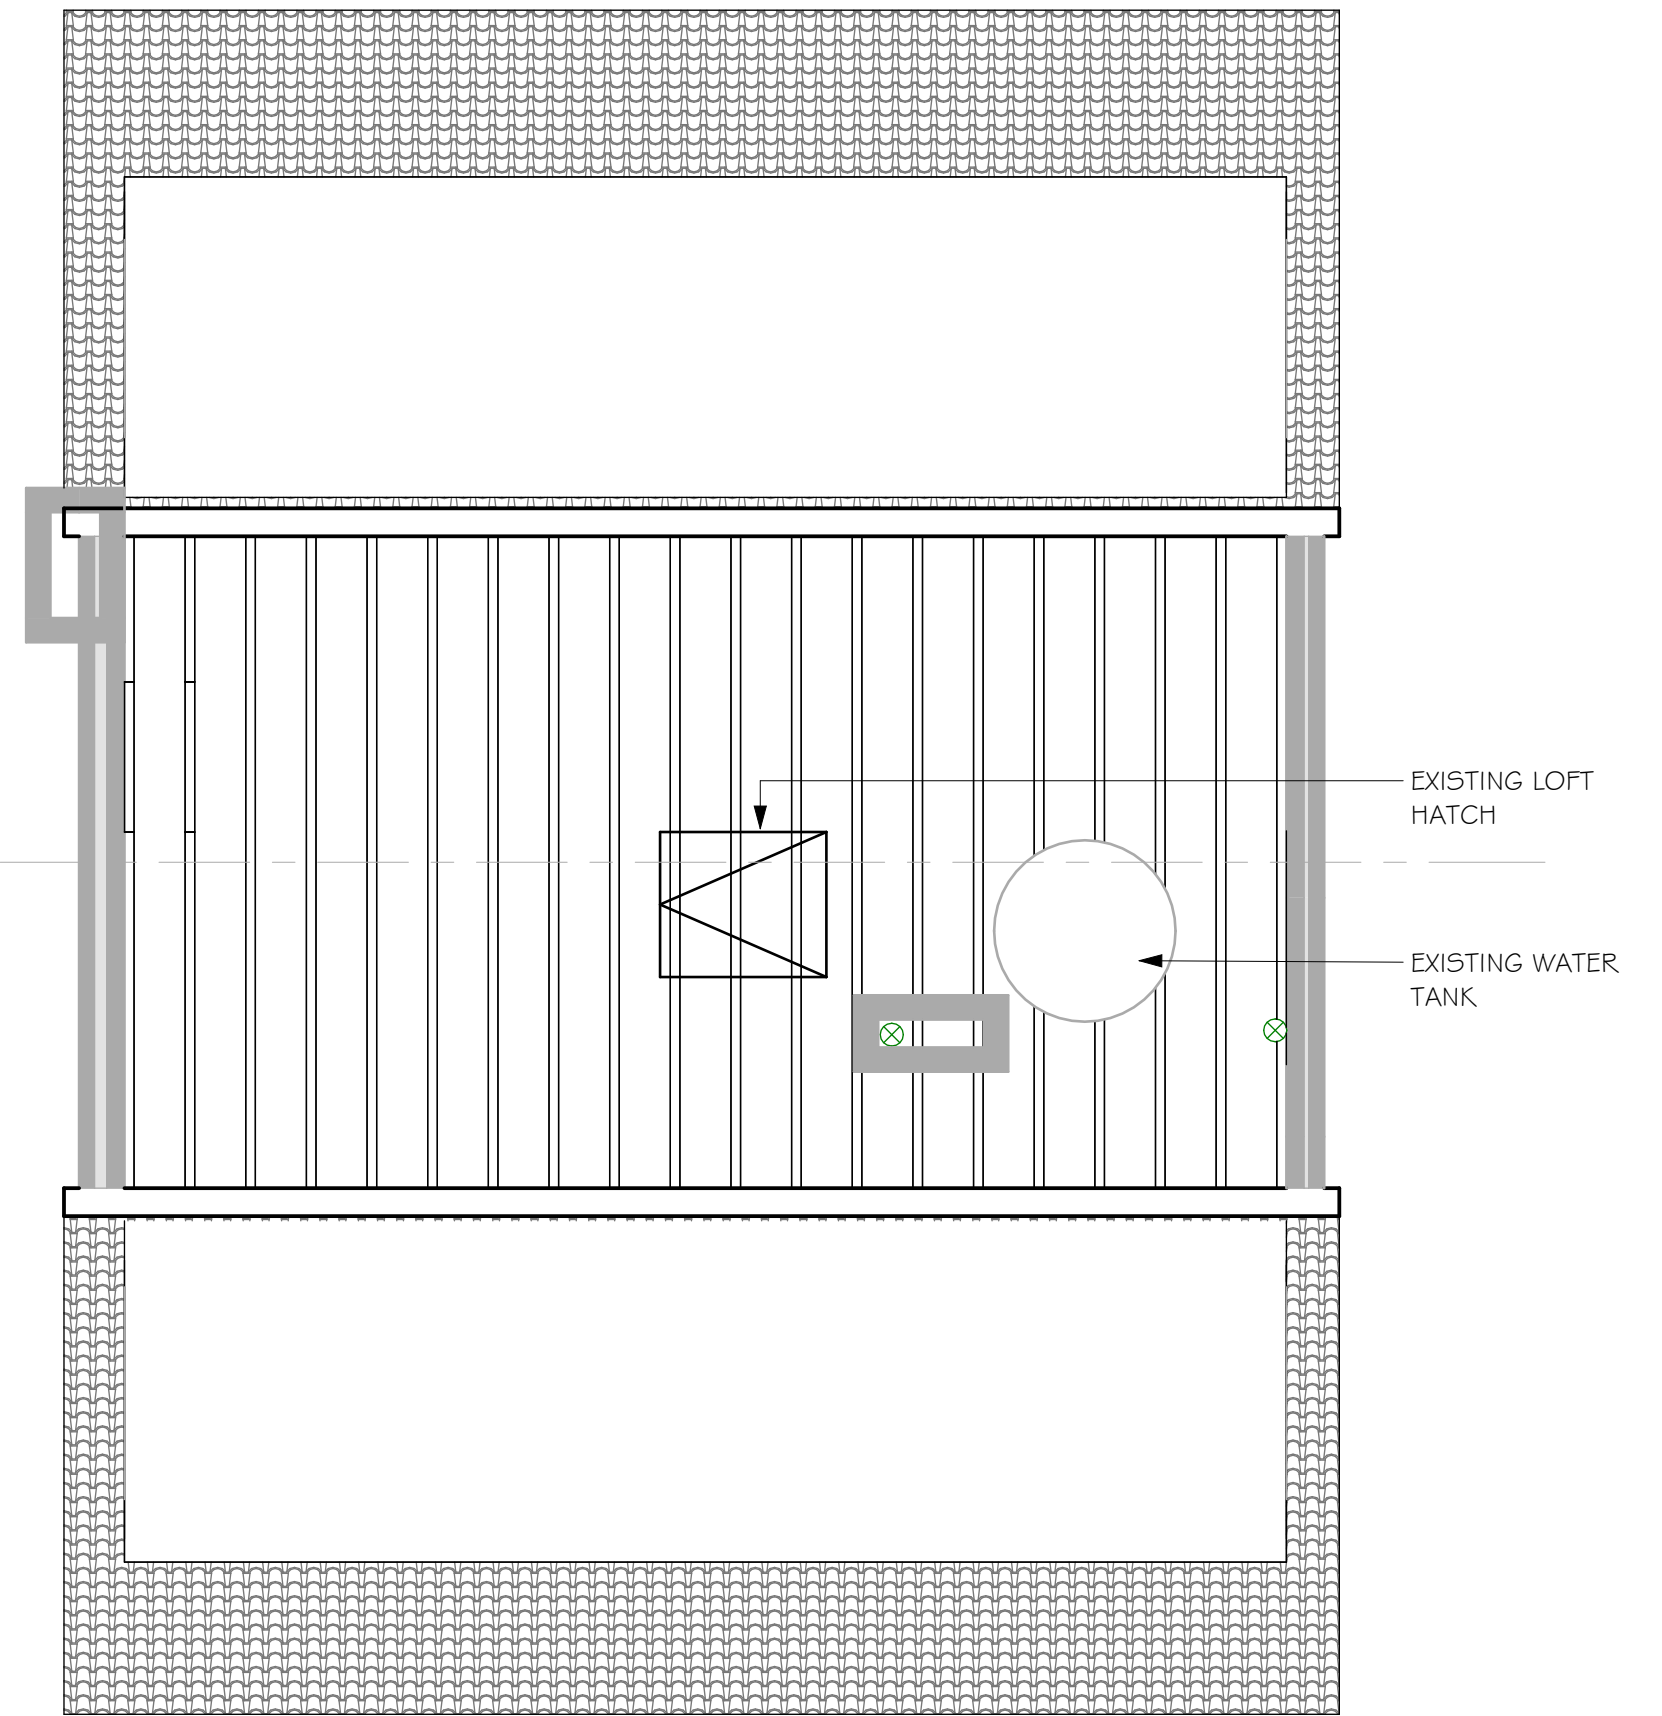

3 Existing Attic
1 : 50

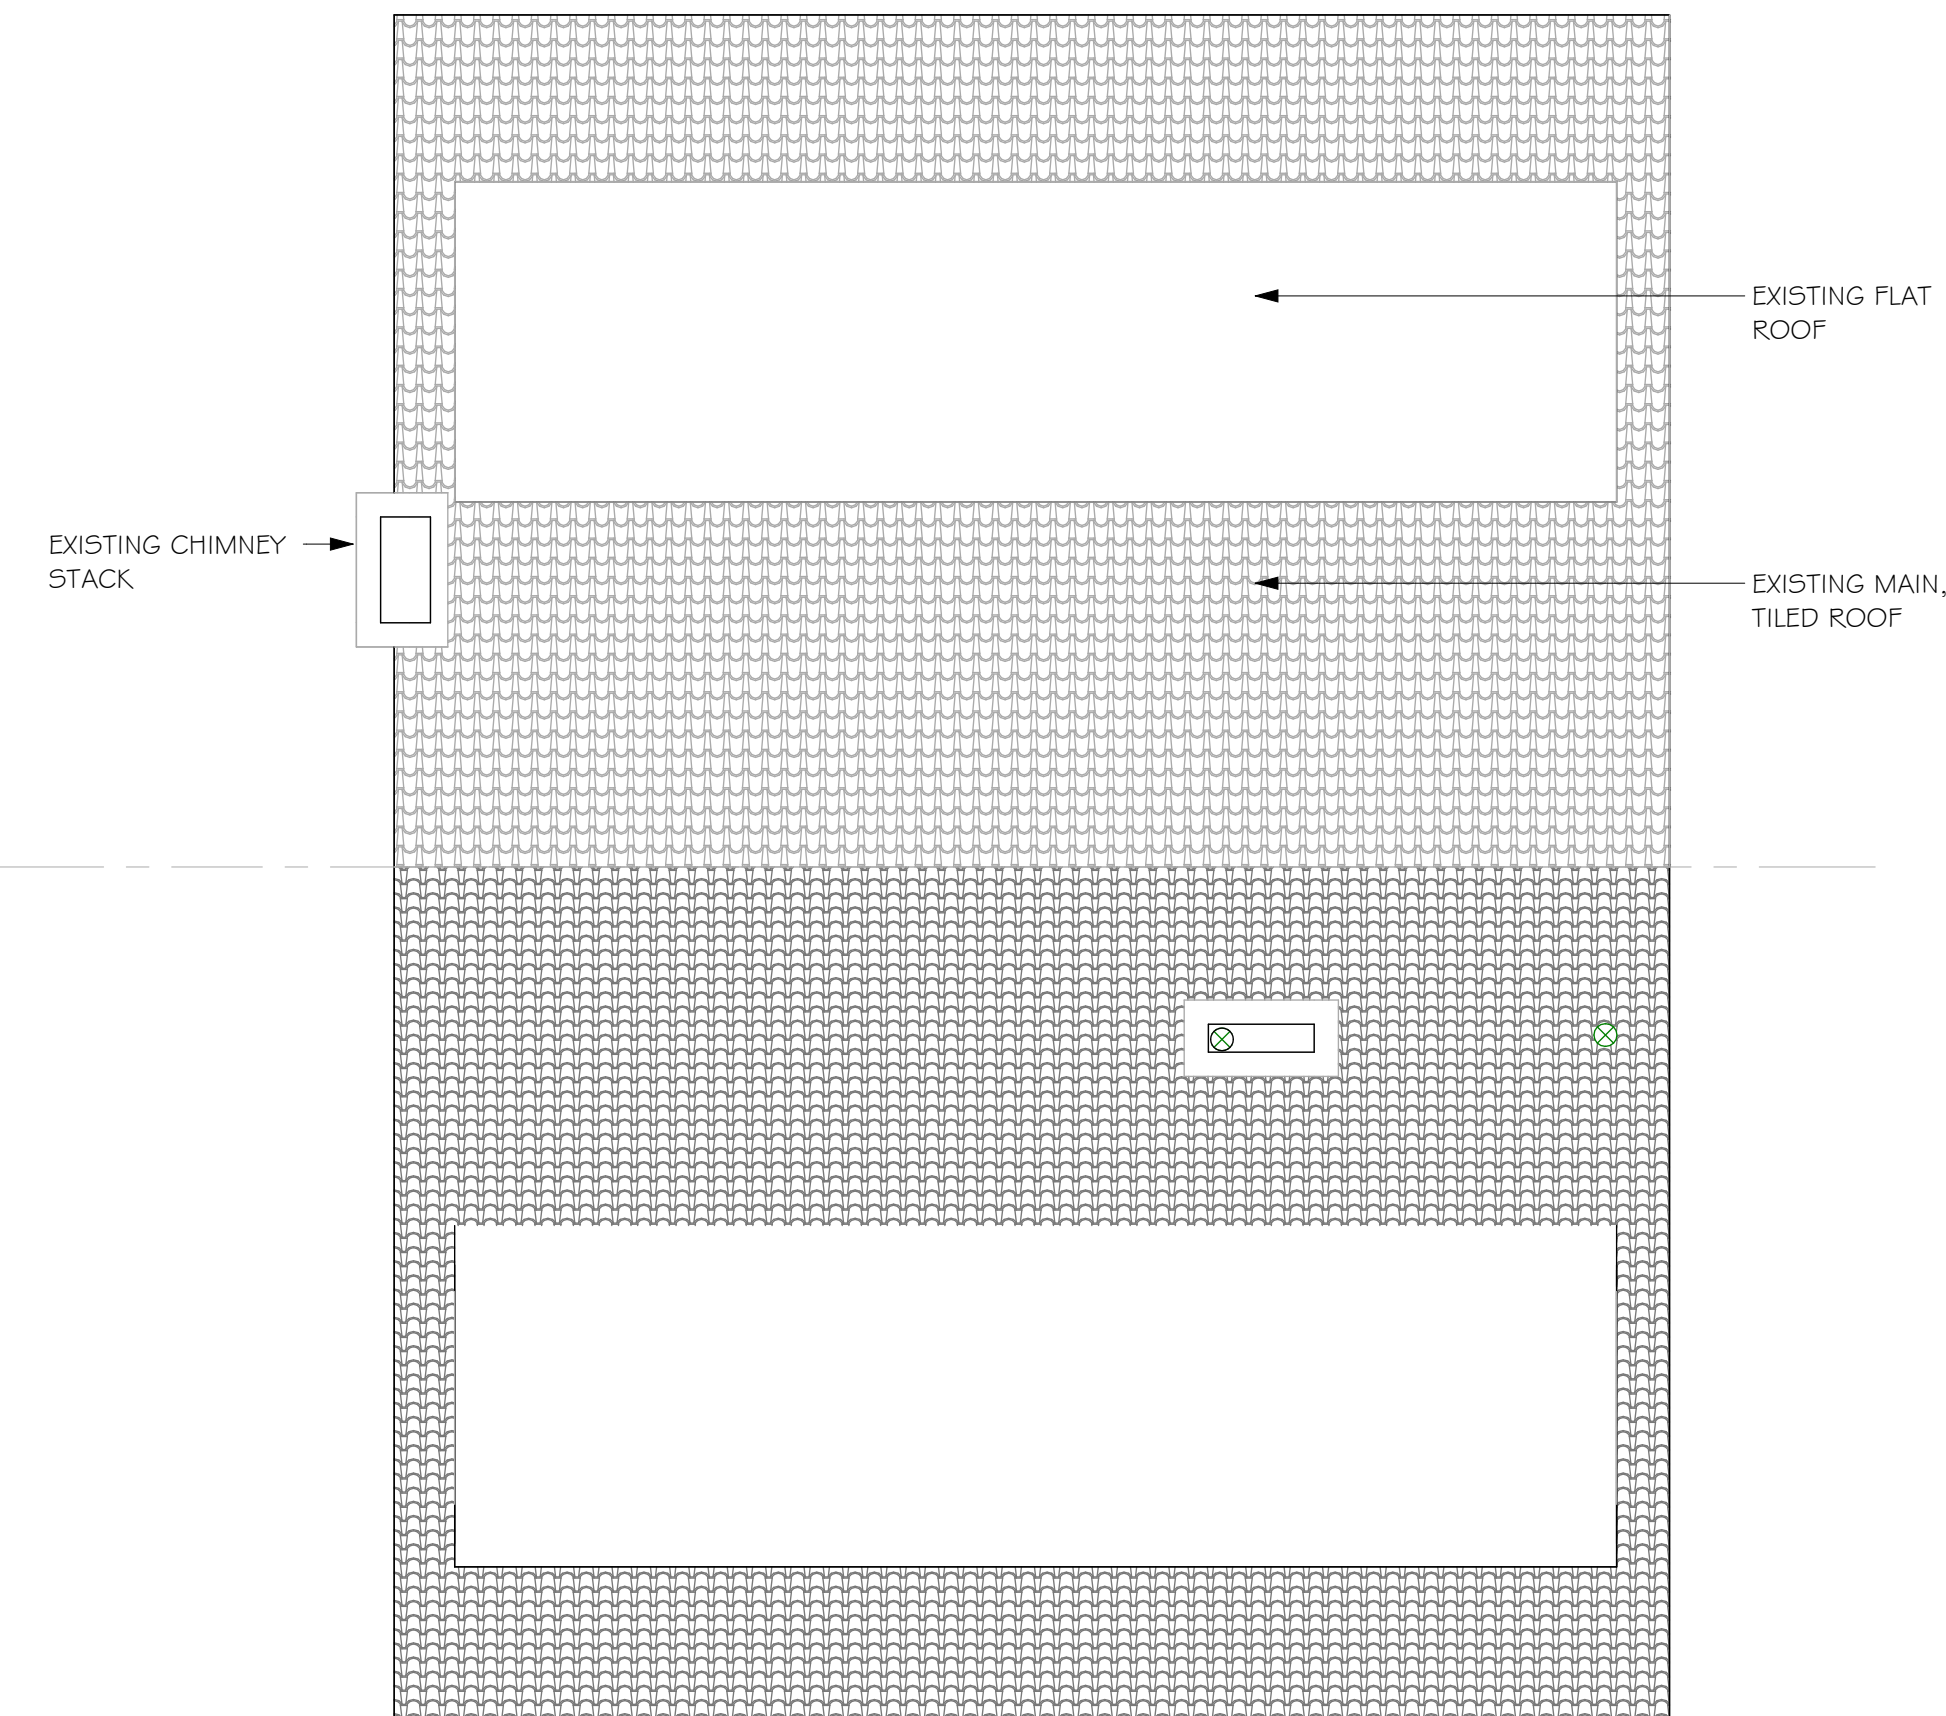

4 Existing Roof
1 : 50



EXISTING FRONT VIEW



EXISTING LEAN-TO



EXISTING GARAGE DOOR

Scale 1:50
0 1 2.5 5 m

ISSUED FOR PLANNING	ALF	25.04.25
Revision	Description	Drawn Date

Client: Fraser's Residence

Title: Existing Plans

Number: 29102024_10100

Project Status: Proposed

Revision: -

First Issue Date:

Project Site: 23 Cherry Drive
Royston
SG8 7DL

Scale: 1 : 50 @ A1