
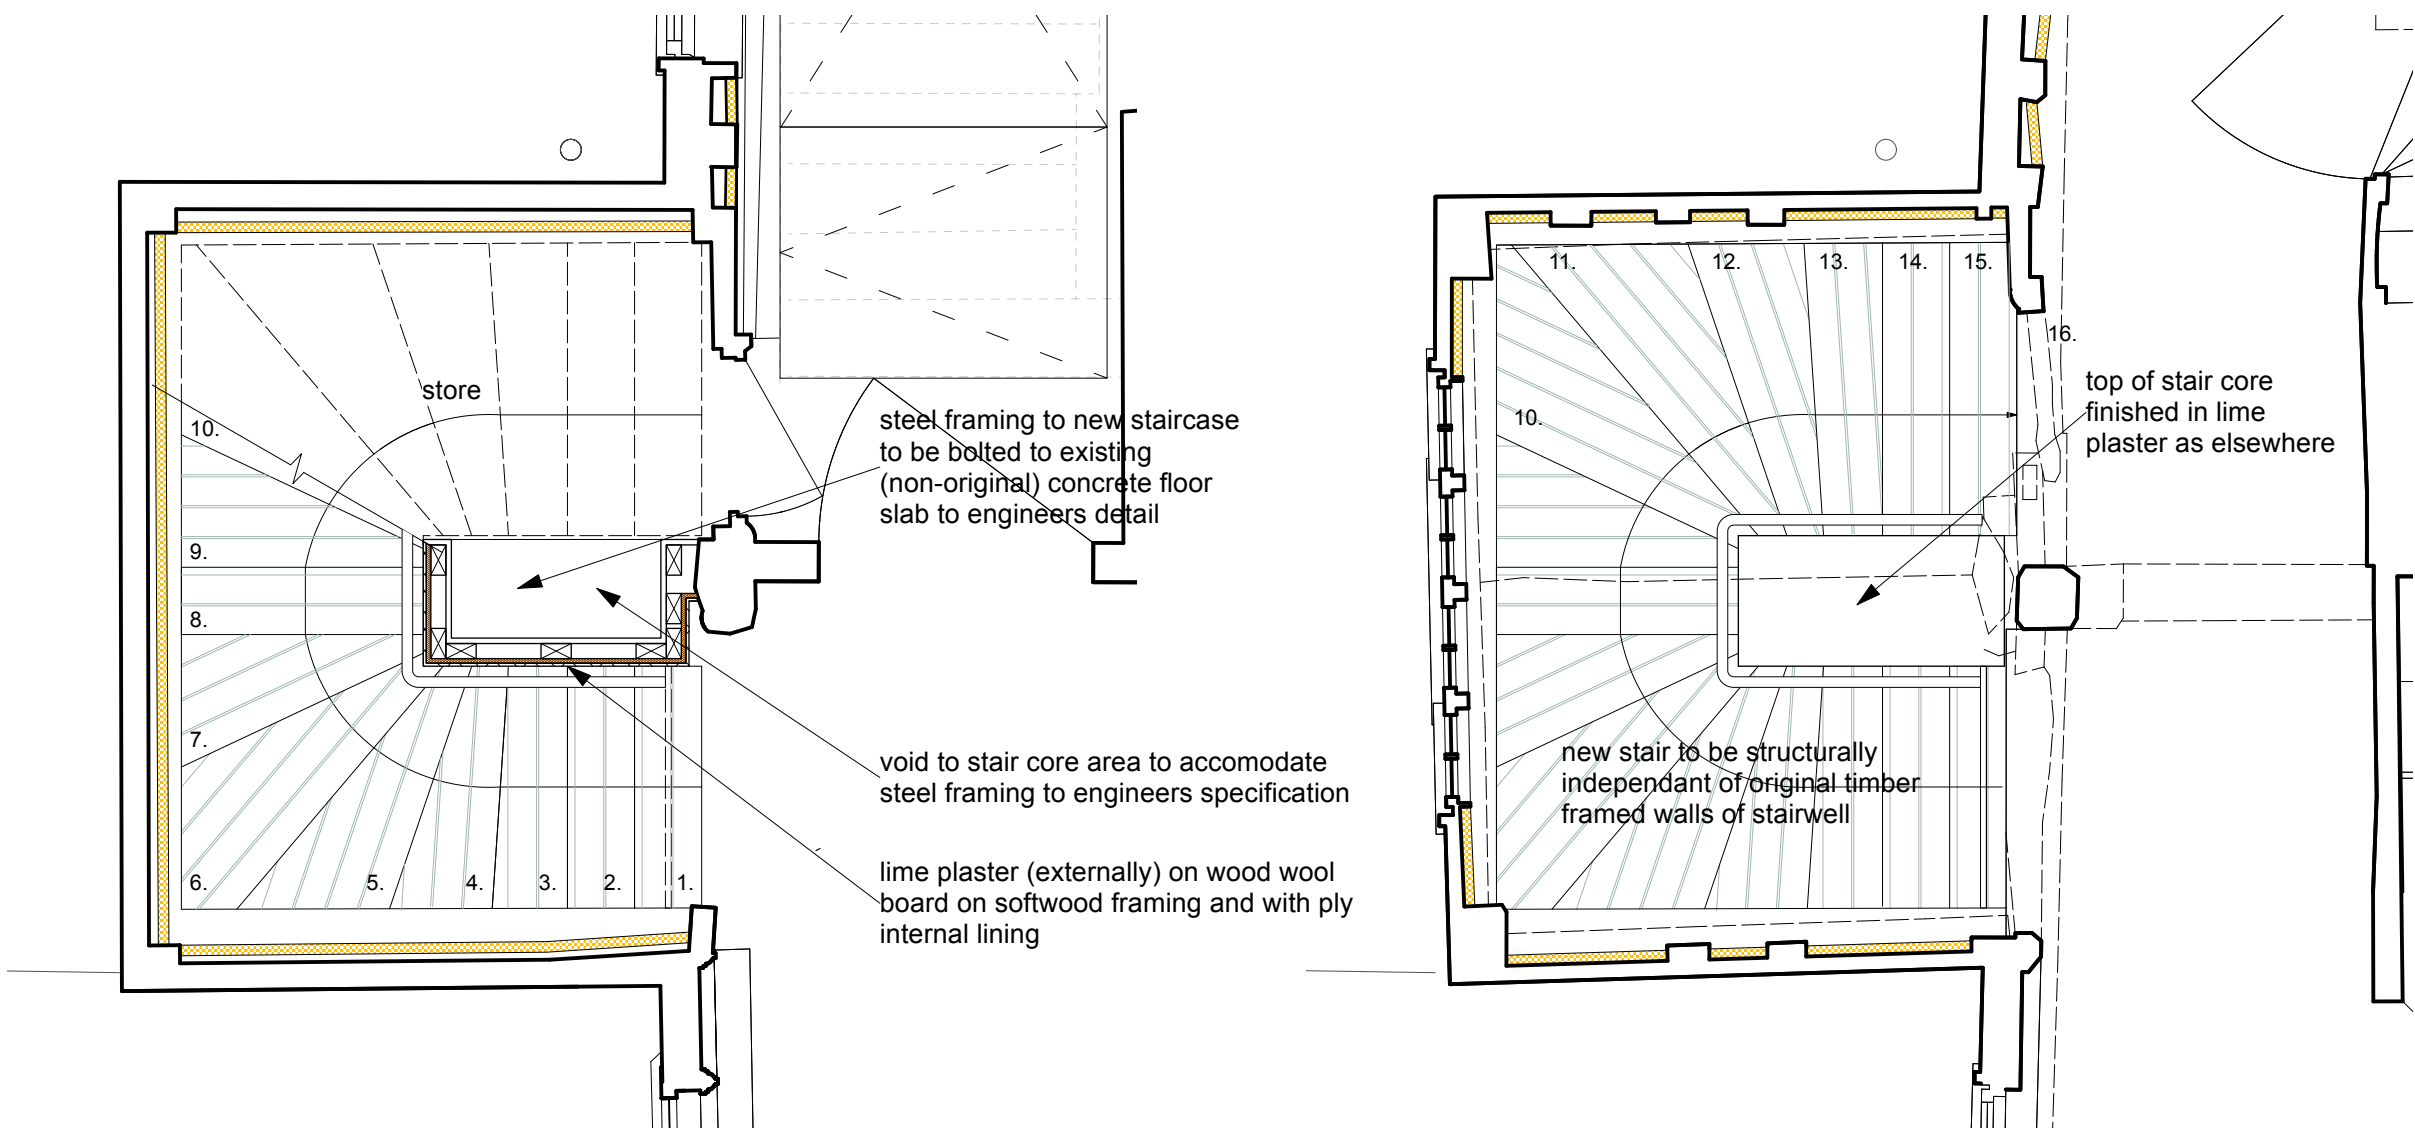


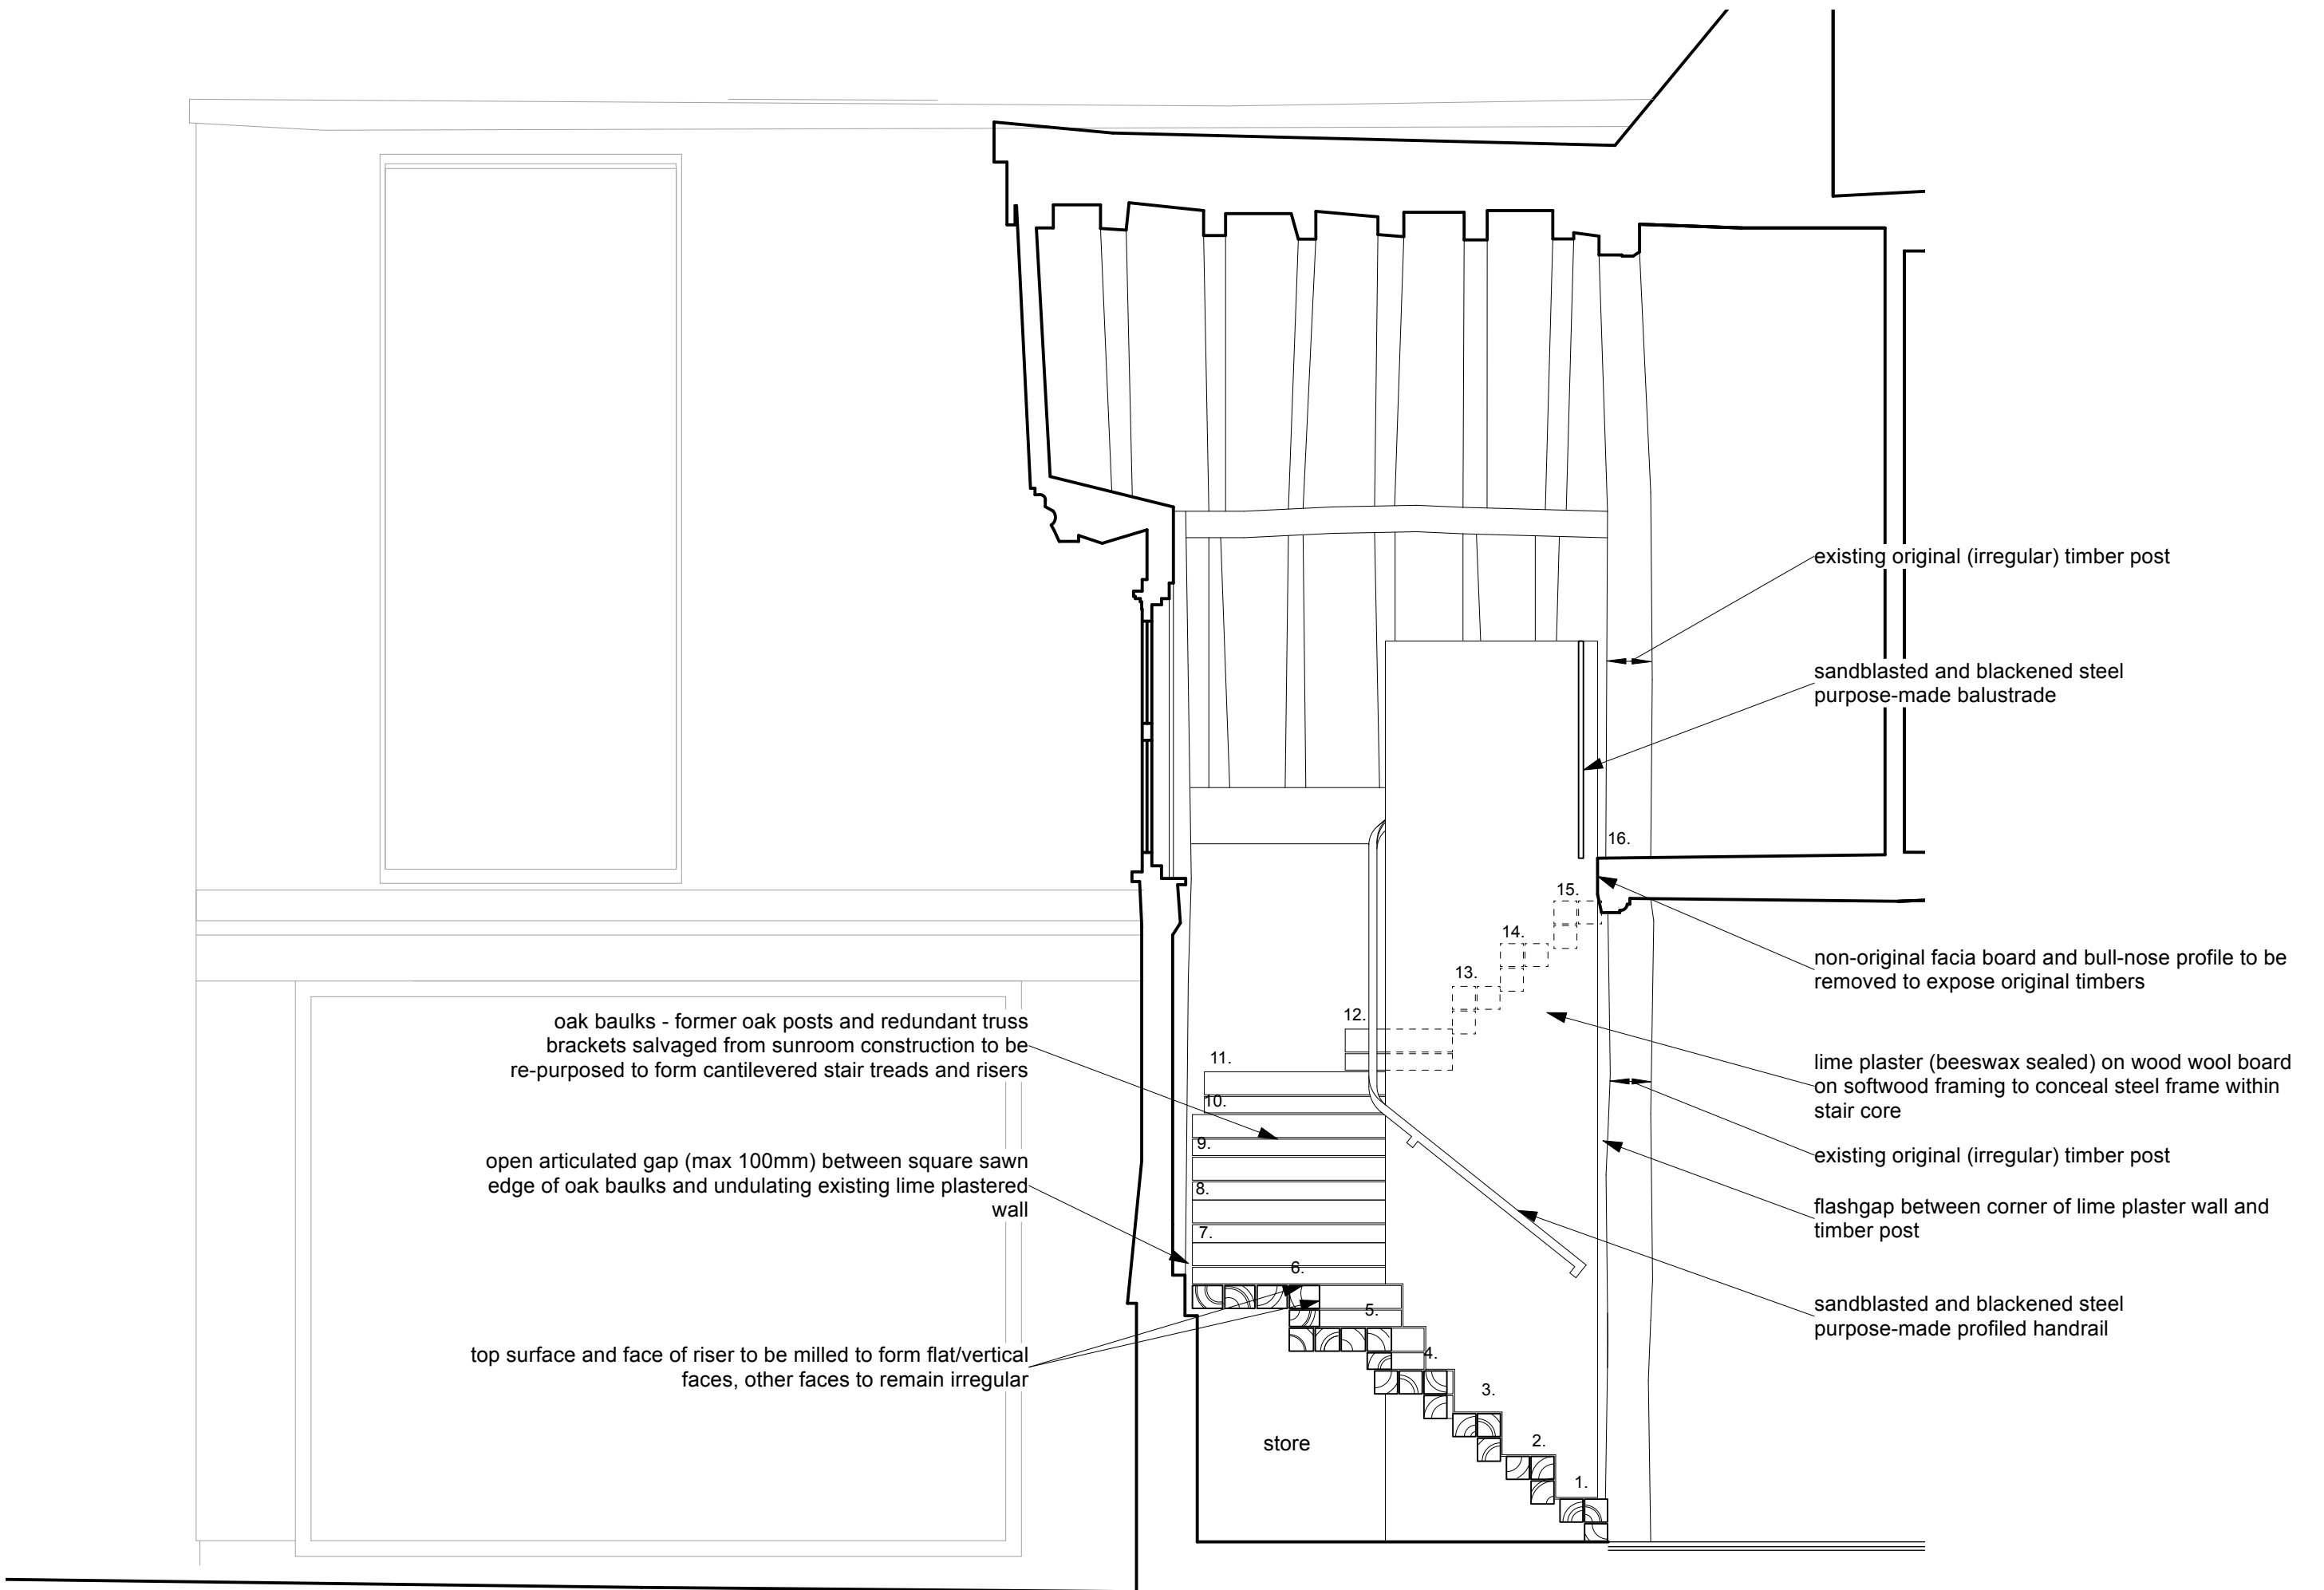

Tillman Architects ©
 E keith.tillman@me.com
 84 Speedwell St London SE8 4AT

Title
 Main stair details as proposed

580
 04 13

Project
 Refurbishment and Alterations to
 Old Manor Shaftenhoe End
 for
 Phil and Cess Noblet

scale
 1:10
 & 1:5
 @ A1

oct
 24