

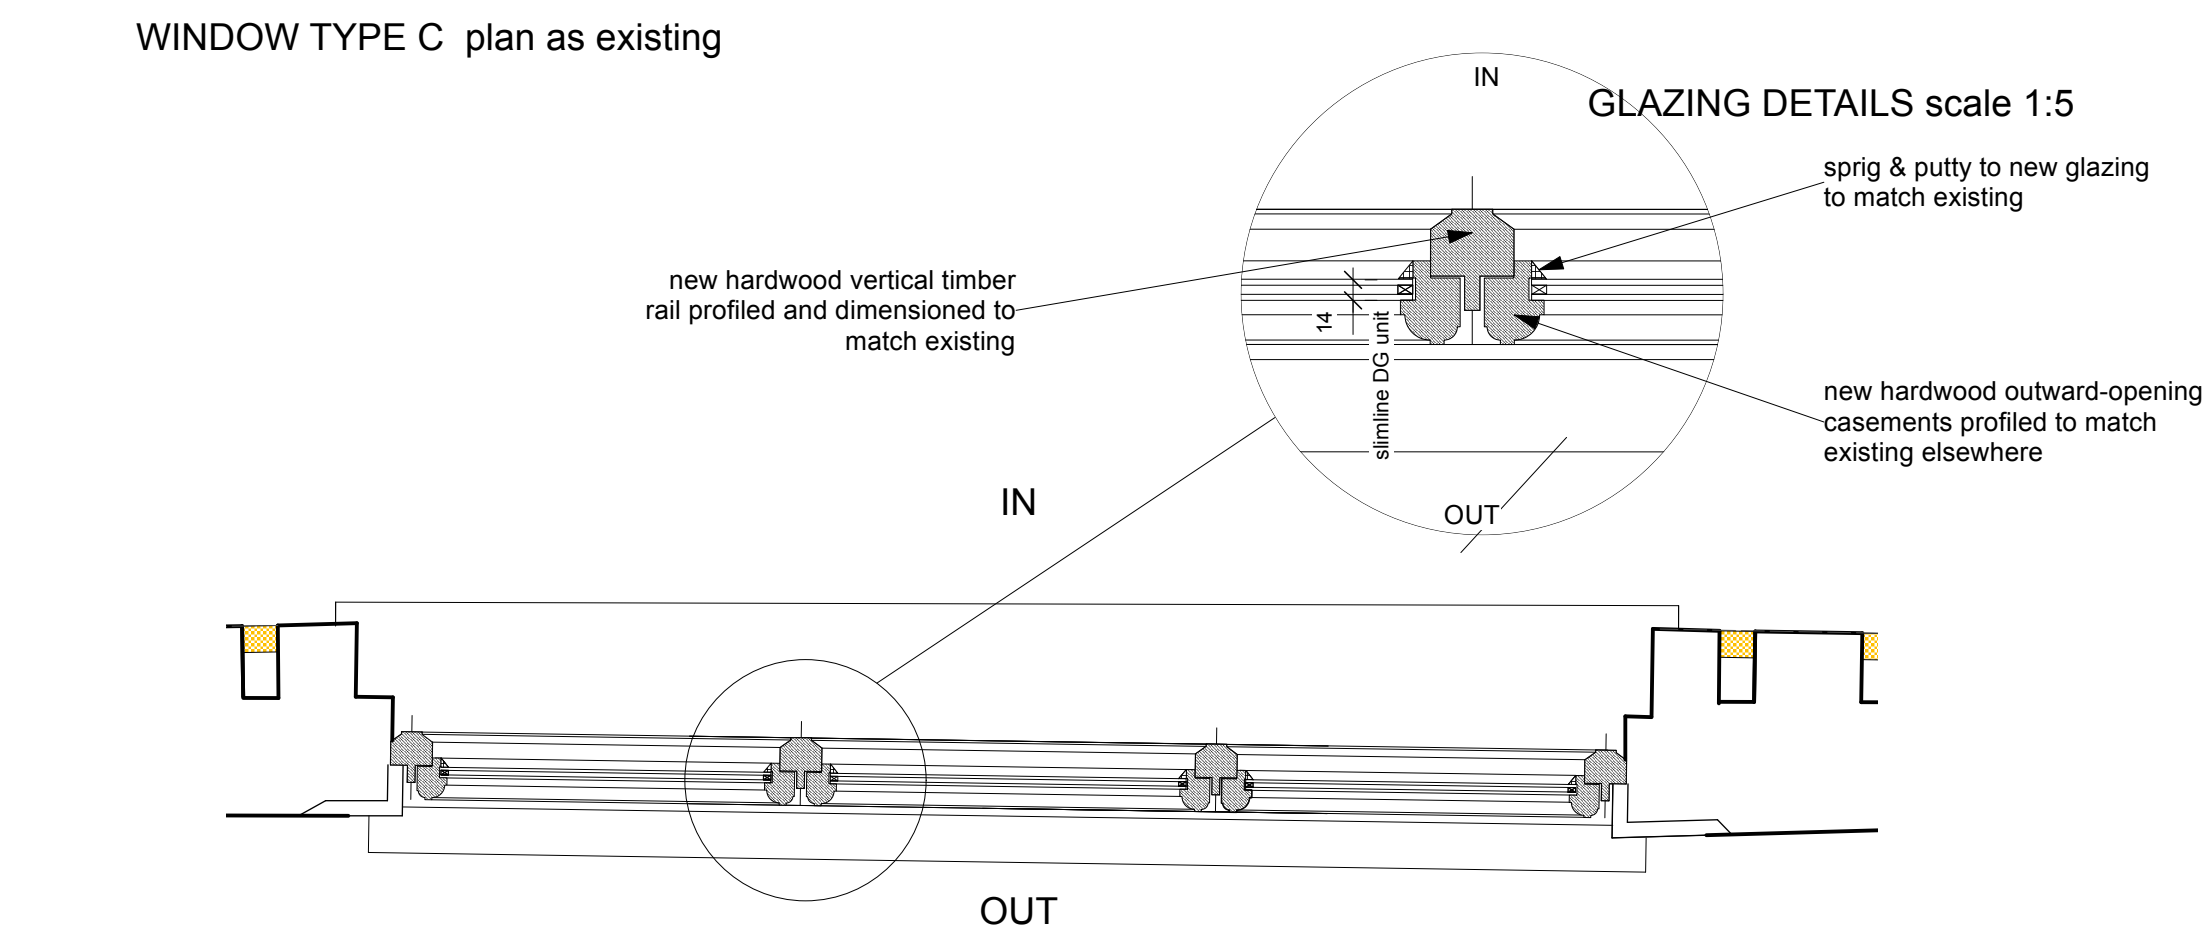
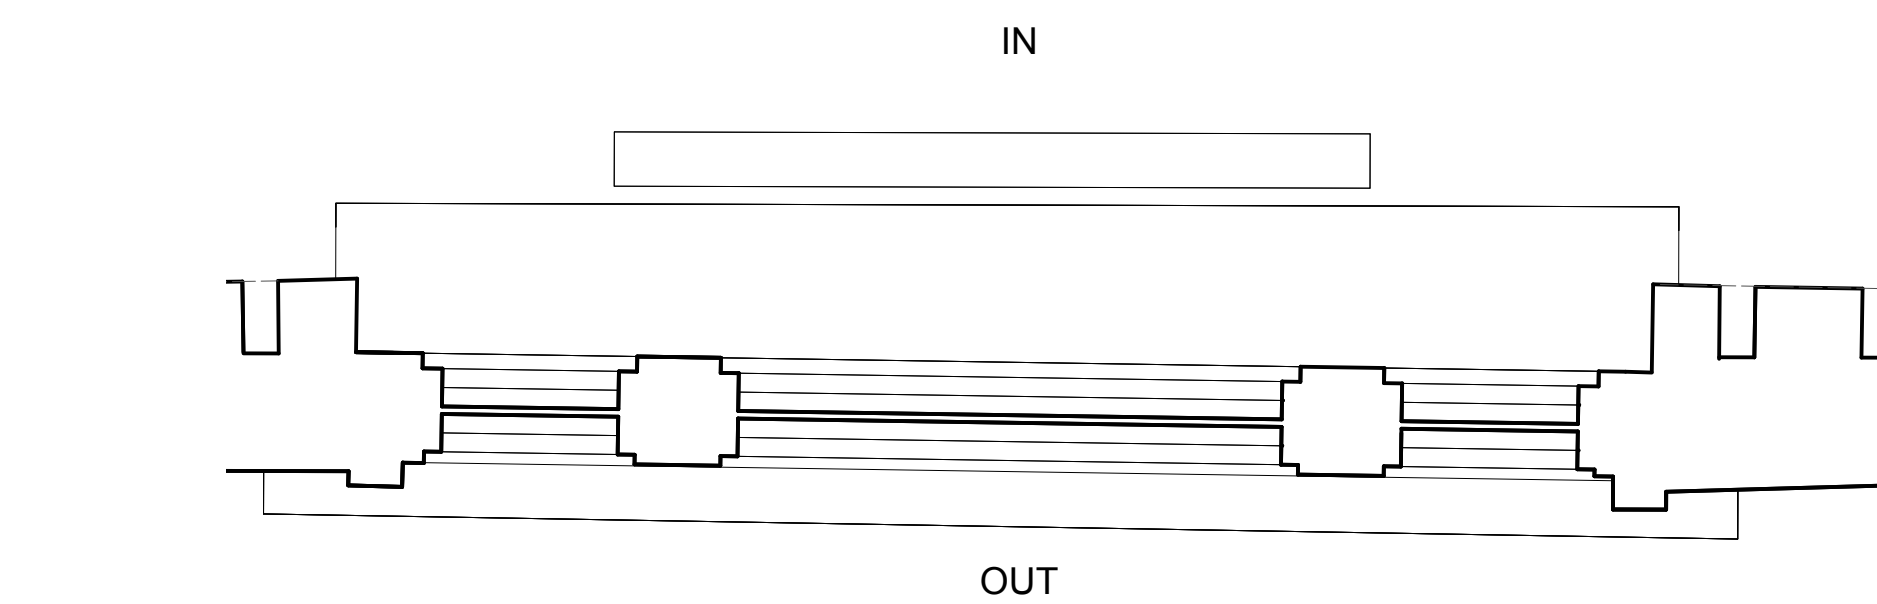
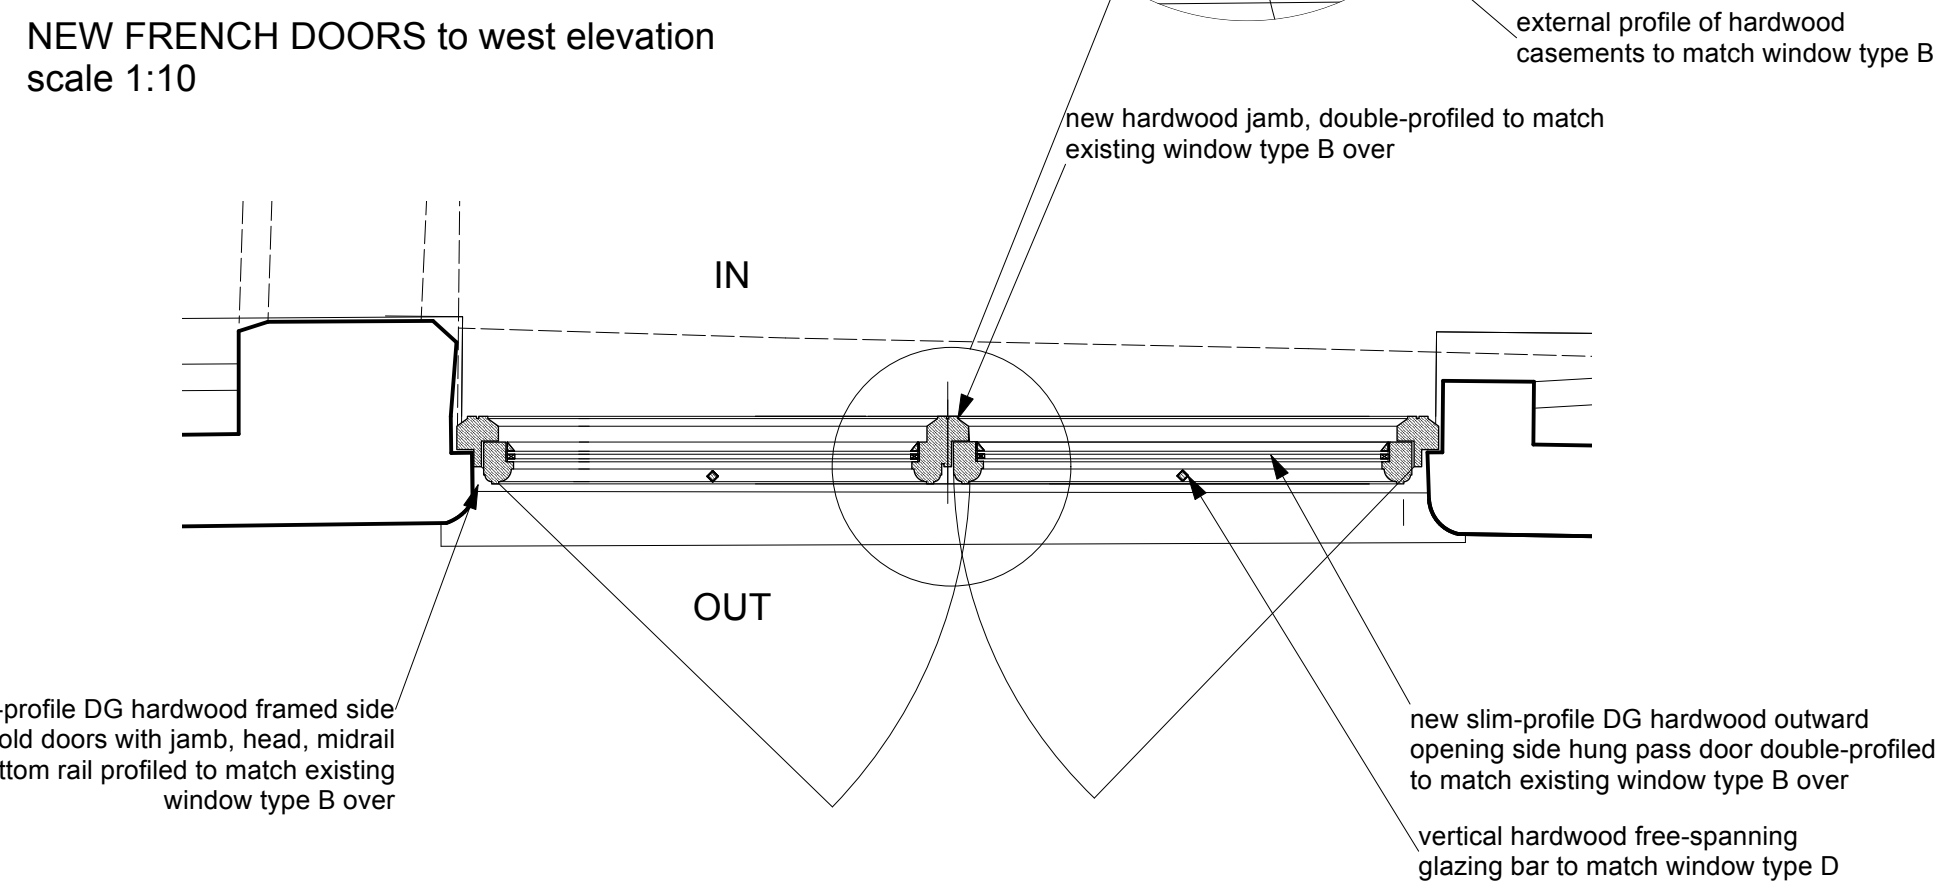
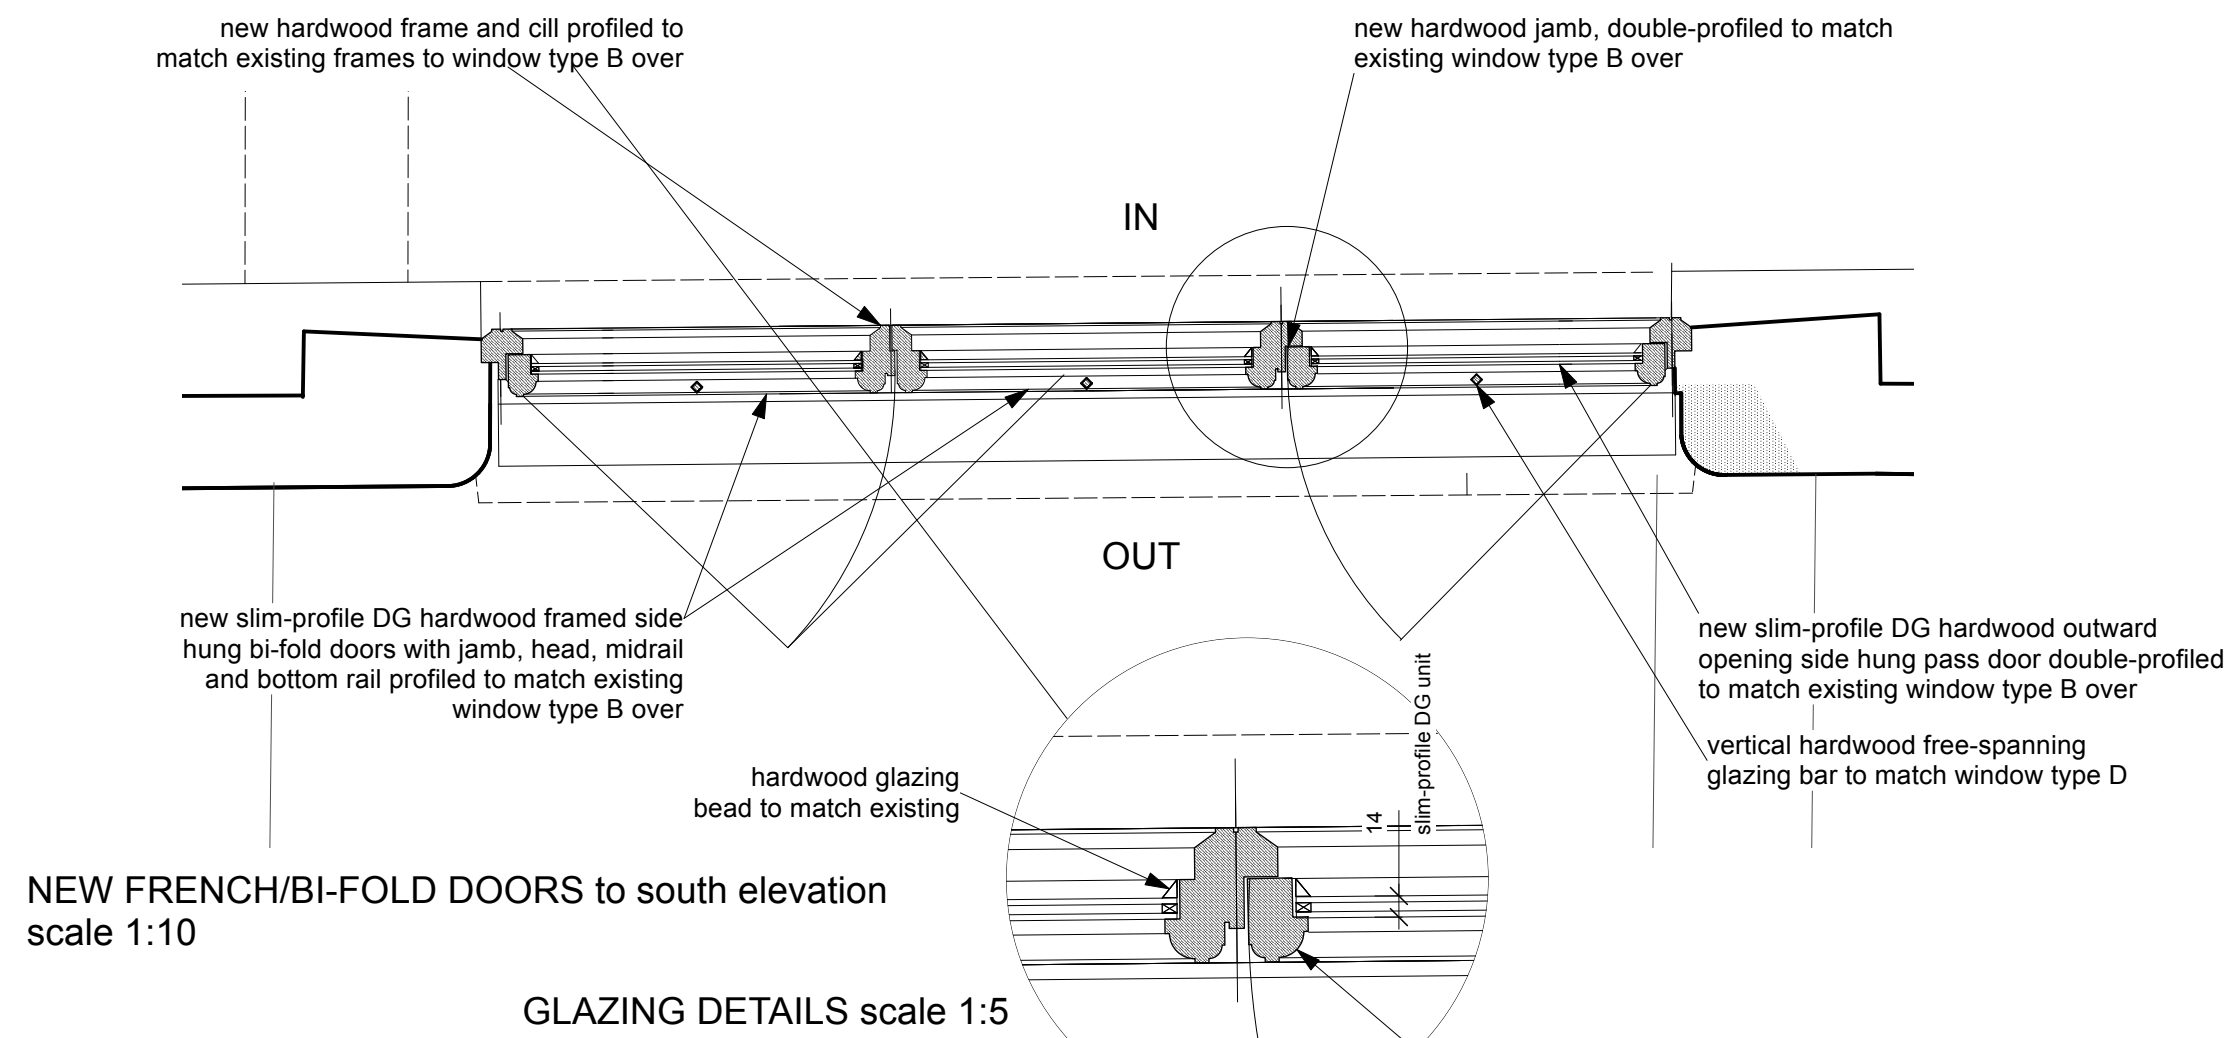
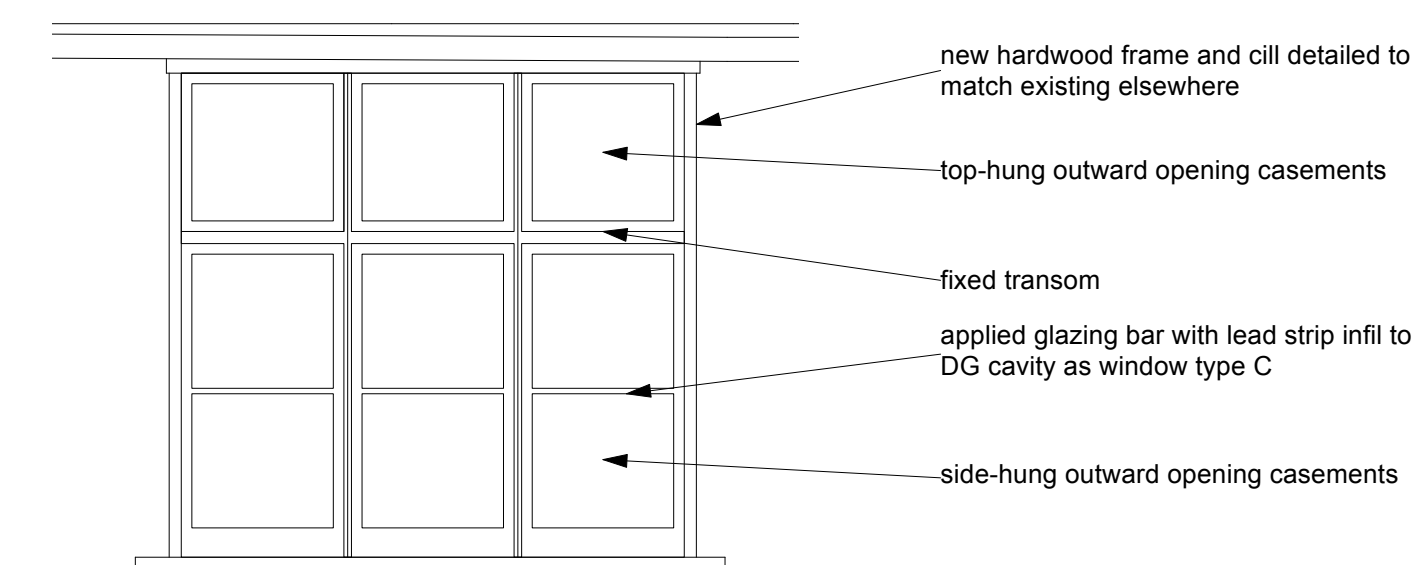
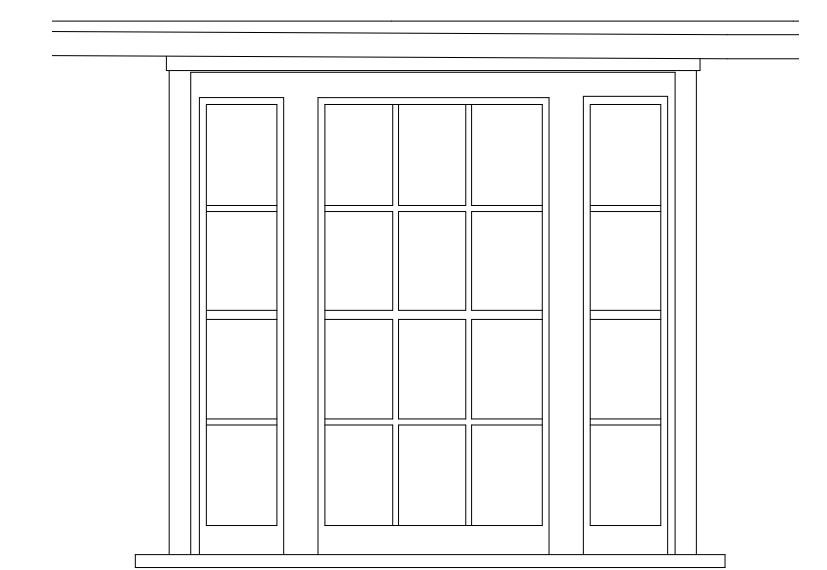


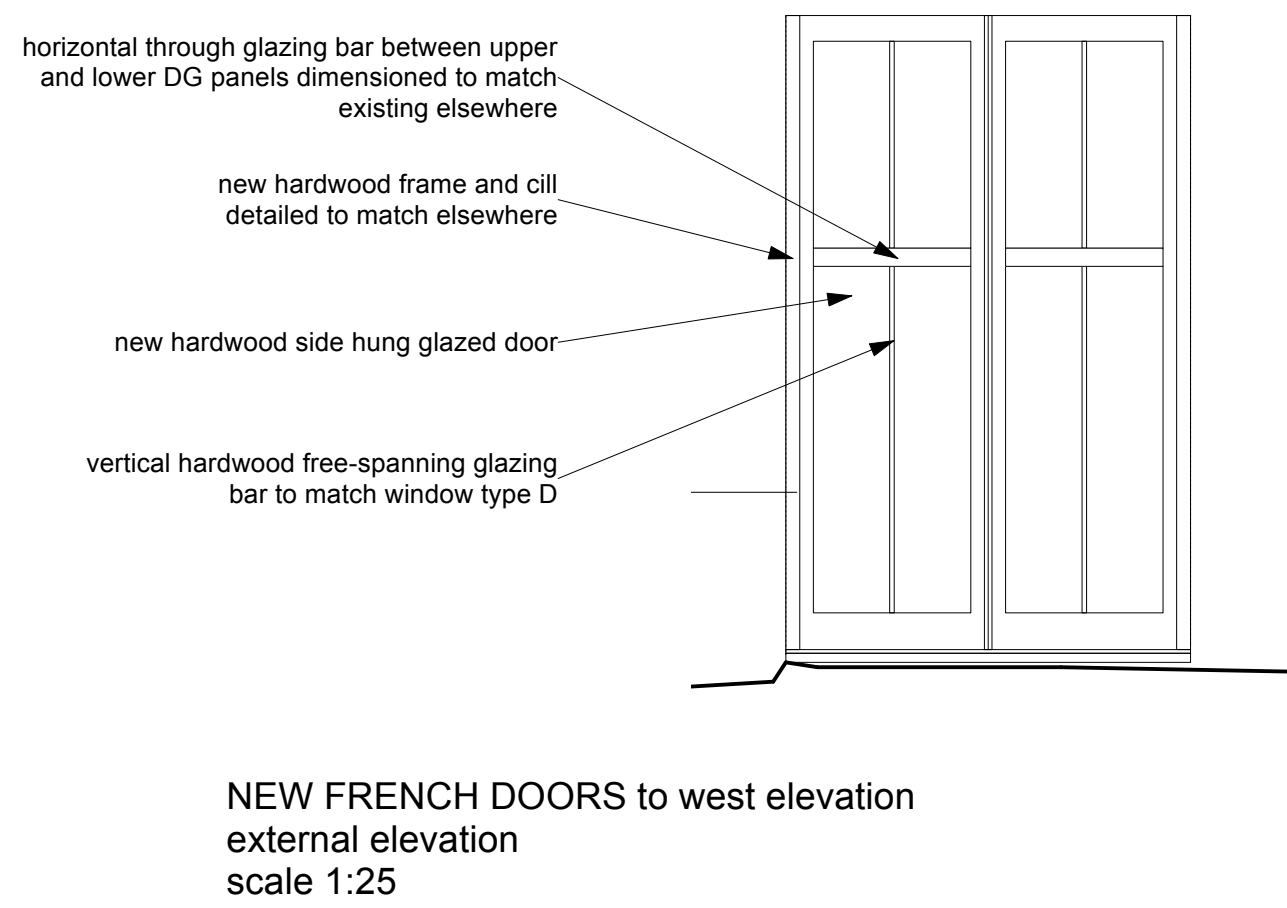



WINDOW TYPE C plan as proposed

new hardwood framed window with DG outward opening casements
new cill and head detailed to match existing window type B

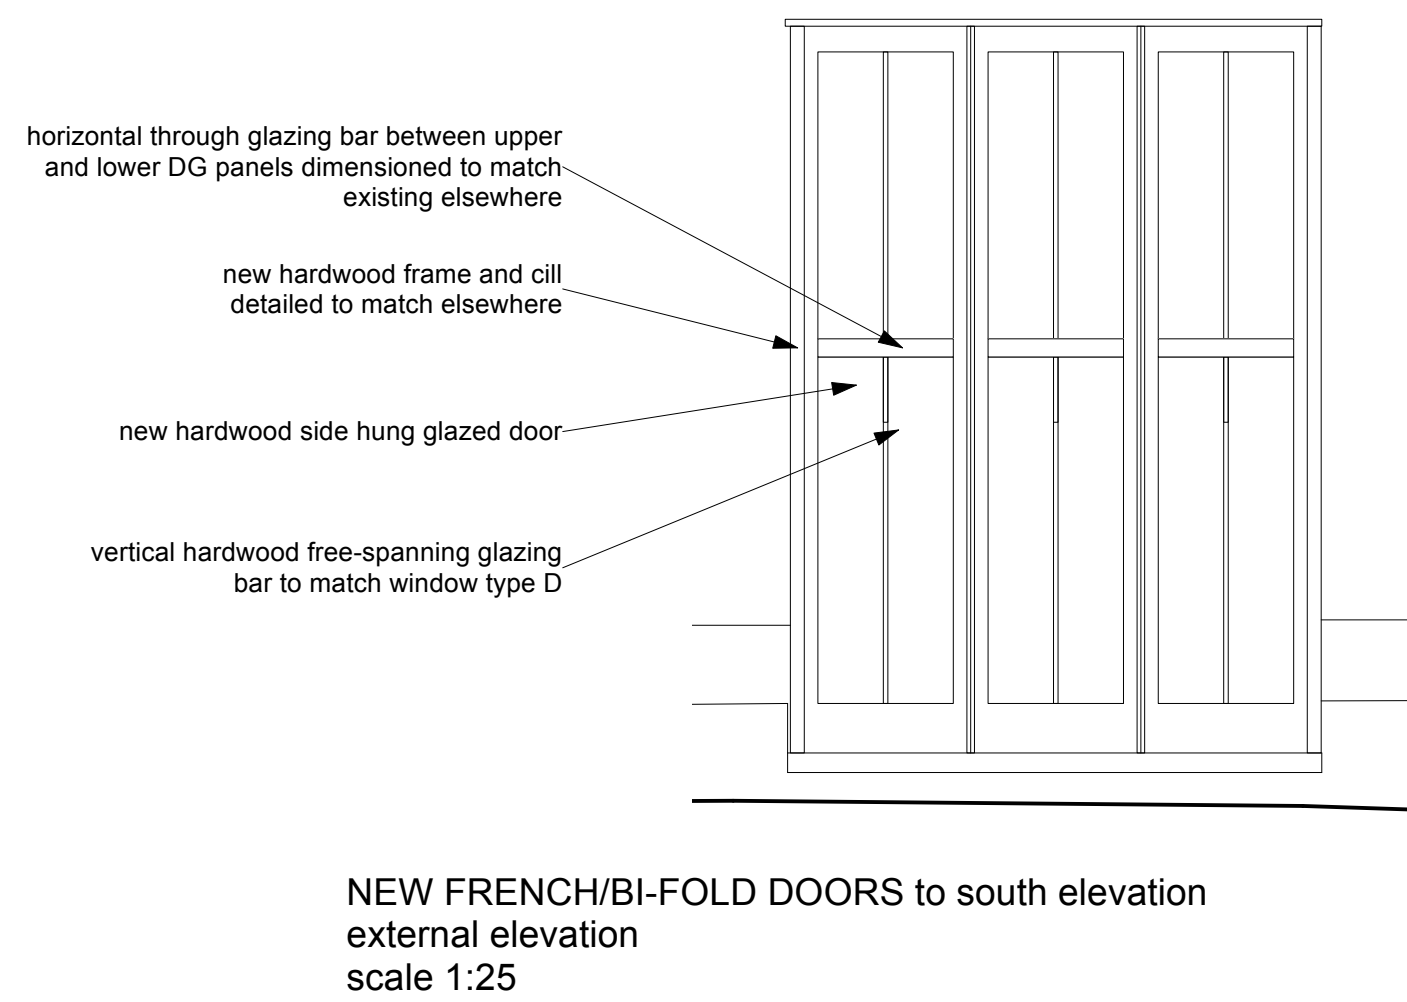

WINDOW TYPE C external elevation as proposed
scale 1:25

new hardwood framed window with DG outward opening casements
new cill and head detailed to match existing window type B

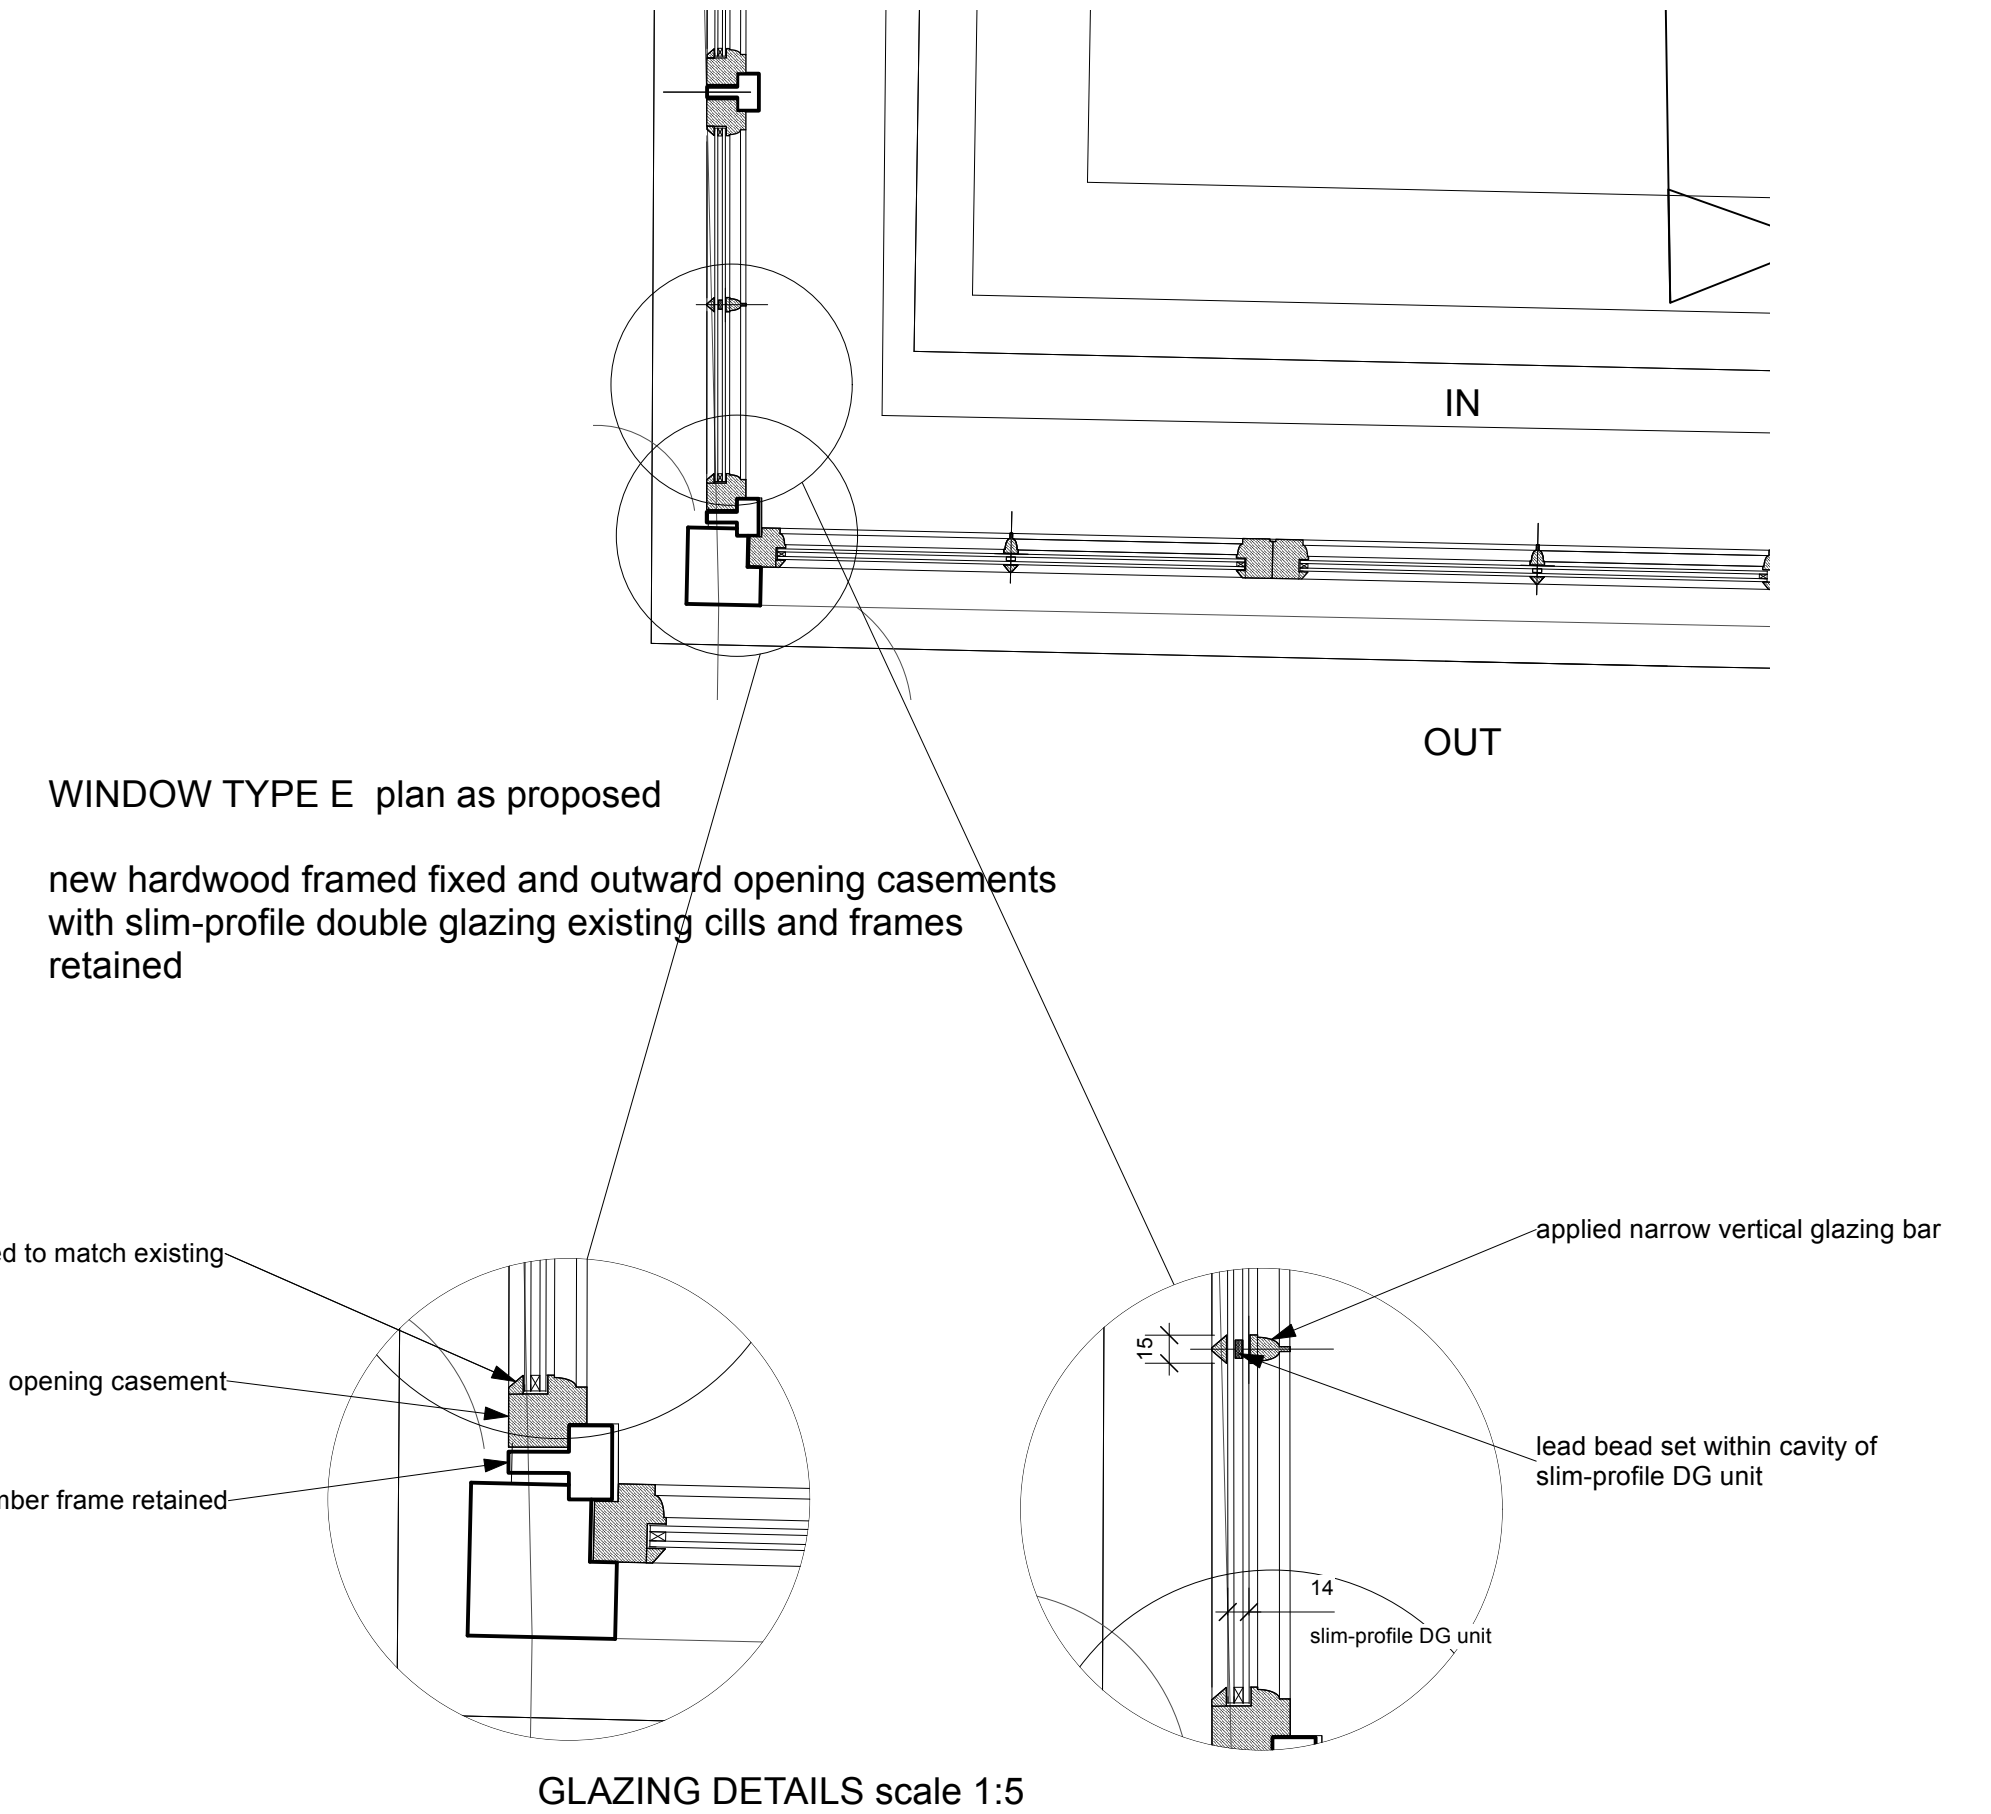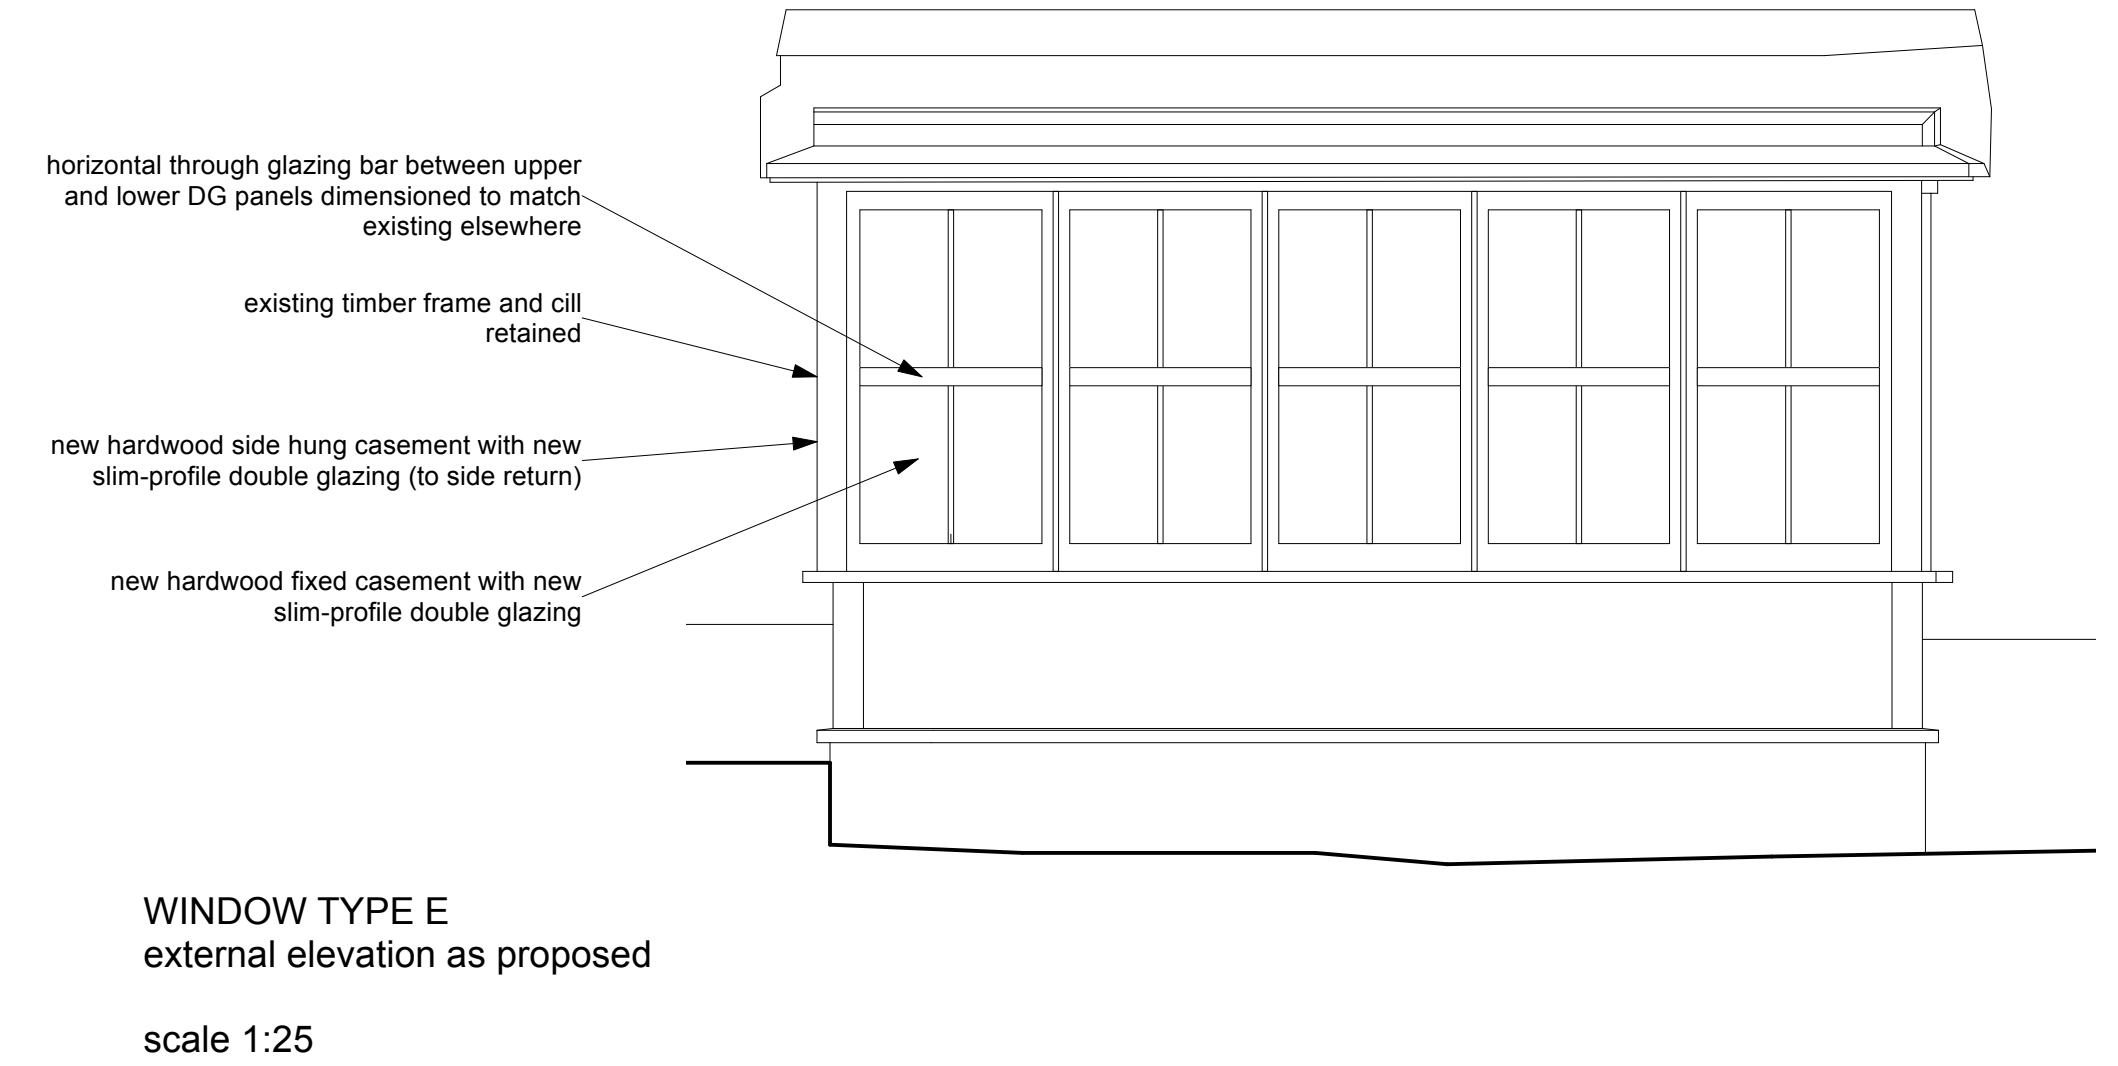

Tillman Architects ©
E. Keith.Tillman@me.com
84 Speedwell St London SE8 4AT

Title
Window details as existing and proposed 2

Project
Refurbishment and Alterations to Old Manor Shafterhoe End for Phil and Cess Noblet

580
04 12

scale 1:5,
1:10&
1:25 @ A1

oct
24