
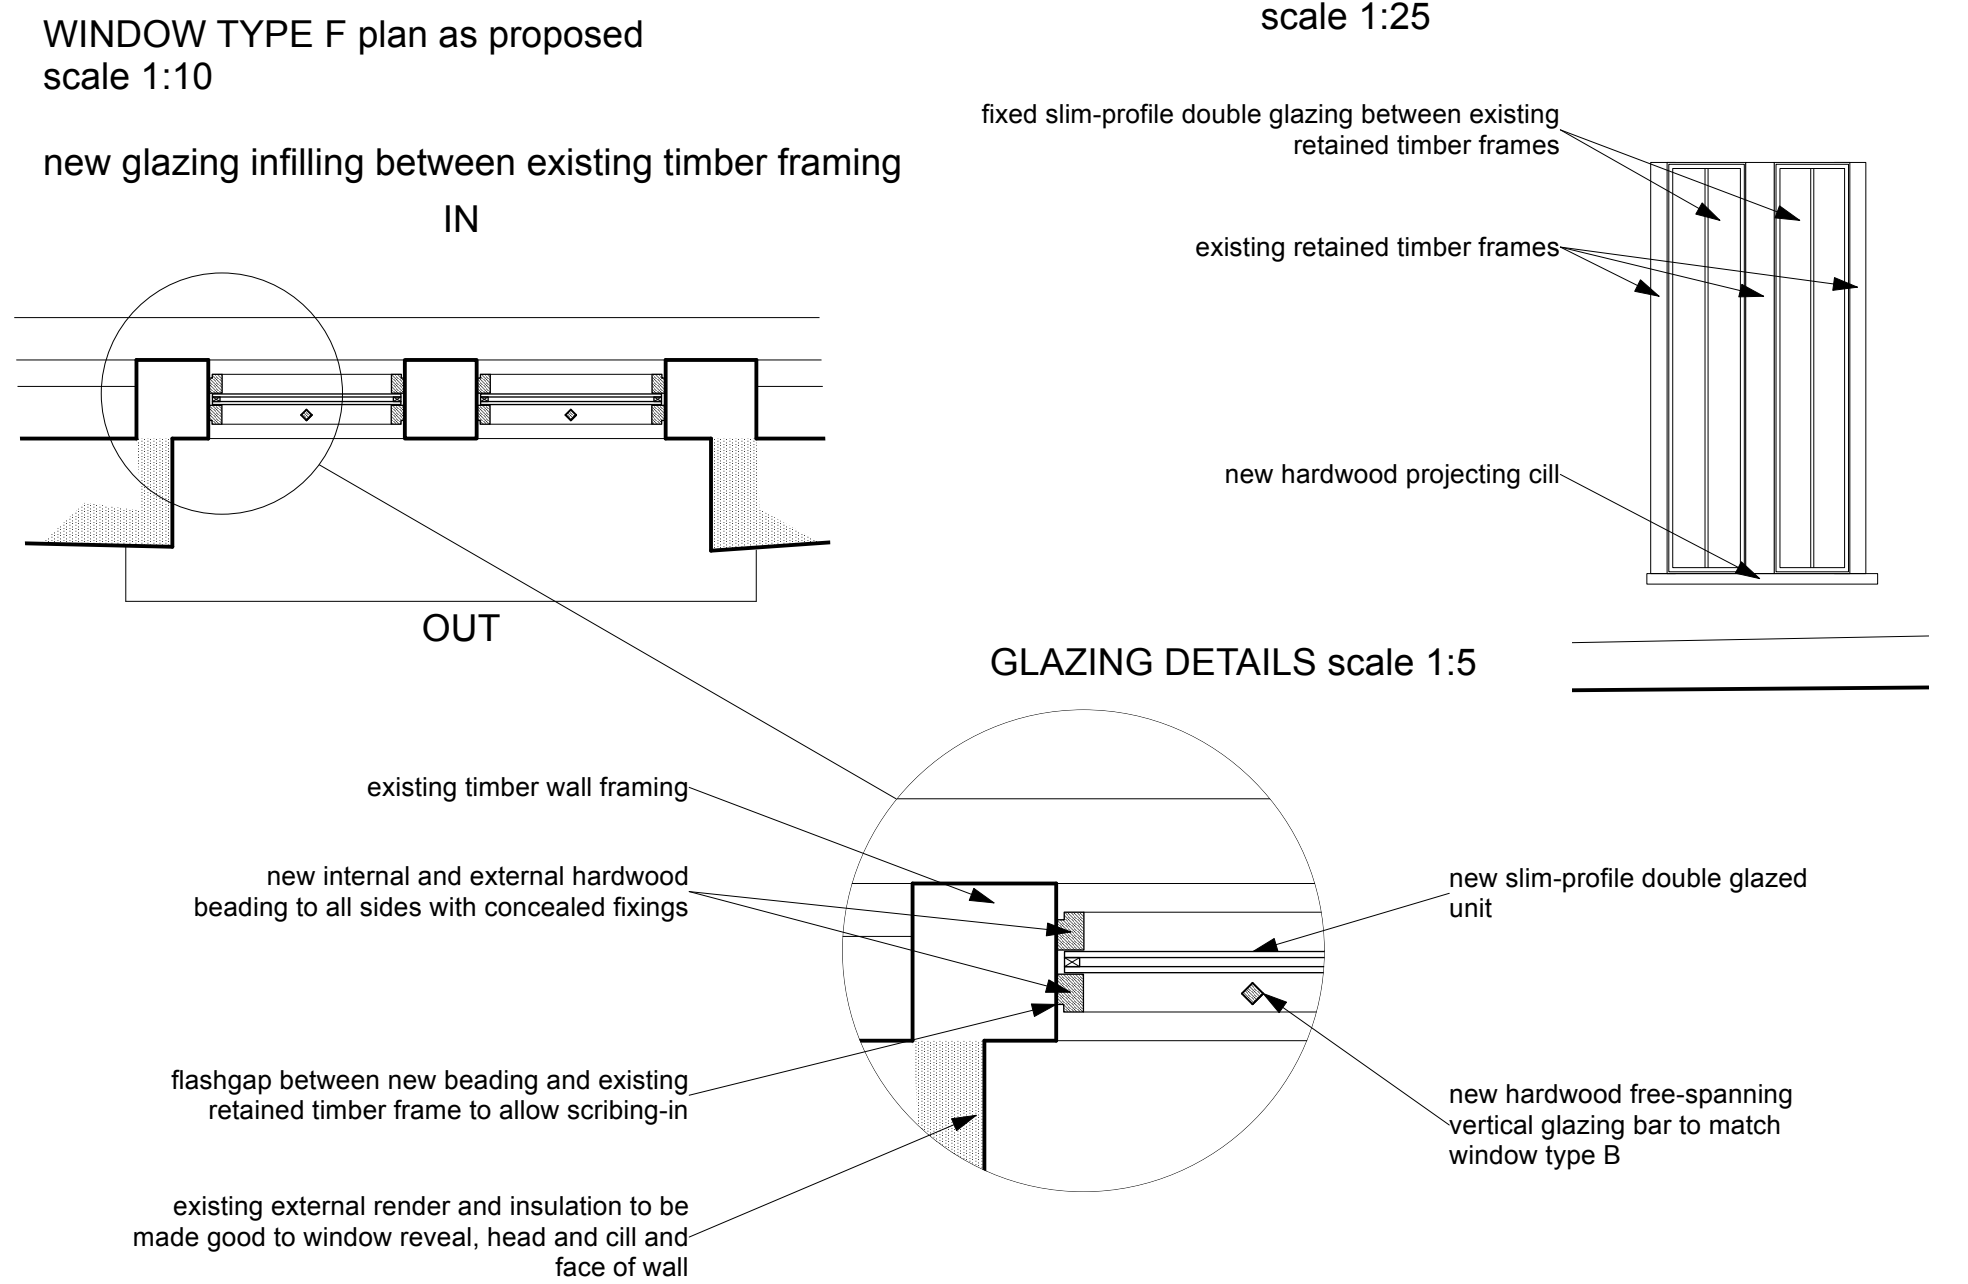
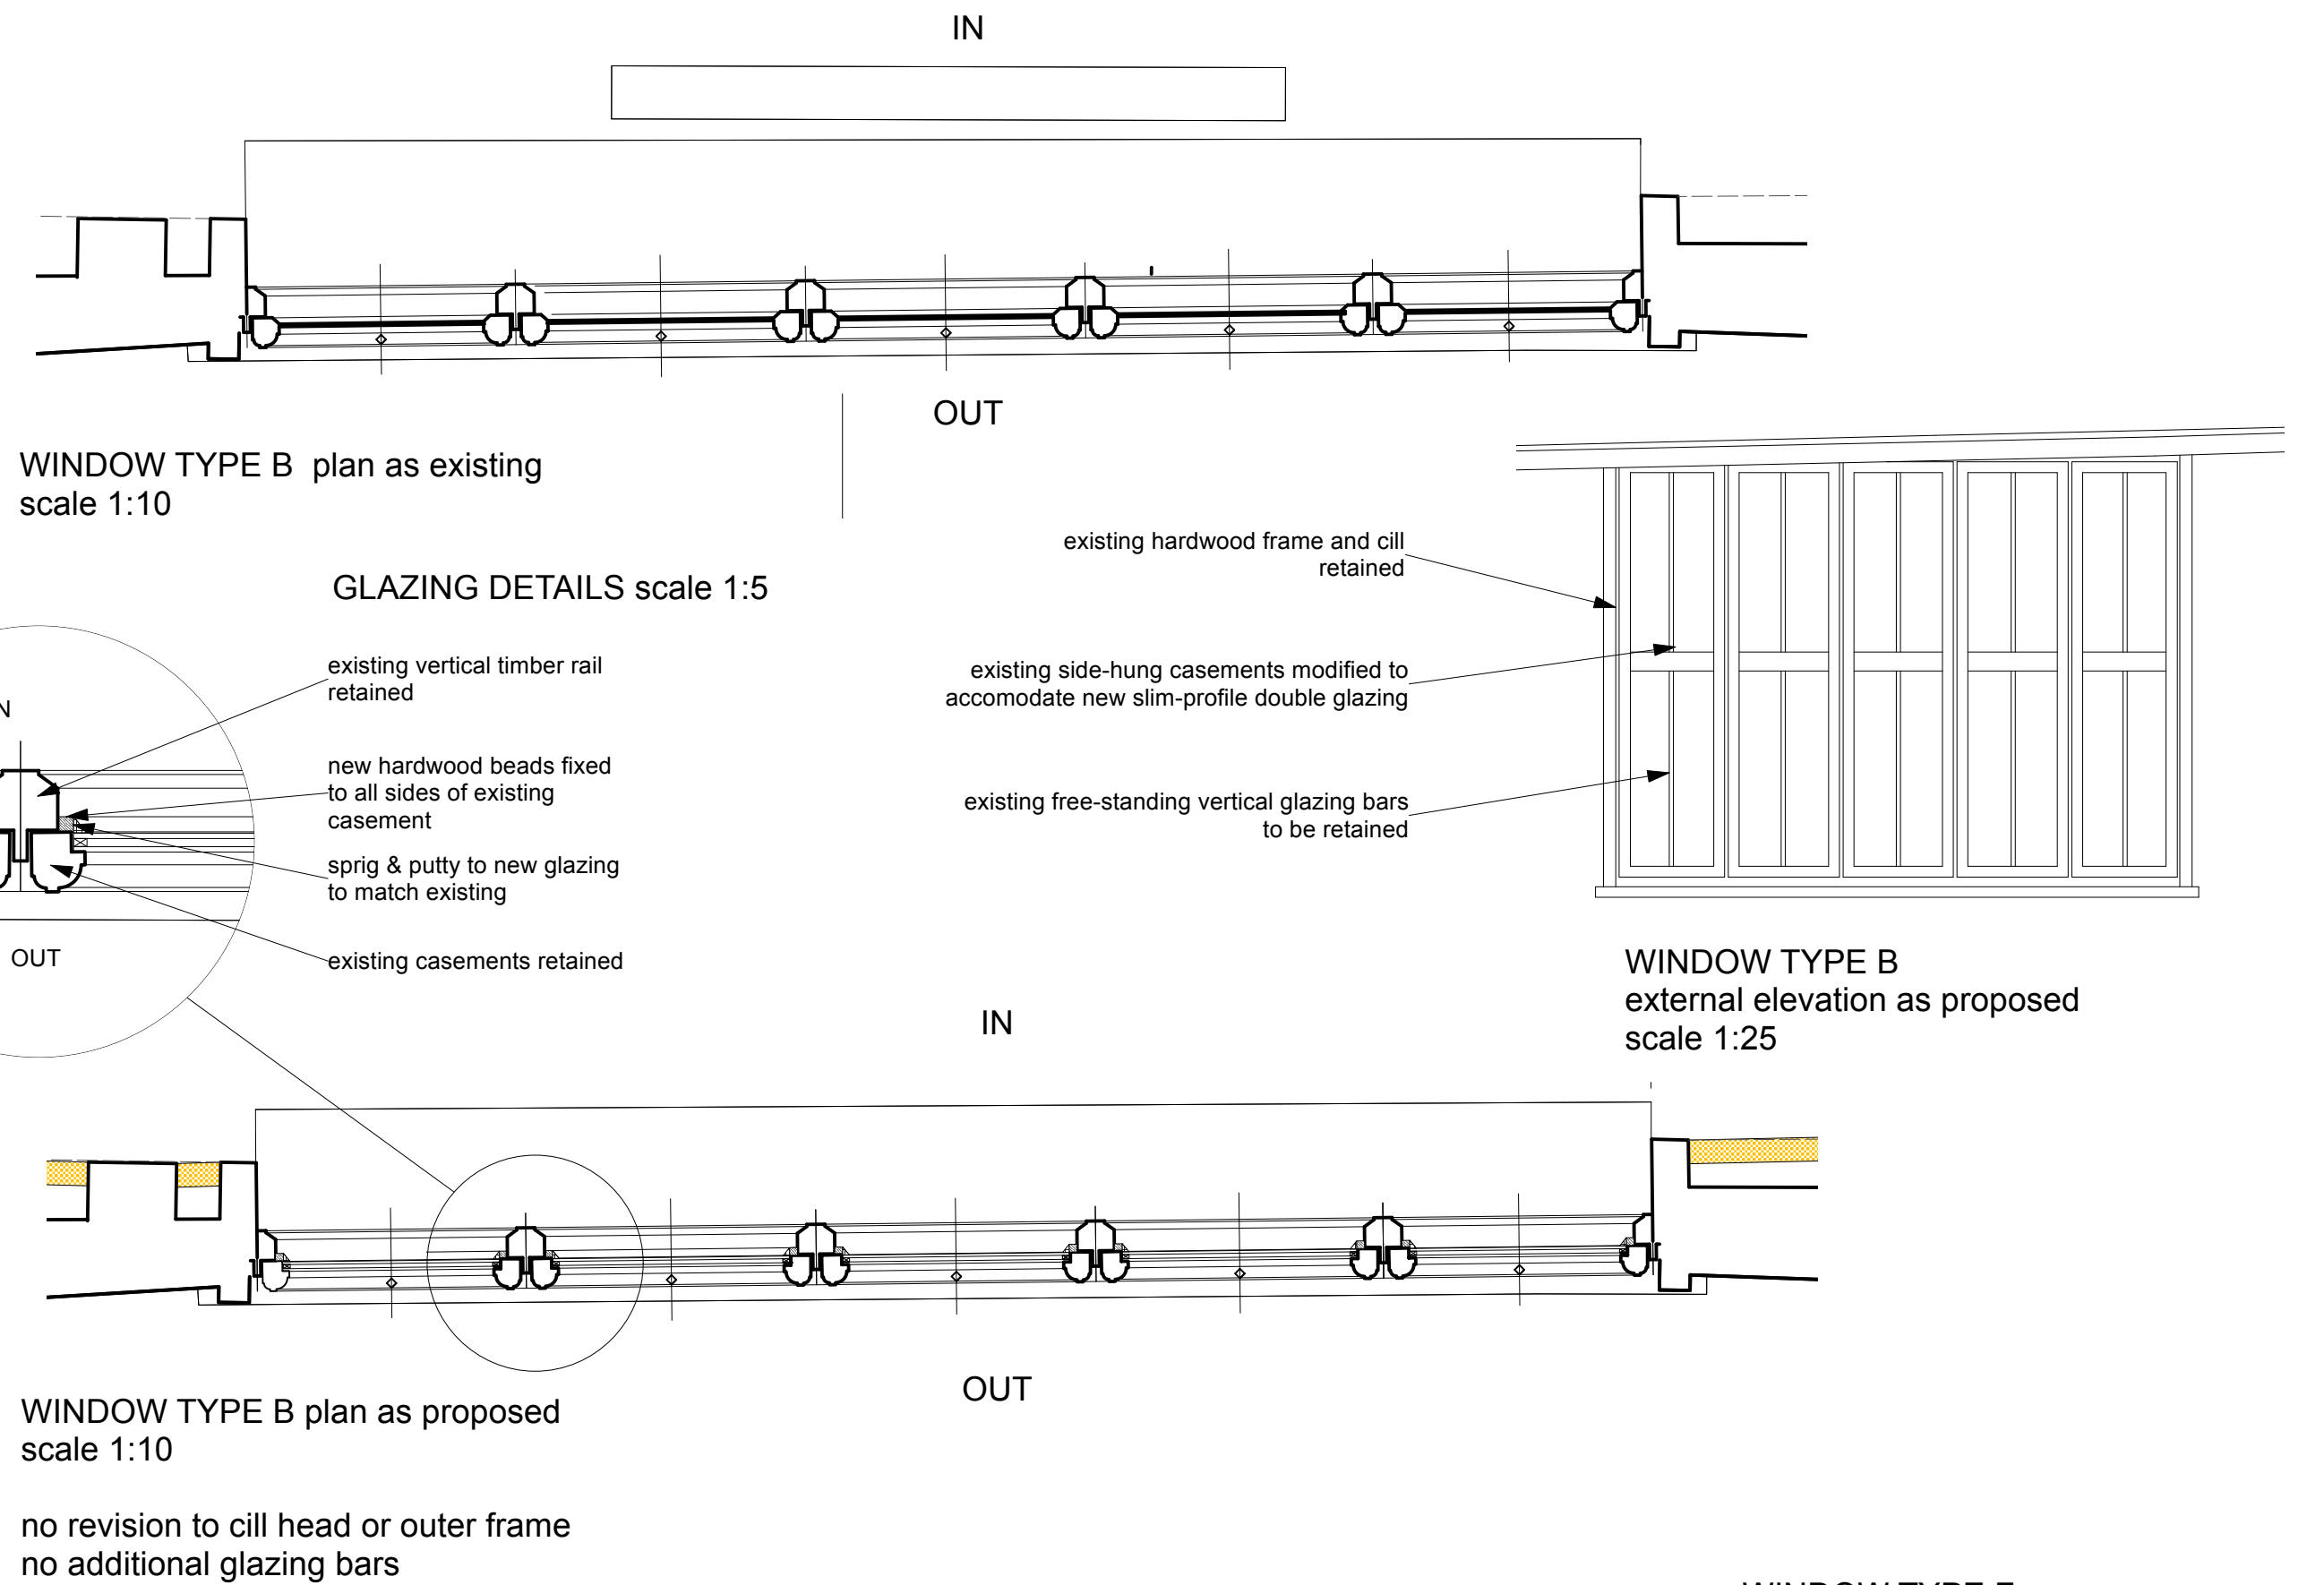
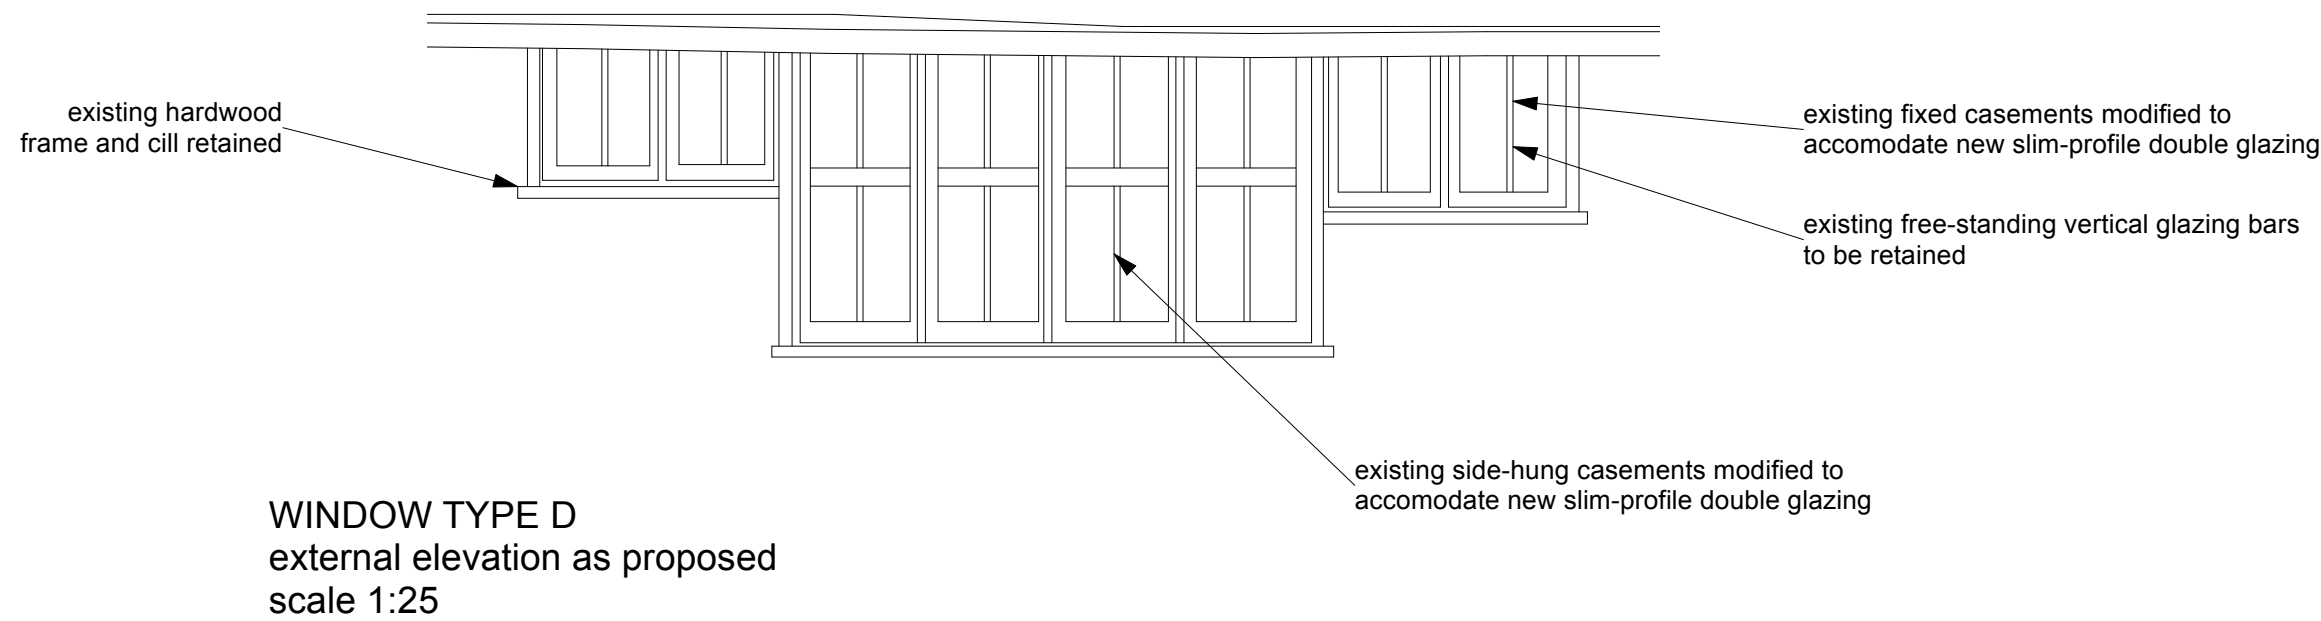
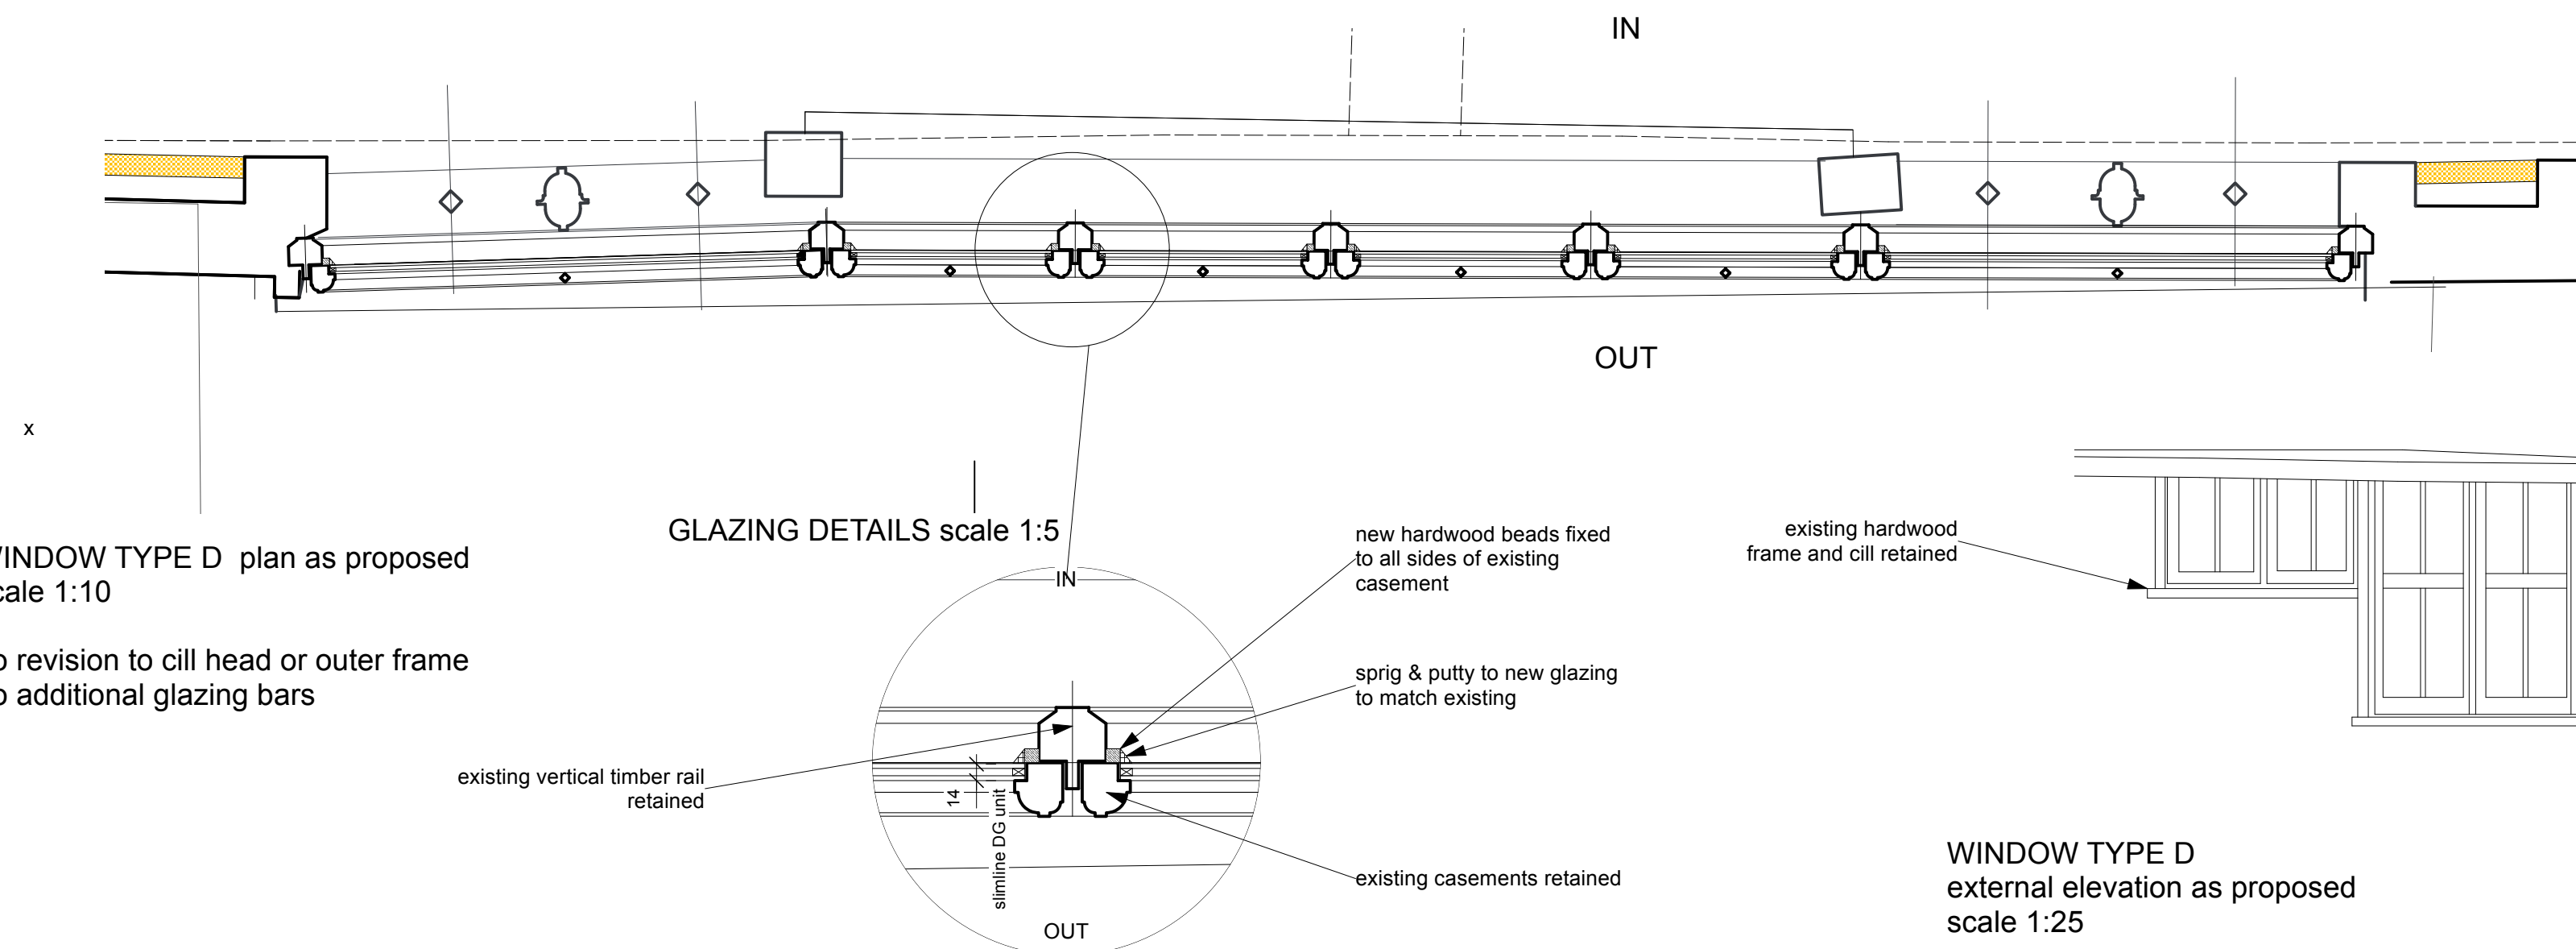
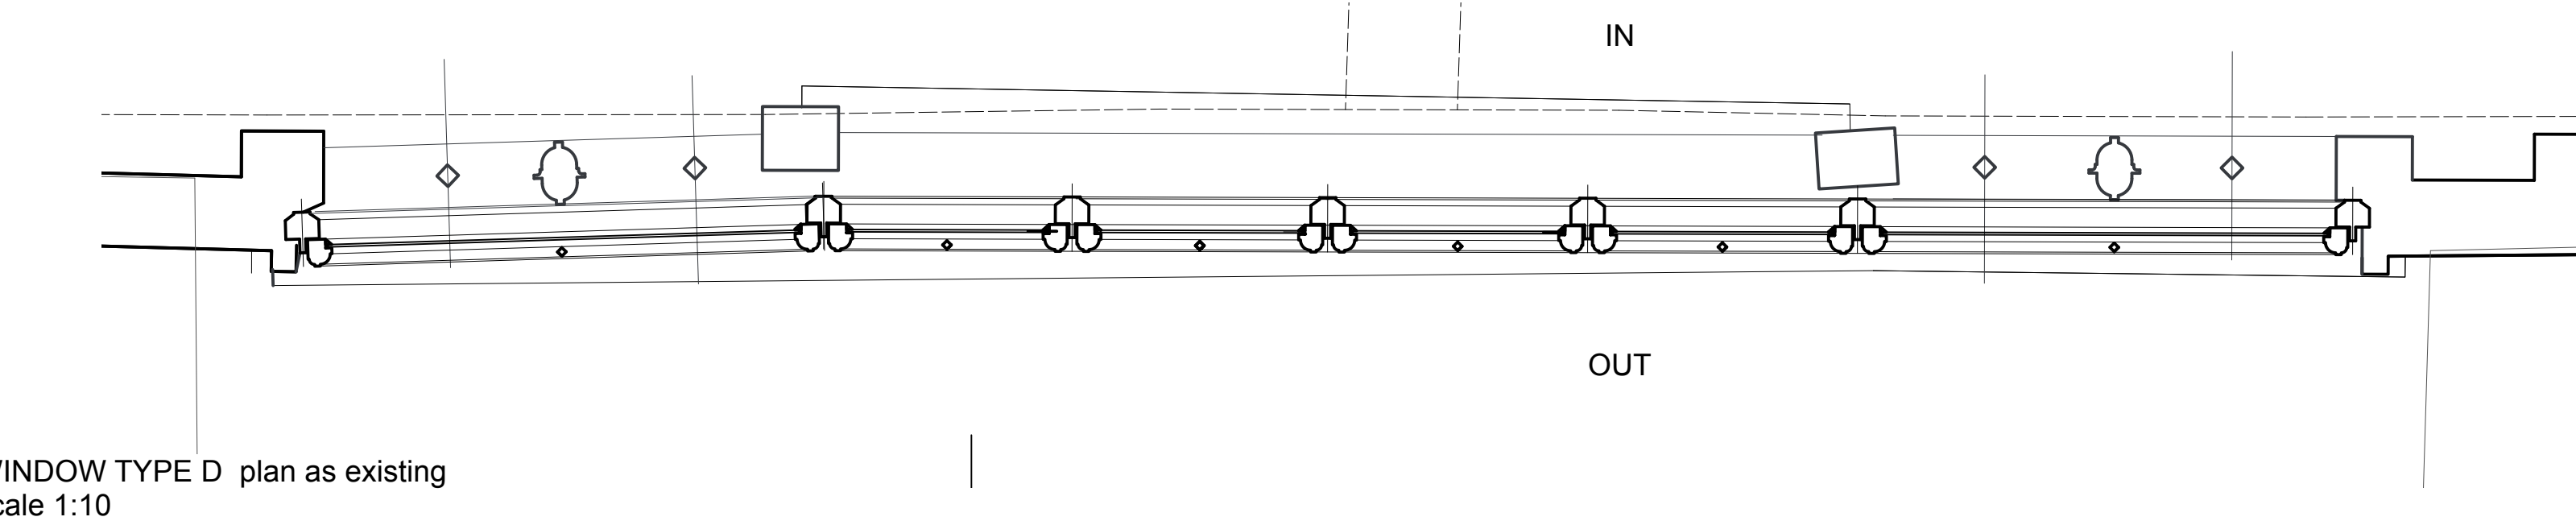
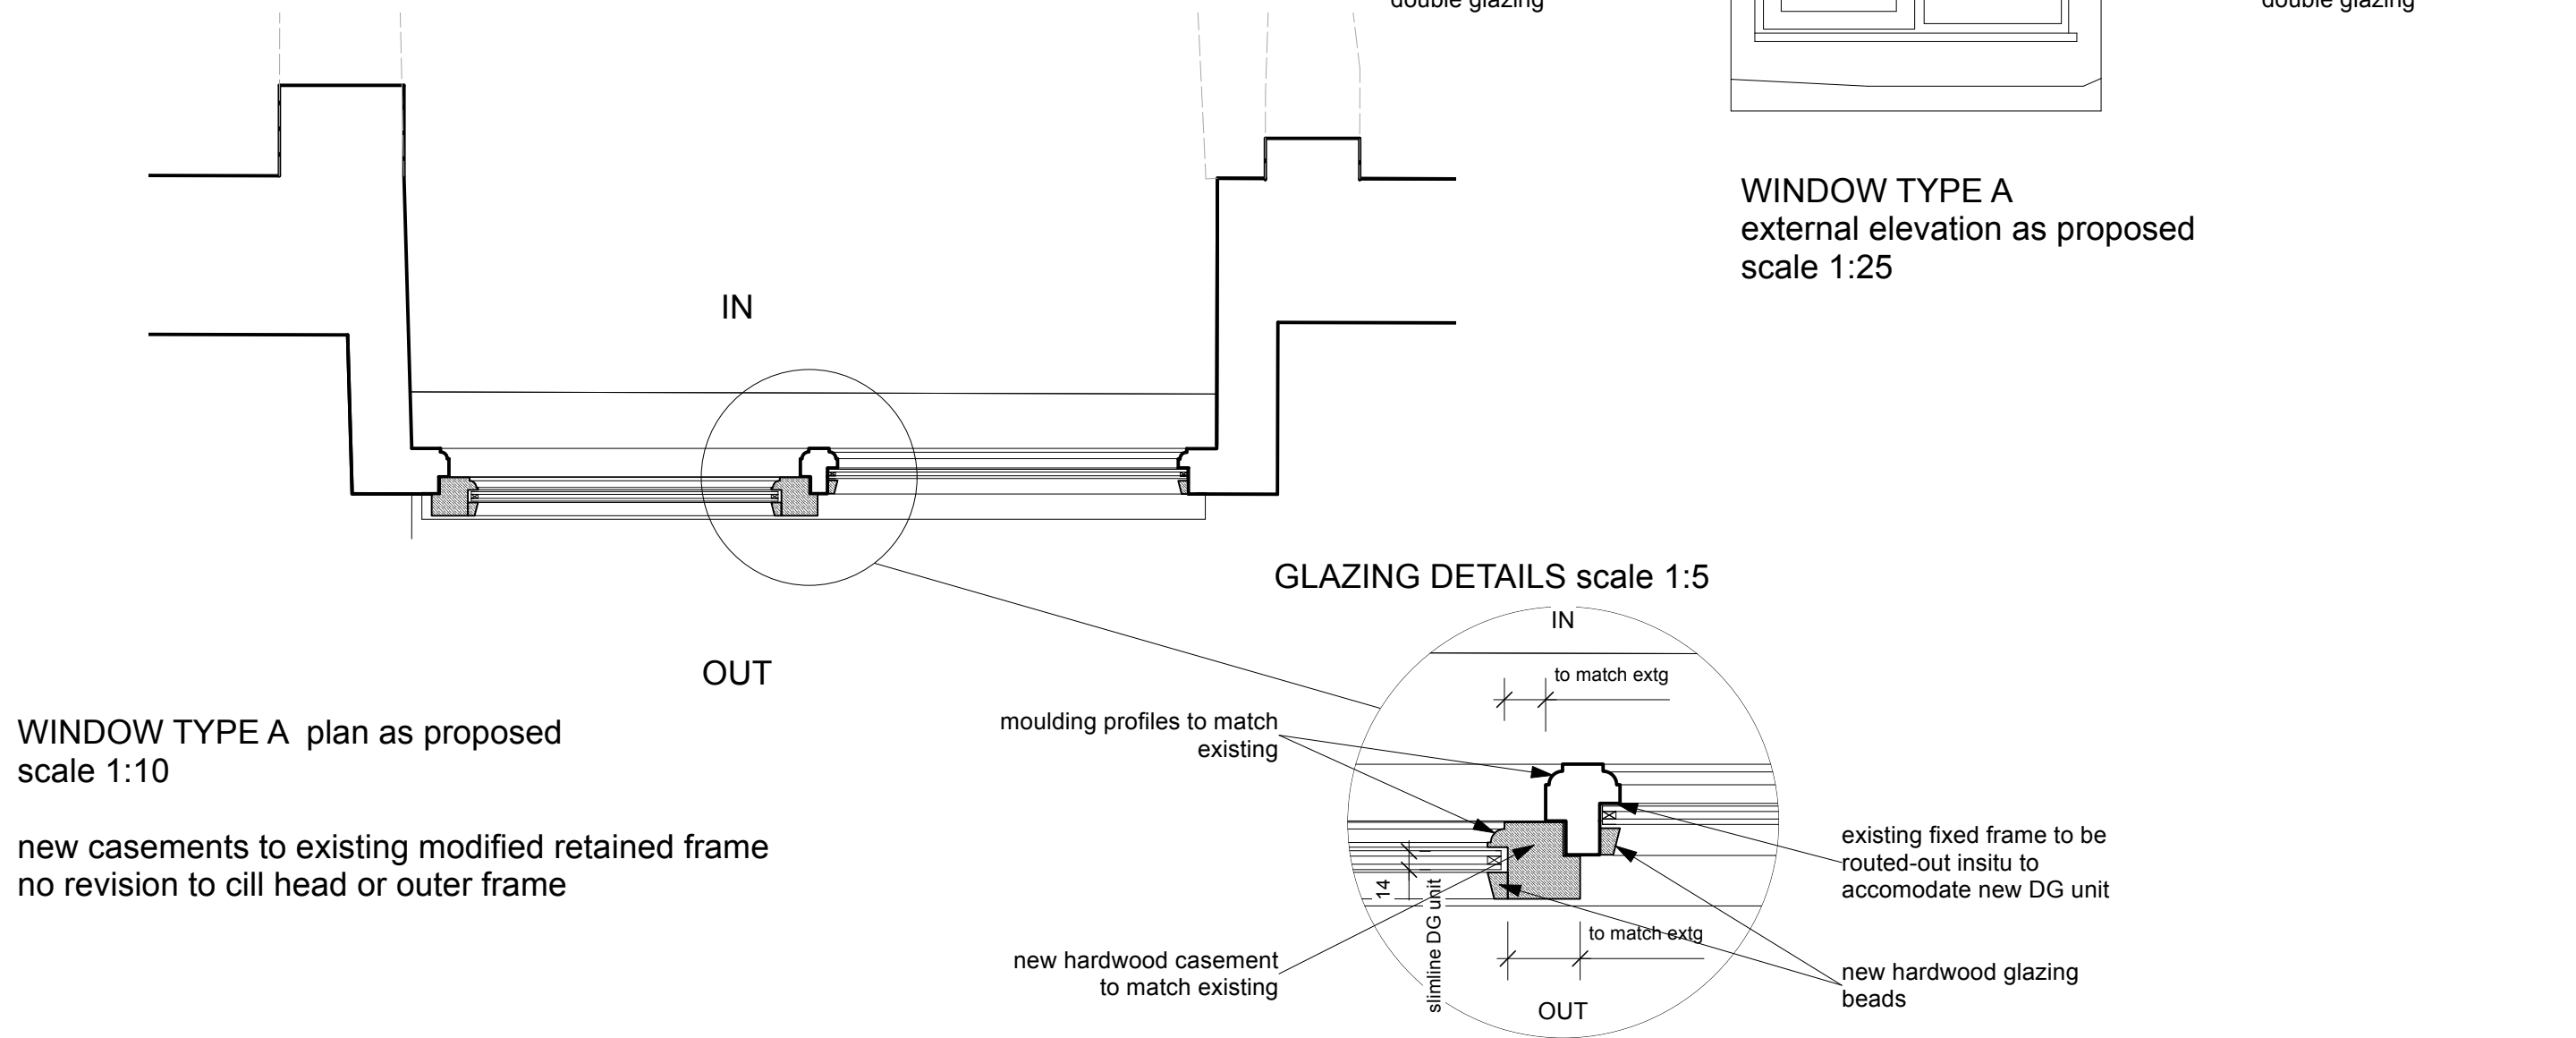


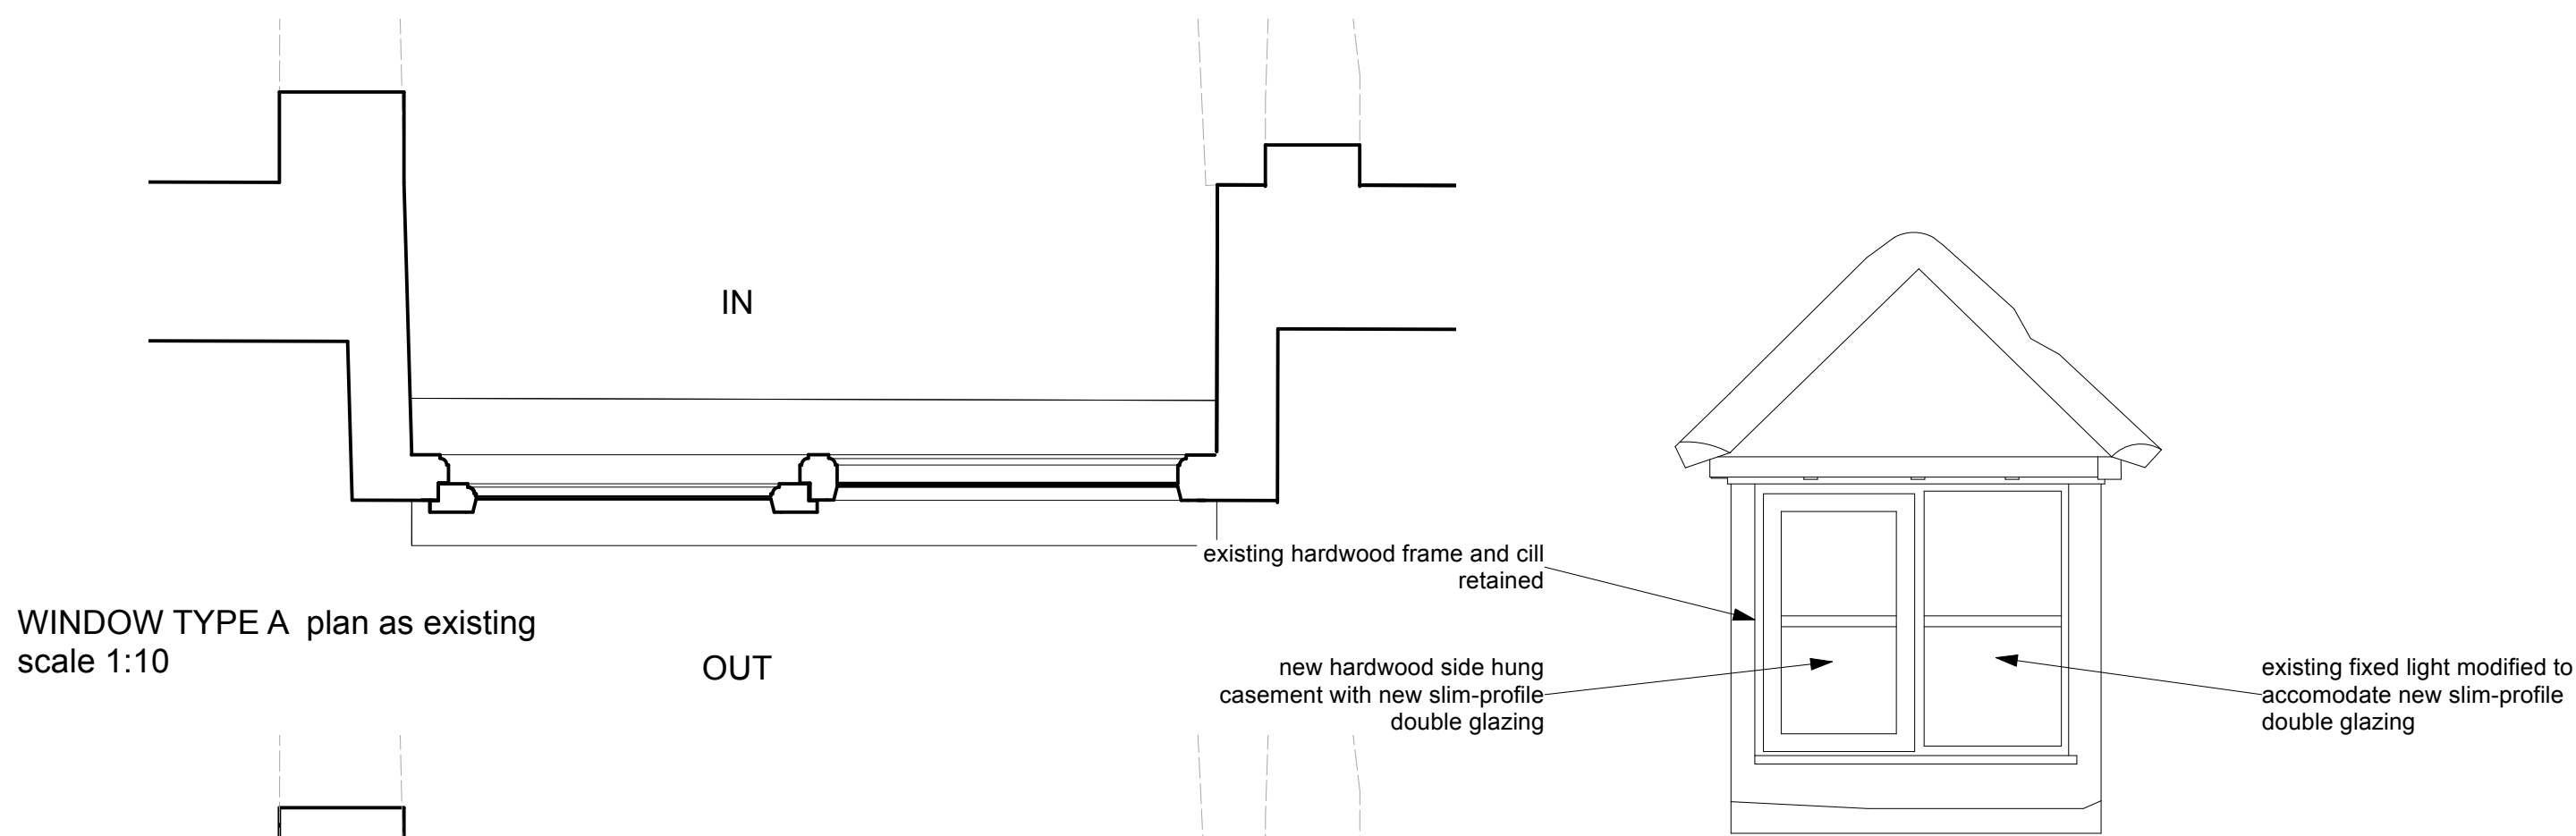

Tillman Architects ©
E: keith.tillman@me.com
84 Speedwell St London SE8 4AT

Title
Window details as existing and proposed 1

Project
Refurbishment and Alterations to
Old Manor Shafterhoe End
for
Phil and Cess Noblet

580
04 11

scale 1:5,
1:10&
1:25 @ A1

oct
24