



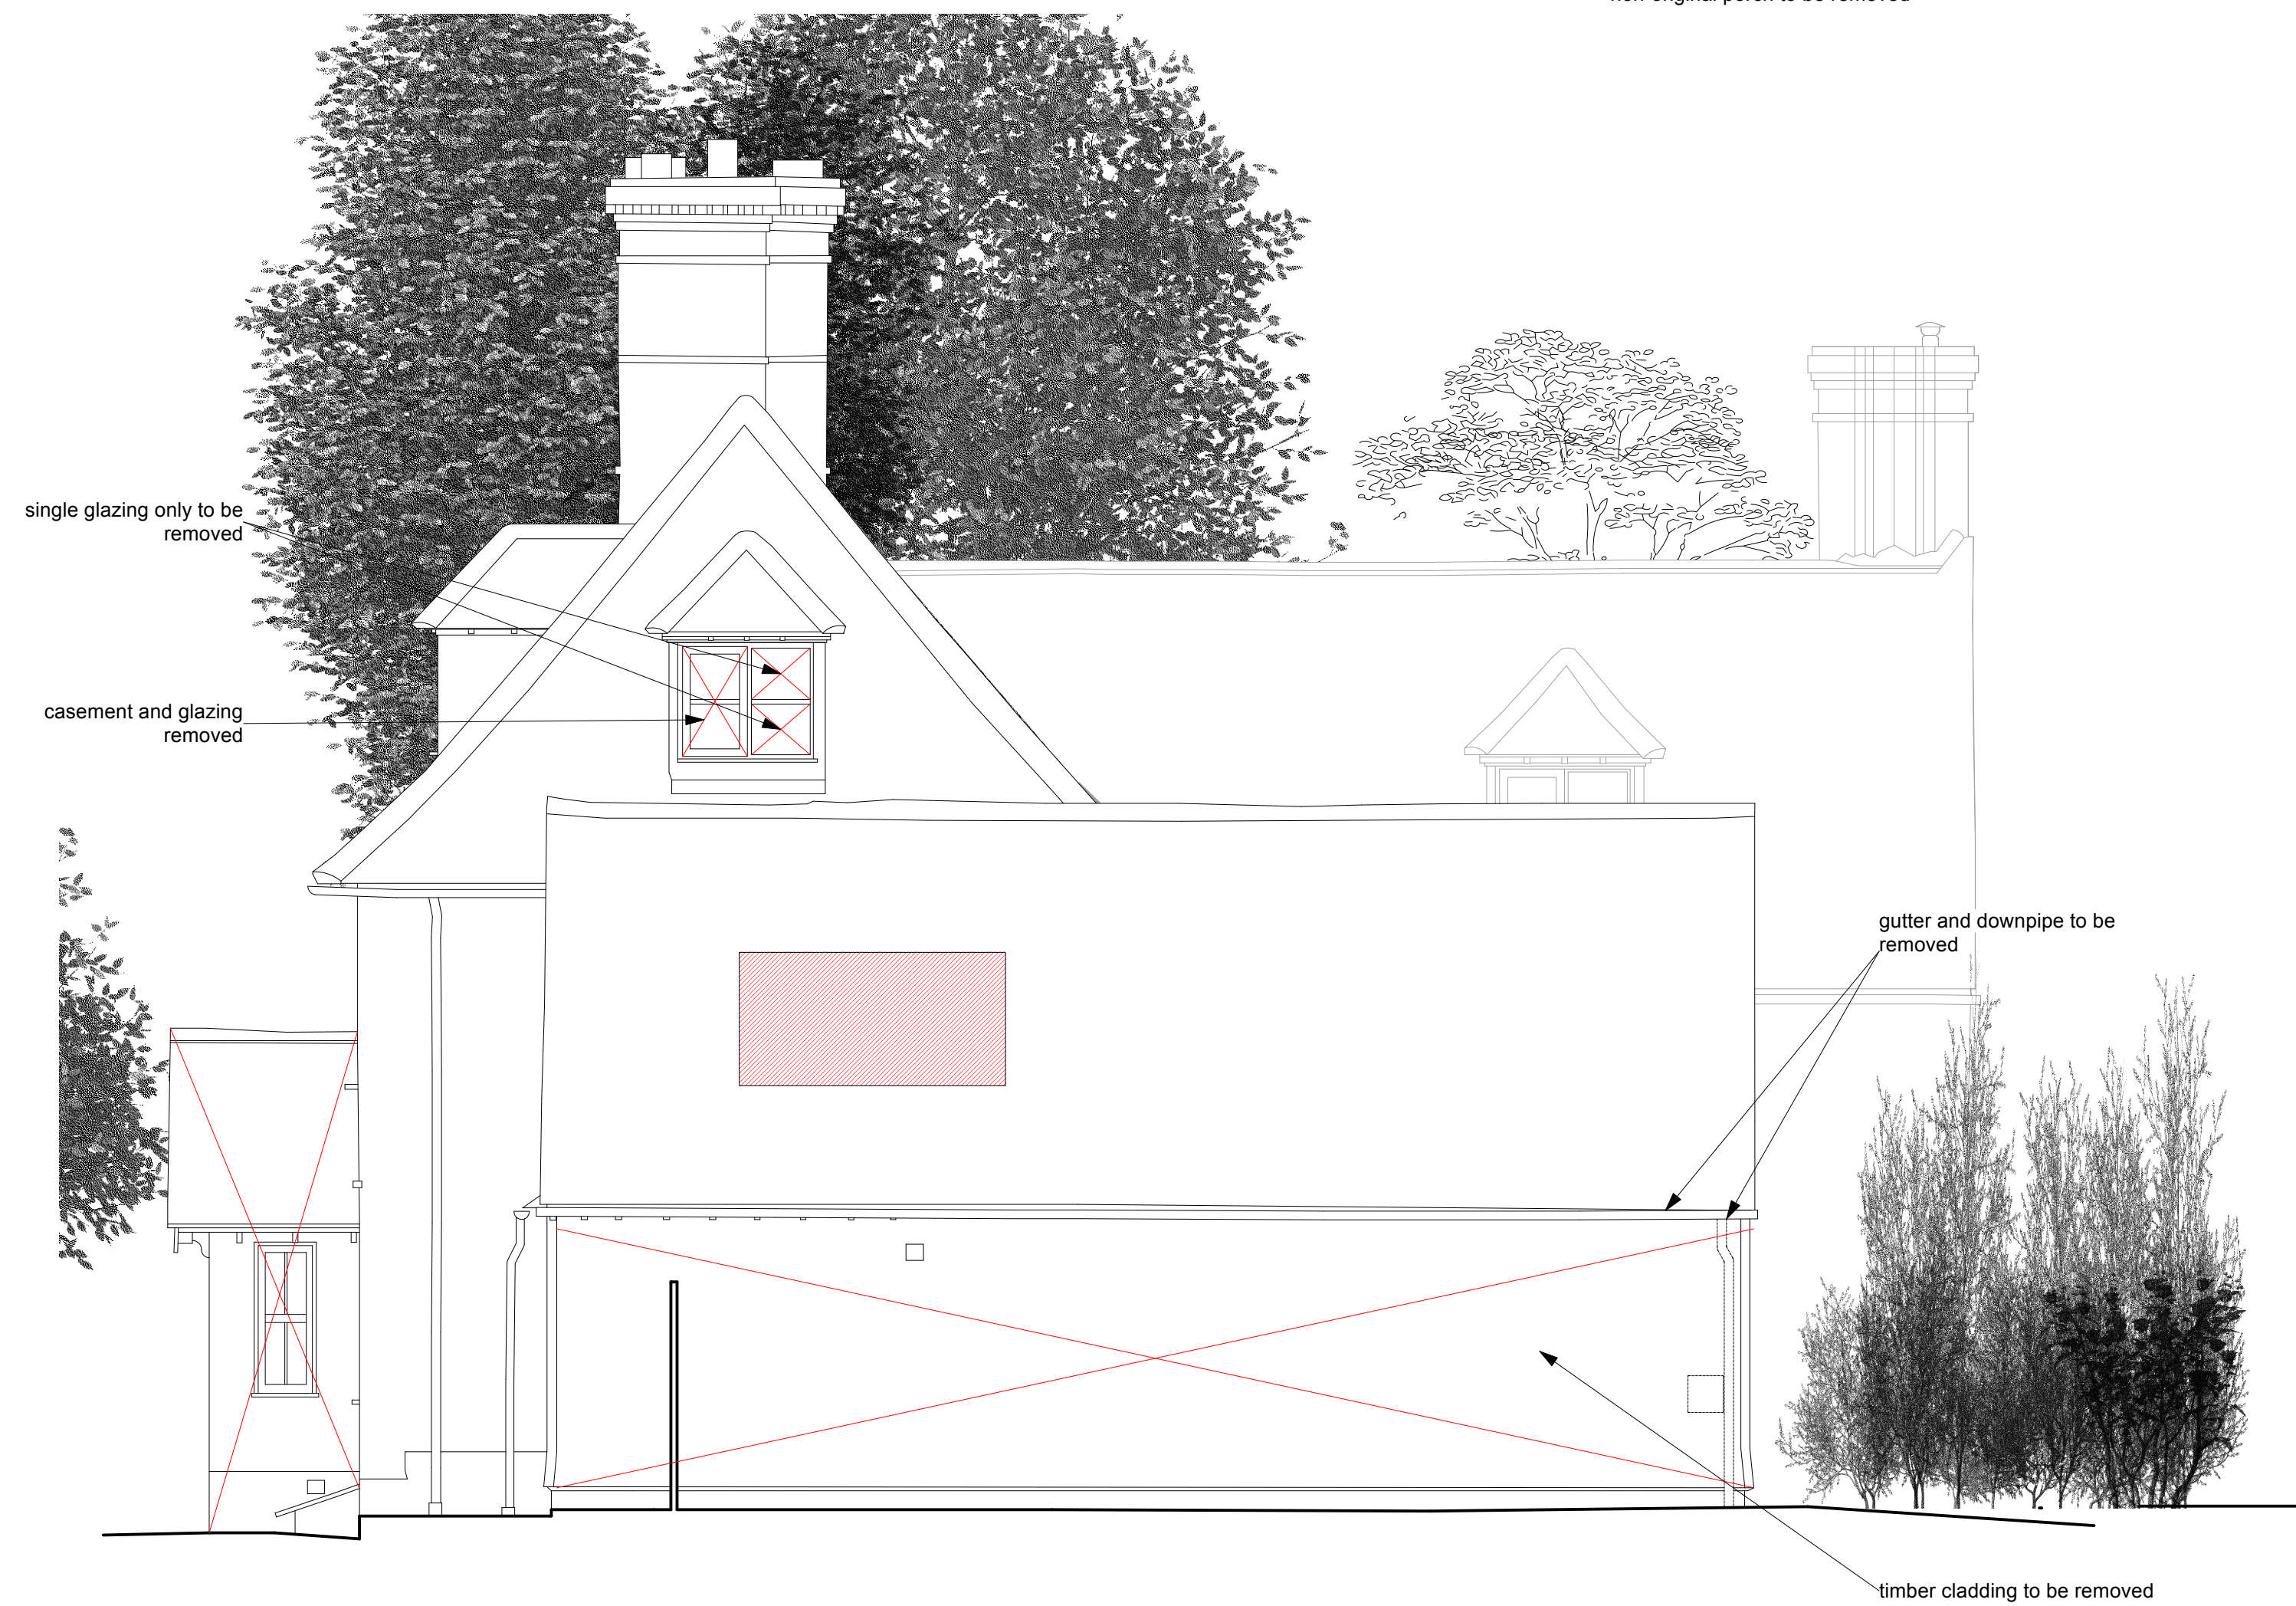

NORTH ELEVATION AS EXISTING

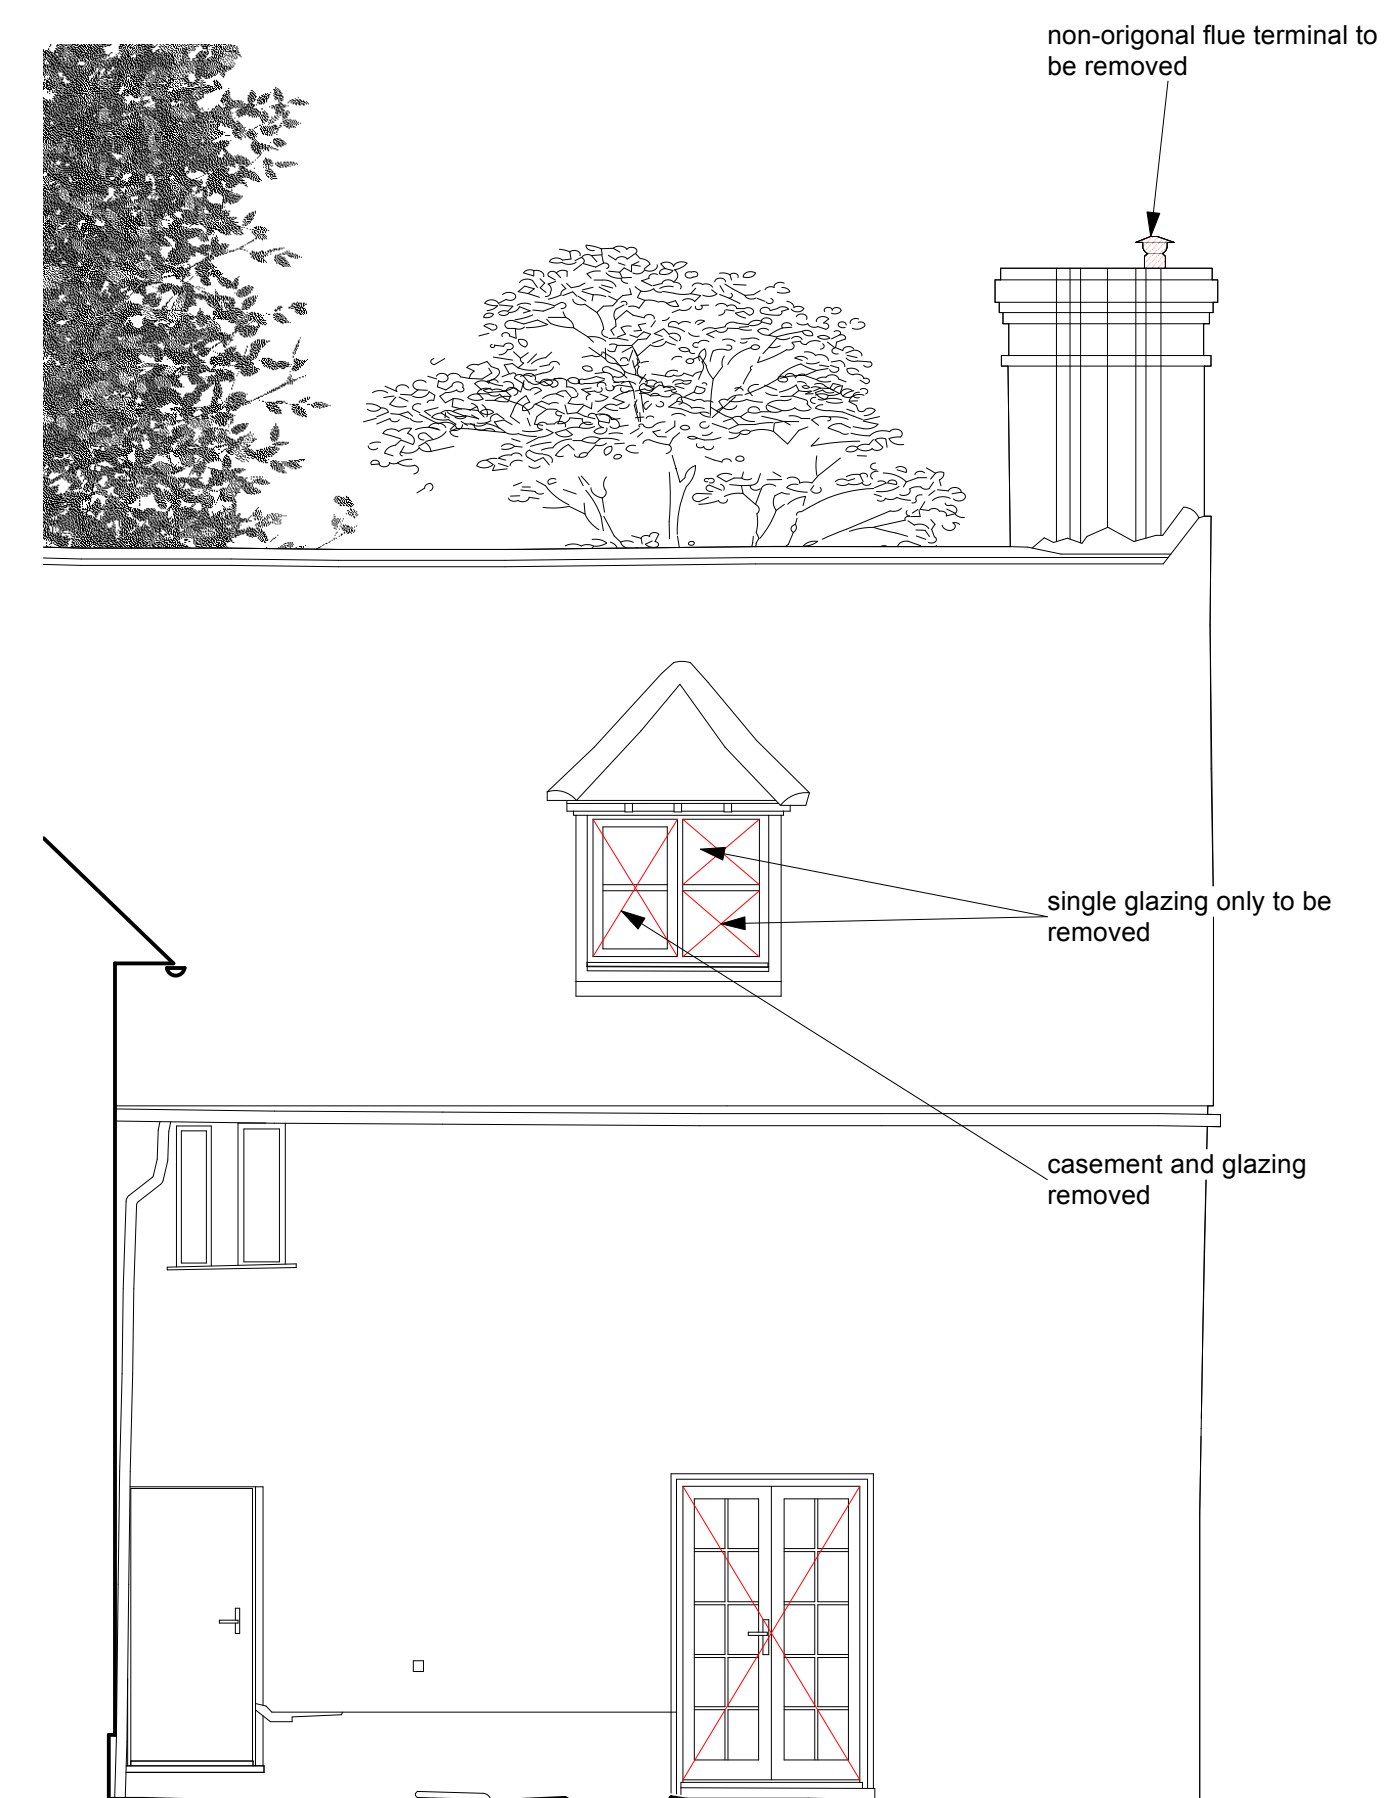

WEST ELEVATION west extension AS EXISTING



WEST ELEVATION east extension AS EXISTING

- INDICATES AREAS OF EXISTING BUILDING FABRIC TO BE REMOVED
- INDICATES ITEMS PROPOSED TO BE STRIPPED OUT/REMOVED

3/9/25	non structural non original components and internal linings removed from drawing to accord with consent ref 25/00895/LBC	A
--------	--	---

Tillman Architects ©
E keith.tillman@me.com
84 Speedwell St London SE8 4AT

Title
North and West elevations
as existing

Project
Refurbishment and Alterations to
Old Manor Shaffenhoe End
for
Phil and Cess Noblet

580
01 10
A

scale
1:50
@ A1

oct
24

