


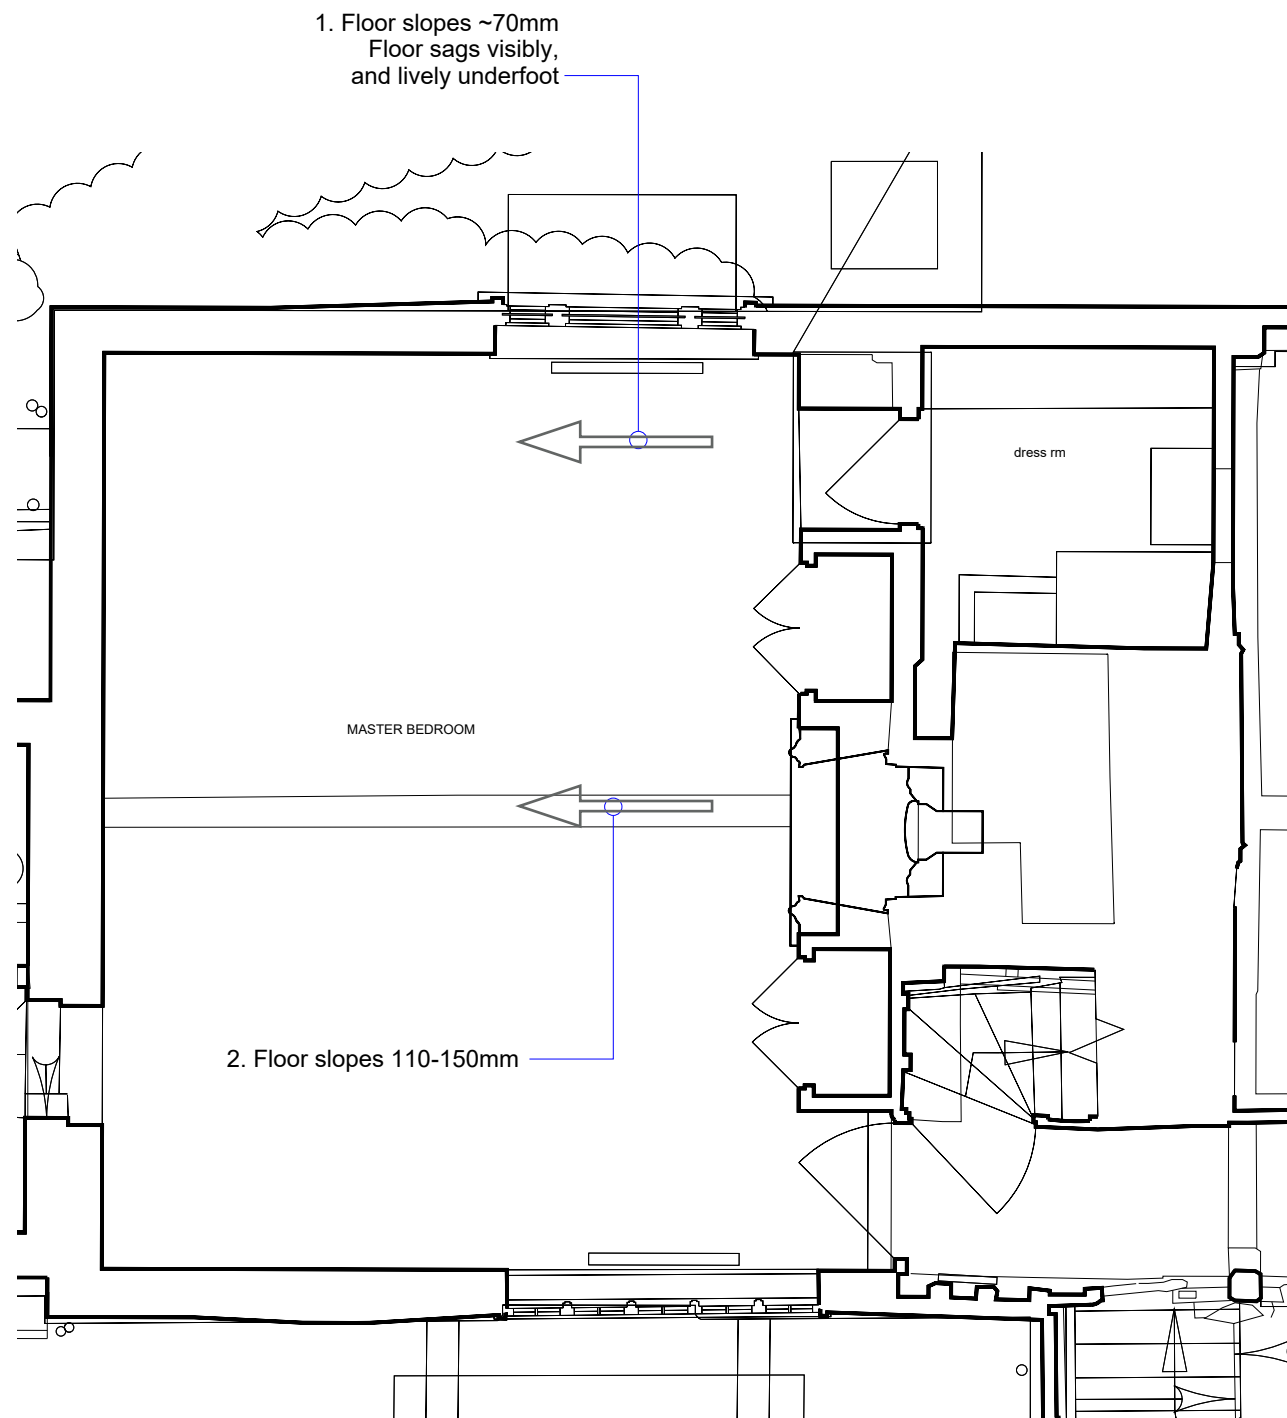


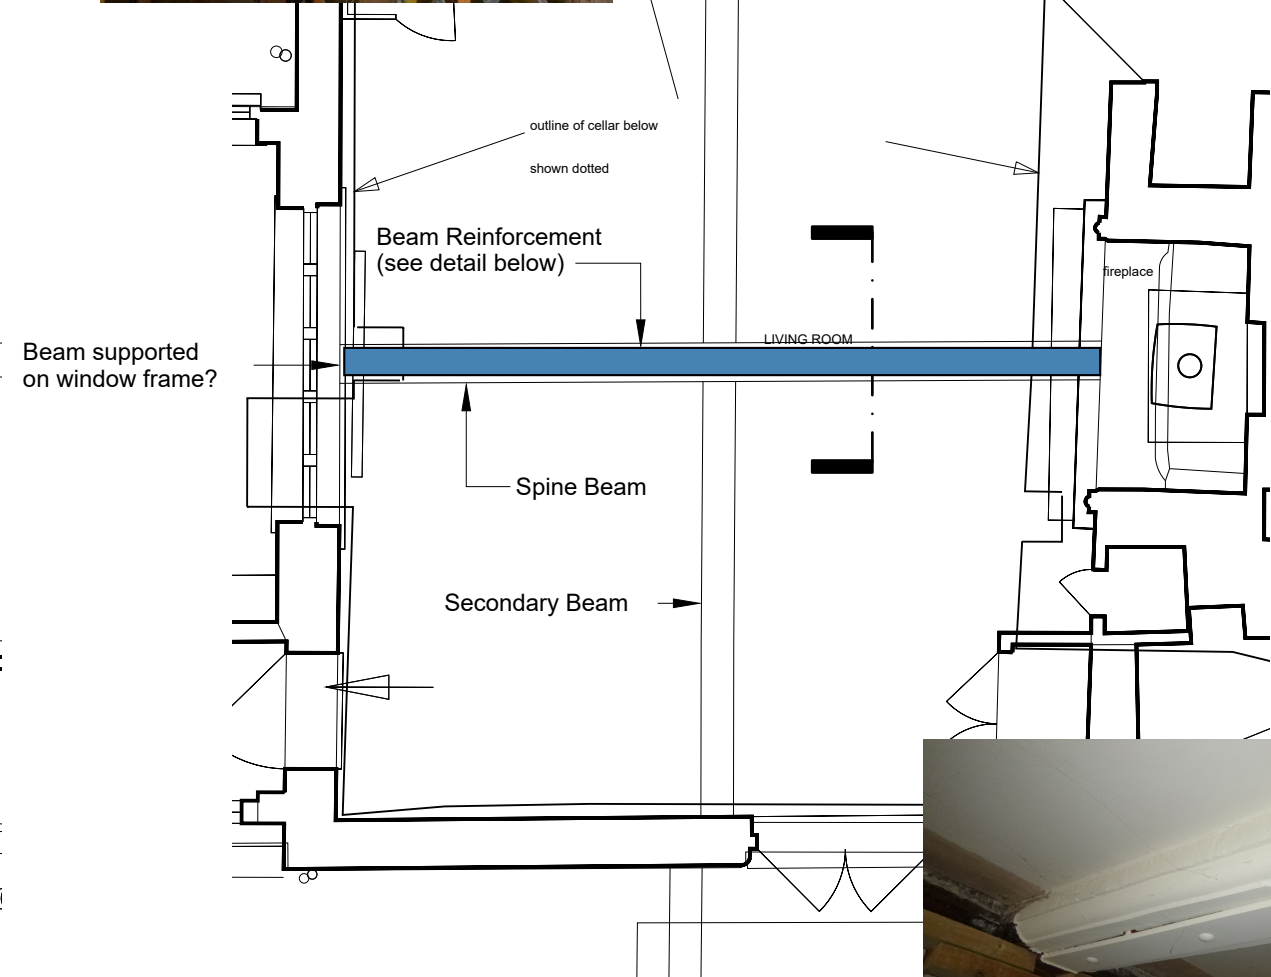

Part First Floor Plan (1:50)

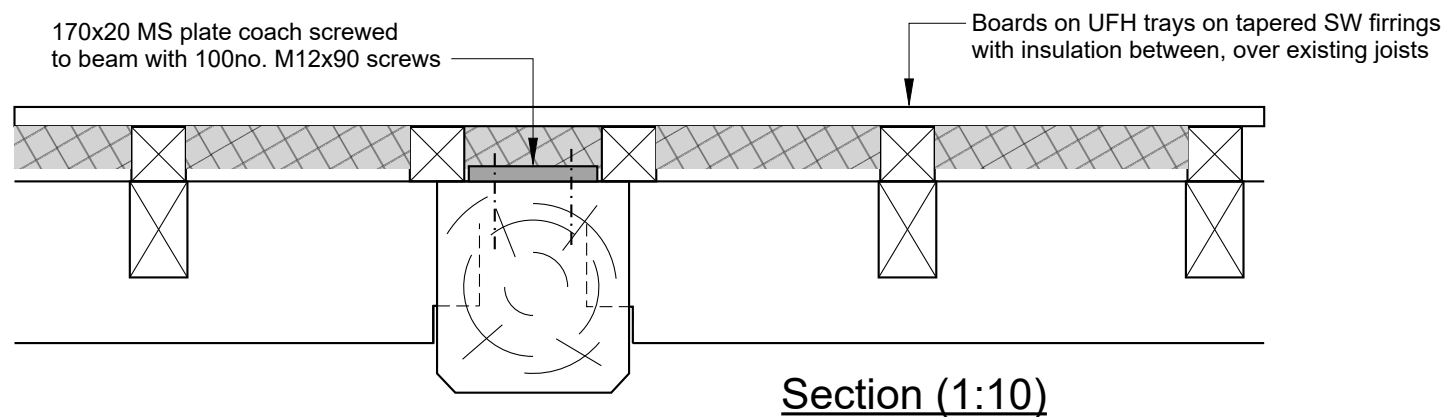

Part Ground Floor Plan (1:50)

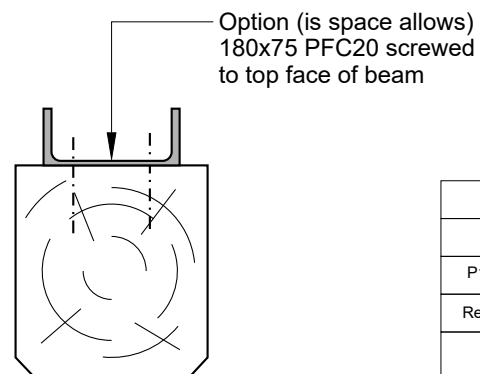

Note: dimensions are not warranted accurate;
check all measurements on site before work

P1	Sep 2025	CPMT	Submission for Listed Building Consent (redrawn from hand sketch)
Rev.	Date	Drawn	REMARKS
The Old Manor, Shaftenhoe End			Ref 24-722
Master Bedroom Floor Spine Beam Reinforcement Details			Sheet SK 2