




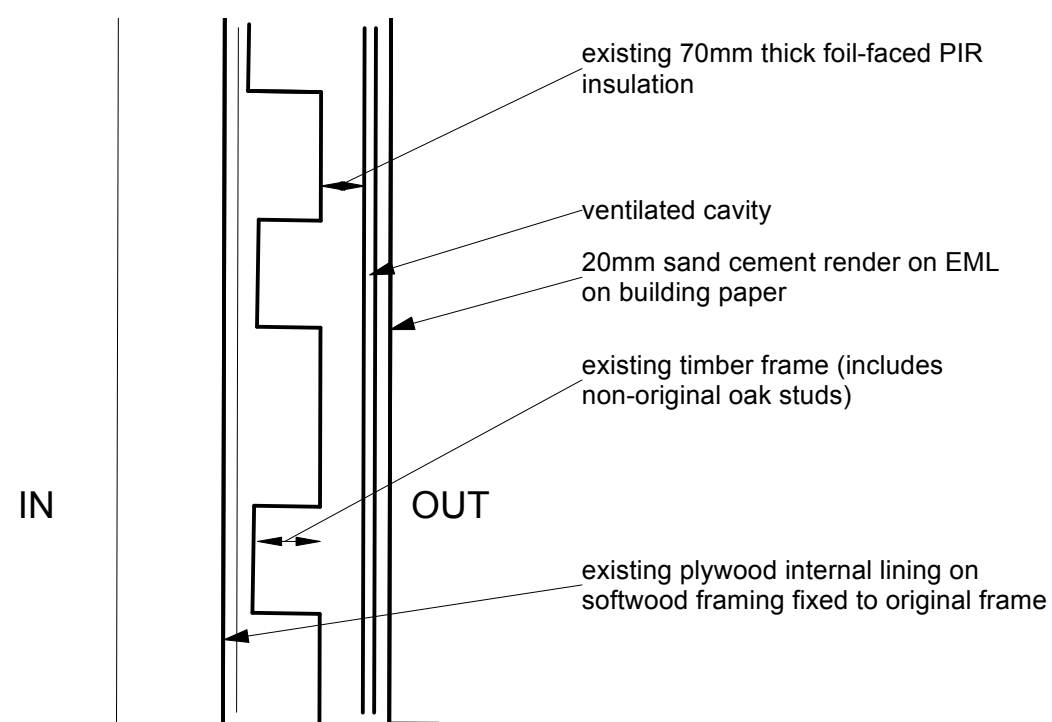


TYPICAL EXTERNAL WALL CONSTRUCTION
PLAN AS EXISTING
scale 1:10

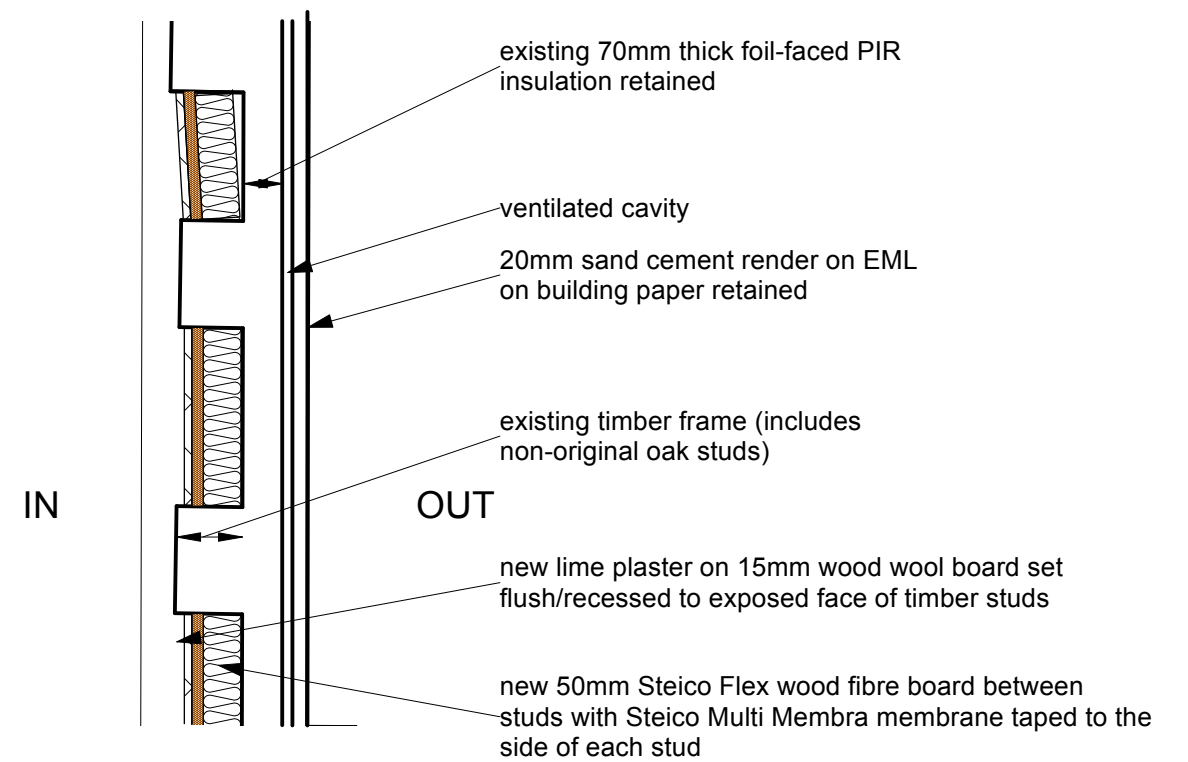

TYPICAL EXTERNAL WALL CONSTRUCTION
PLAN AS PROPOSED
scale 1:10

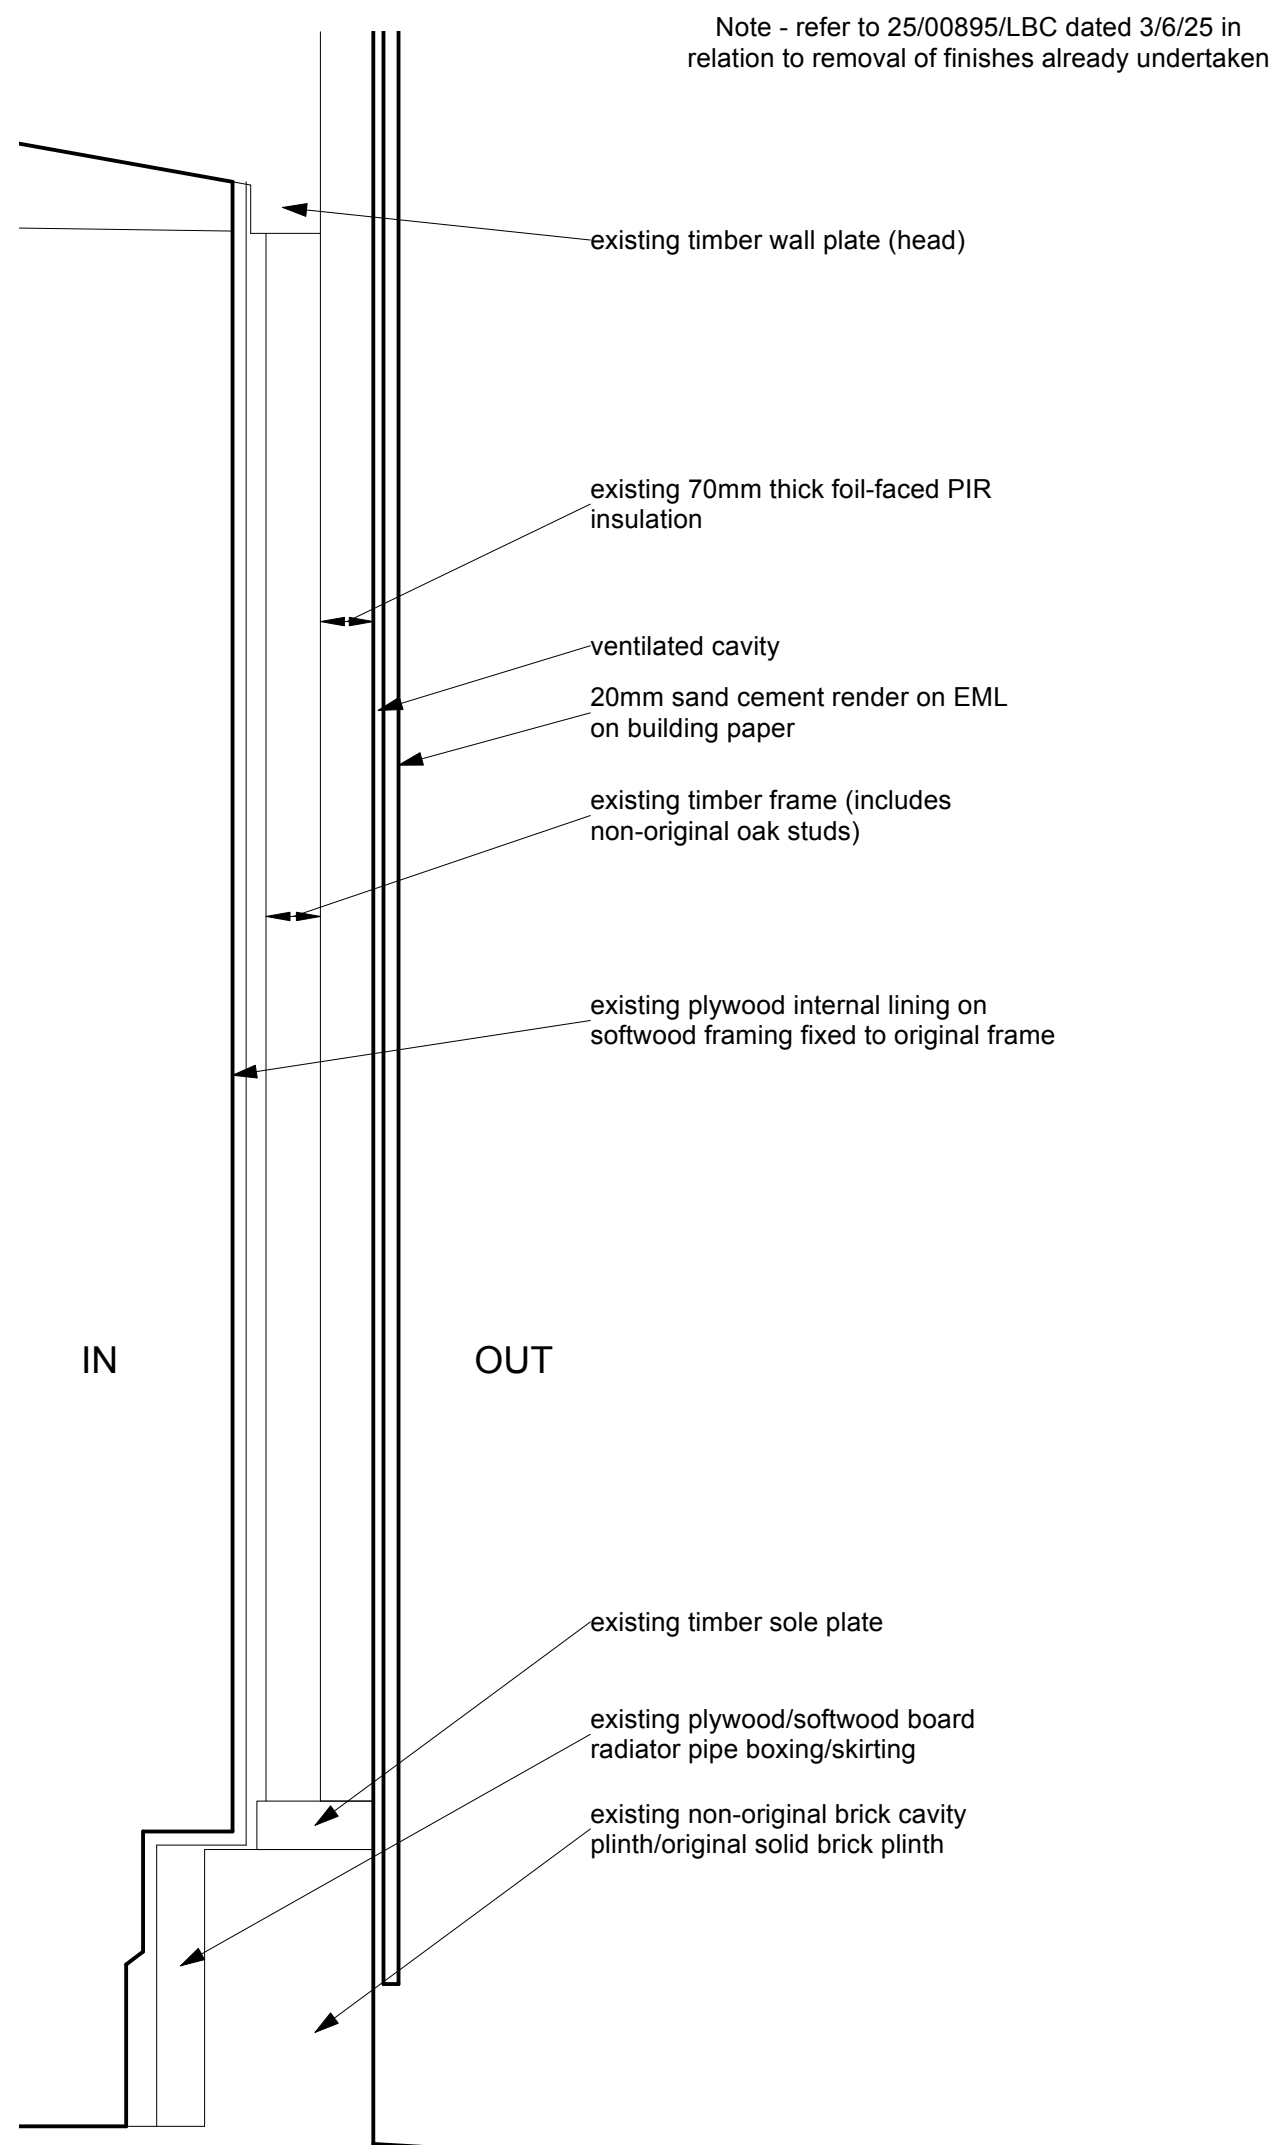

TYPICAL EXTERNAL WALL CONSTRUCTION
SECTION AS EXISTING
scale 1:10

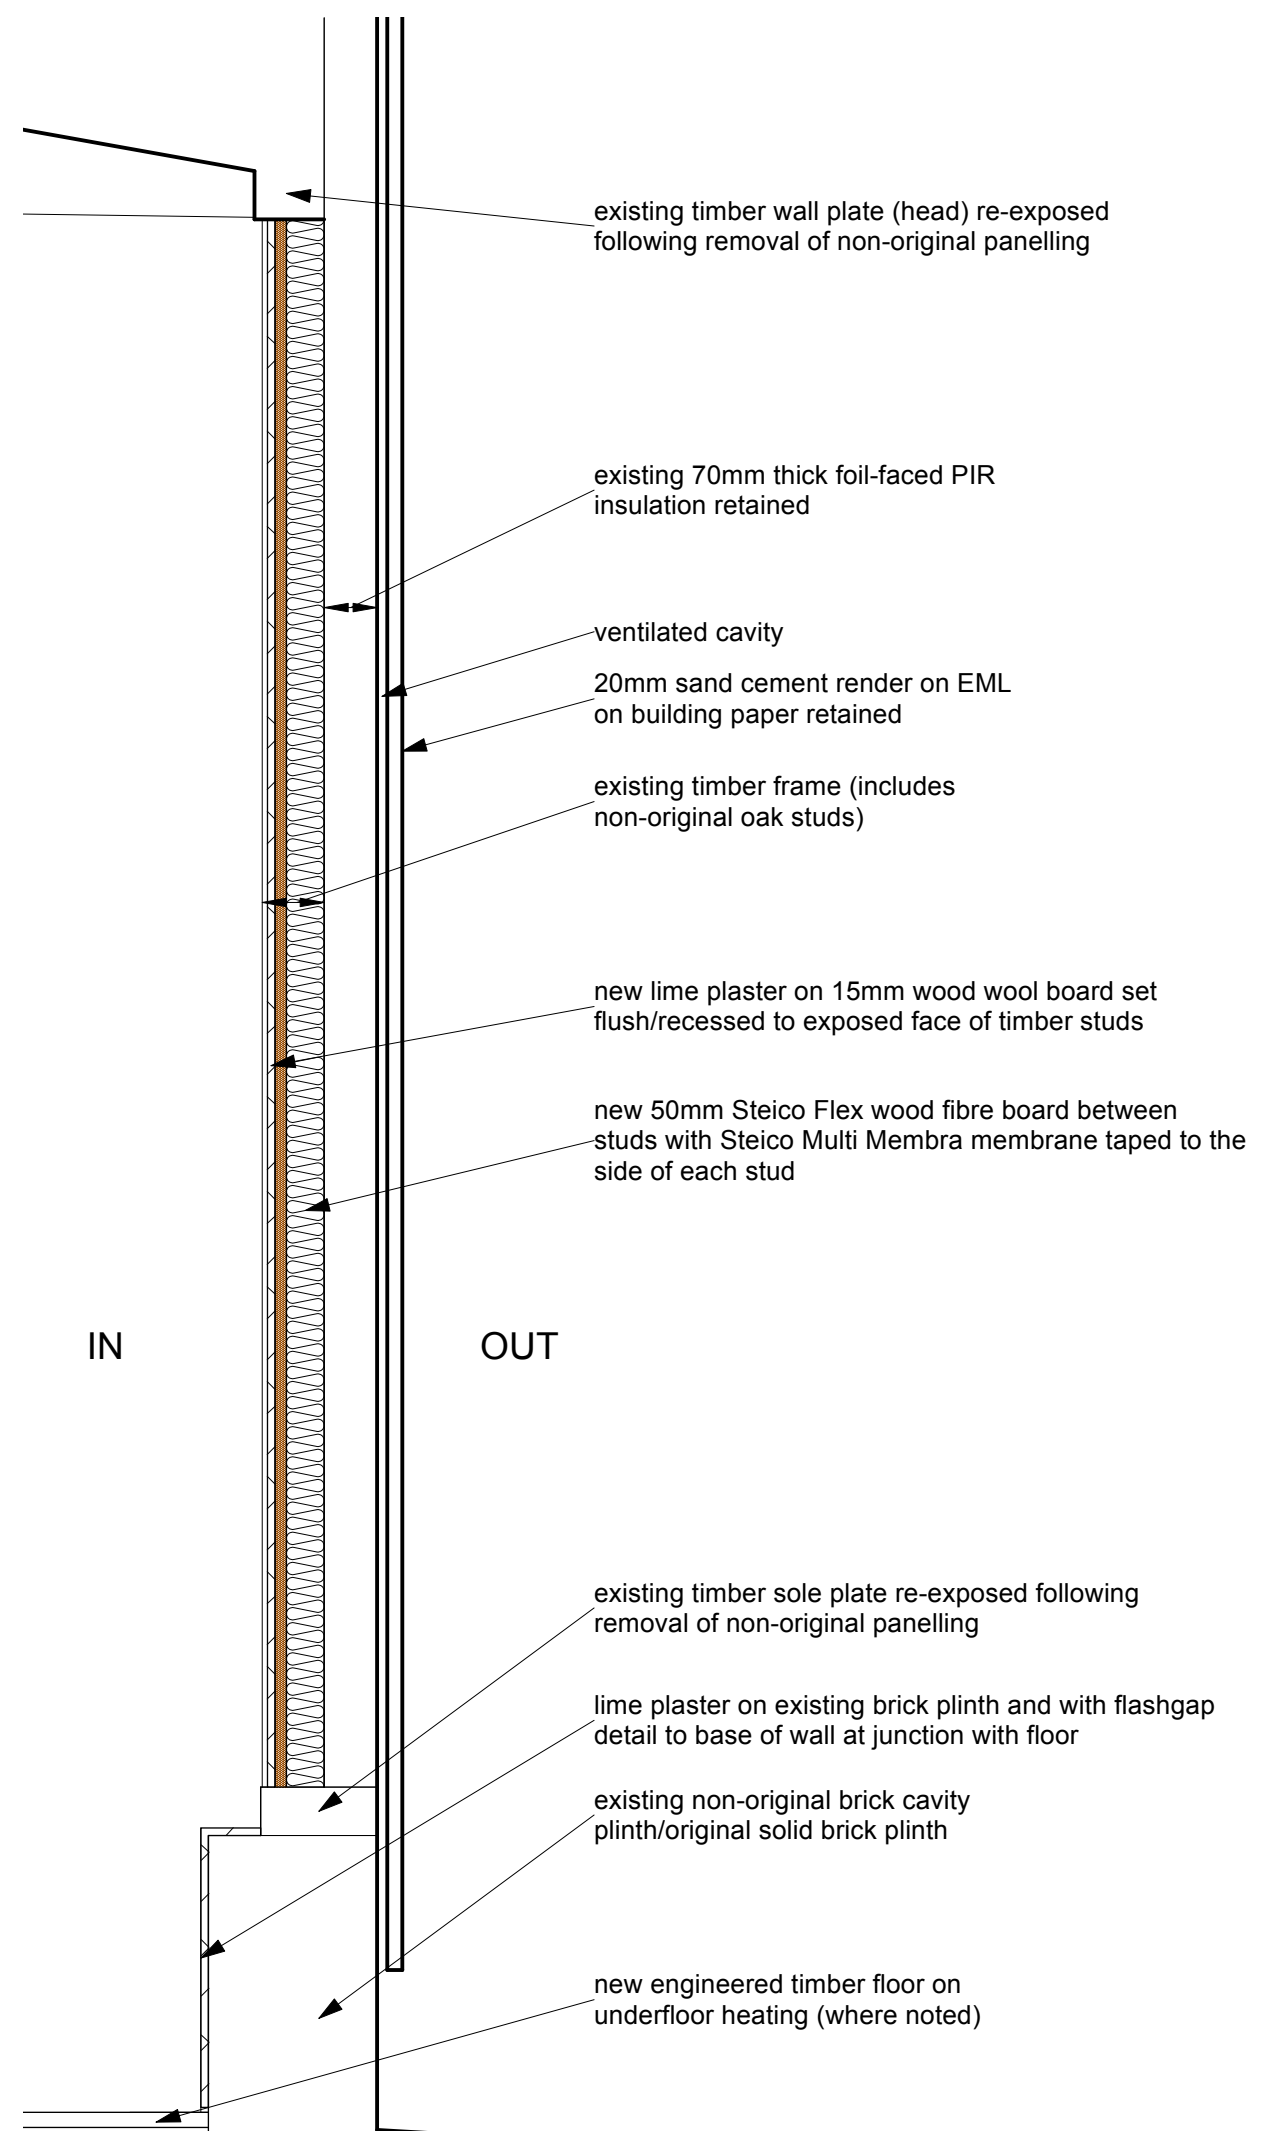

TYPICAL EXTERNAL WALL CONSTRUCTION
SECTION AS PROPOSED
scale 1:10

Tillman Architects ©
E keith.tillman@me.com
84 Speedwell St London SE8 4AT

Title
Wall details as existing and as proposed

Project
Refurbishment and Alterations to
Old Manor Shaftenhoe End
for
Phil and Cess Noblet

580
04 14

scale
1:10
& 1:5
@ A1

oct
24