


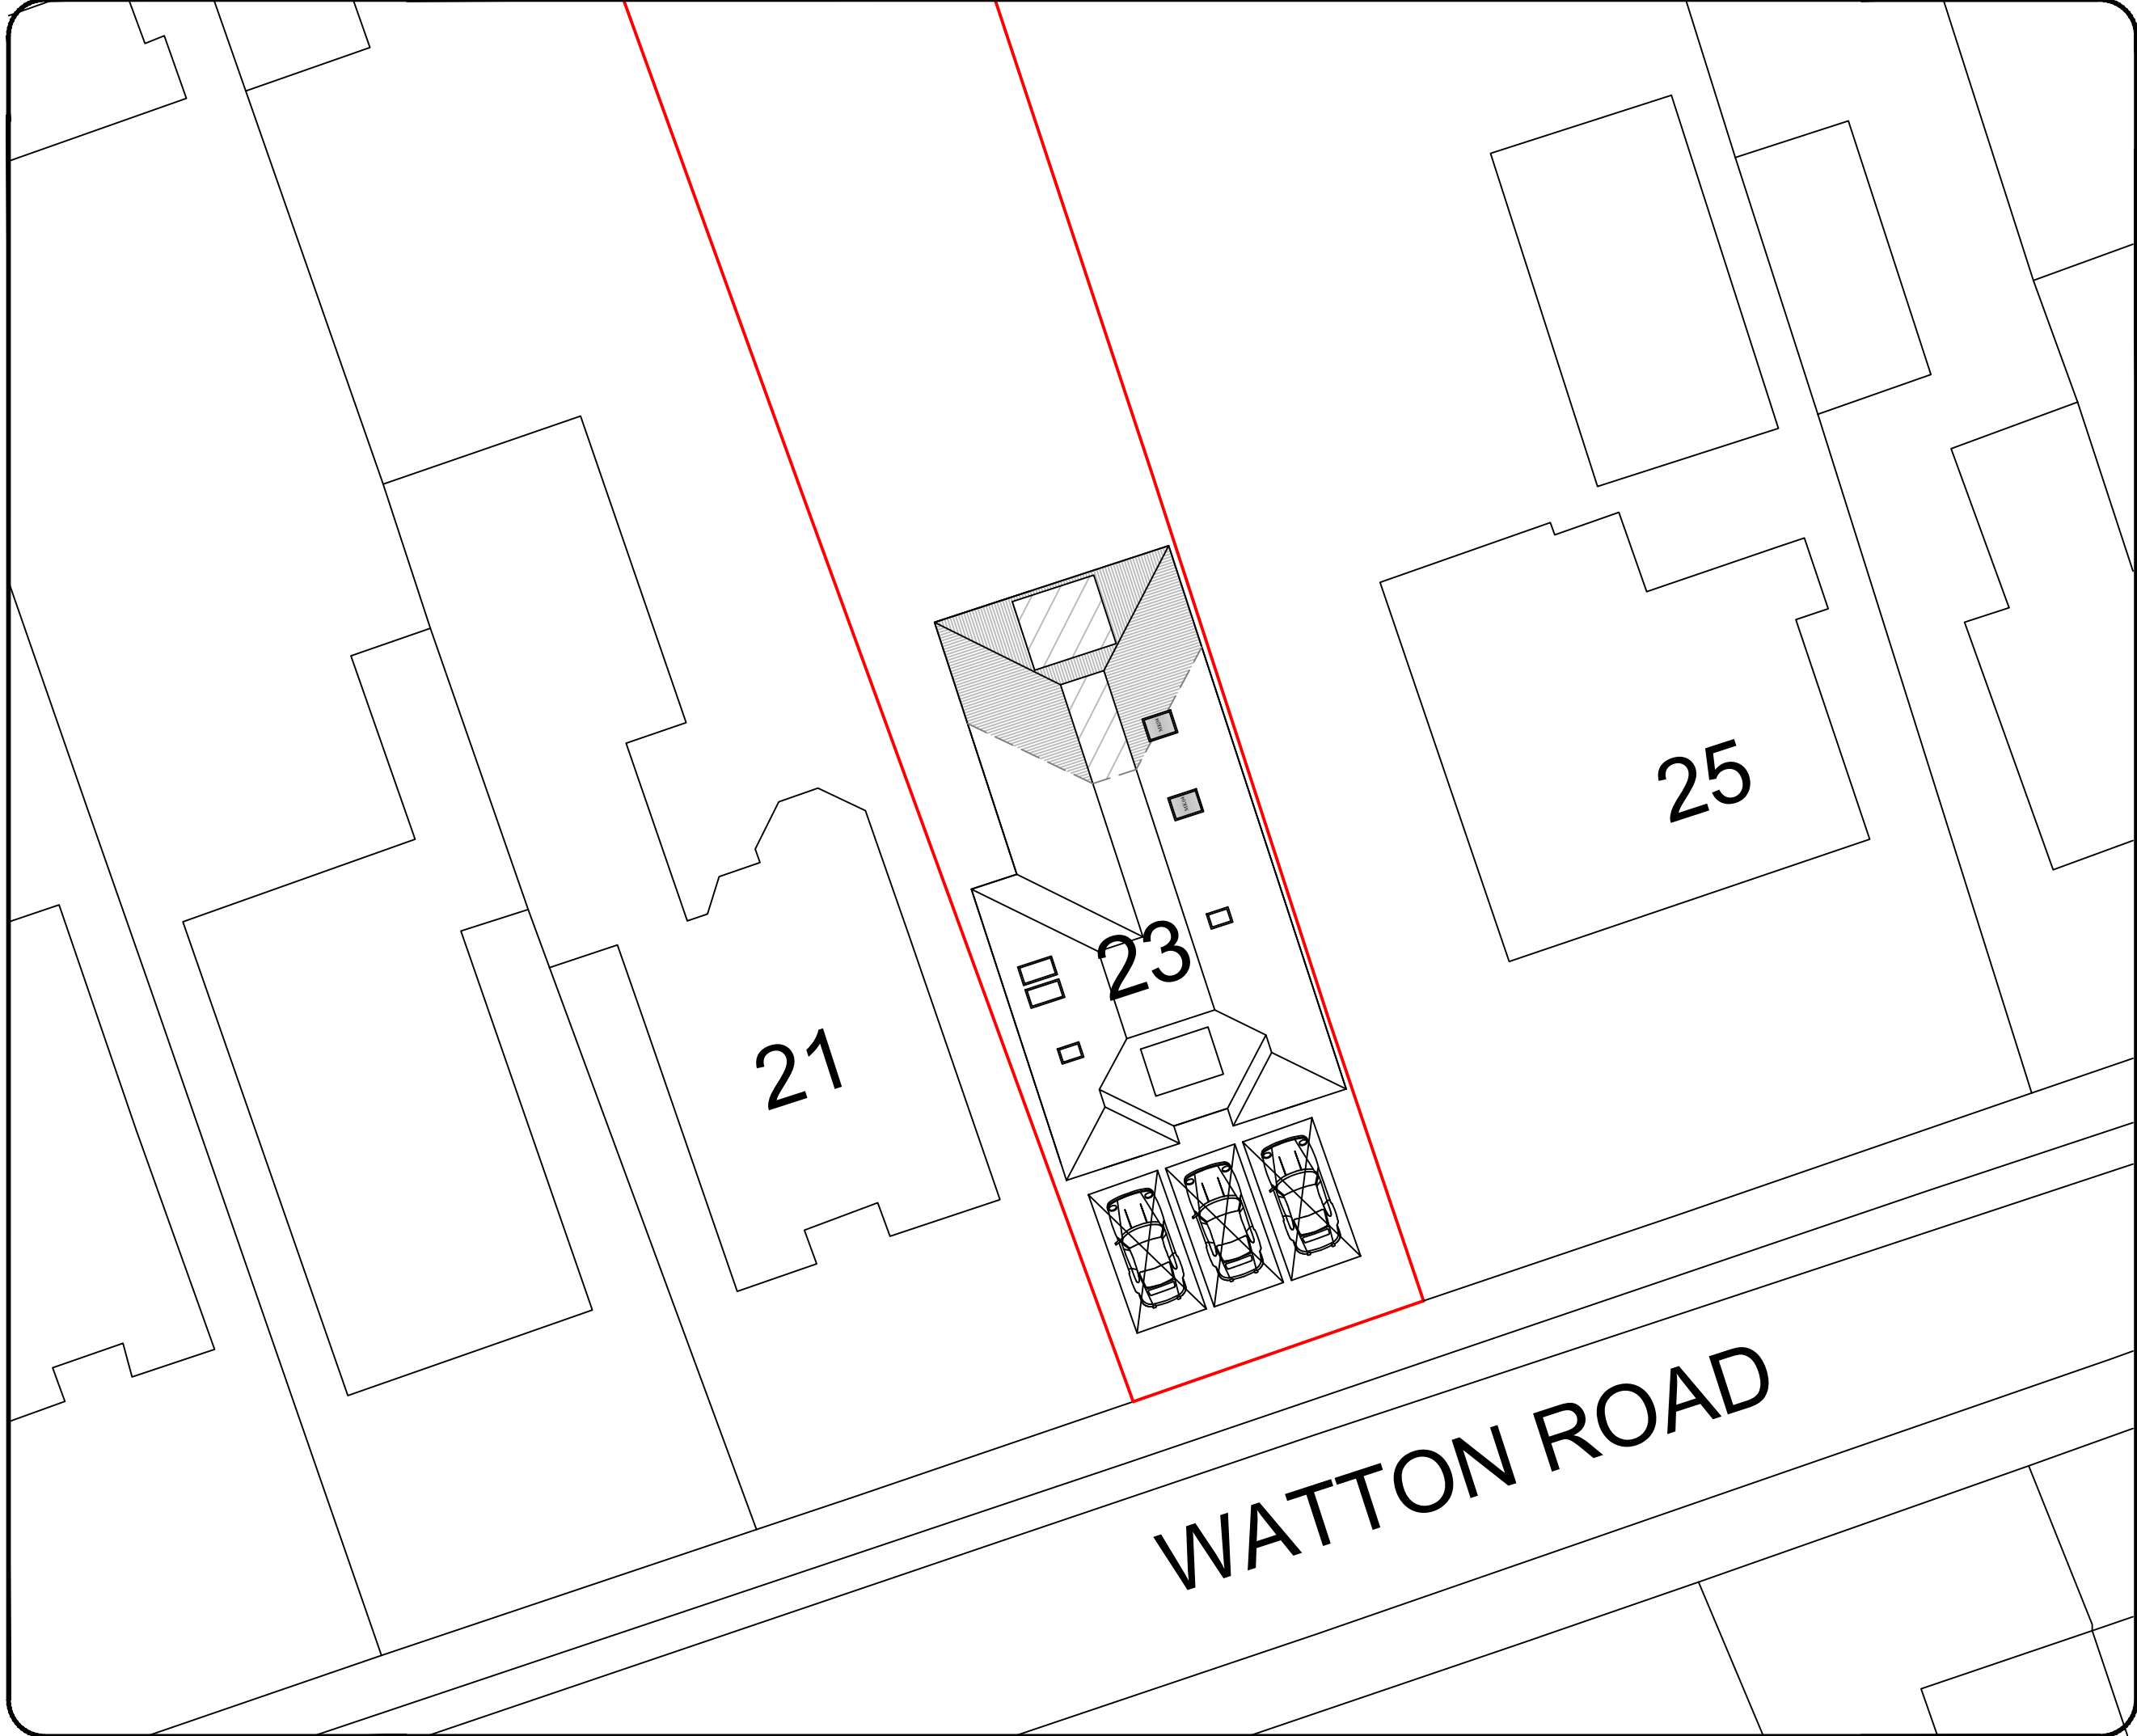

Notes

All drawings to be signed off by building control before the commencement of any works. If works commence on a Building Notice, the Builder/property owner commences works at their own risk and ELA Design (or its Officer's) cannot accept any liability whatsoever for these works carried out.



O/S licence number
100060020

Rev	Date	Details	By
A	07/05/26	Revision A	CE

Project: Loft Conversion

Drawing: Proposed Block Plan

Address: 23 Watton Road,
Knebworth, SG3 6AH

Drawing N°: ELA/8 Rev: A

A3 Scale: 1:200 Drawn By: CE Job No: 3591 Date: 07/05/26



ELA Design
Beechcroft
Riverside Avenue
Broxbourne
Herts
EN10 6RA
www.ela-design.co.uk
Tel:- 07979510821