


NOTES:

THESE DRAWINGS ARE FOR PLANNING INTENT ONLY

KEY:

APPLICATION BOUNDARY

EXISTING TREE

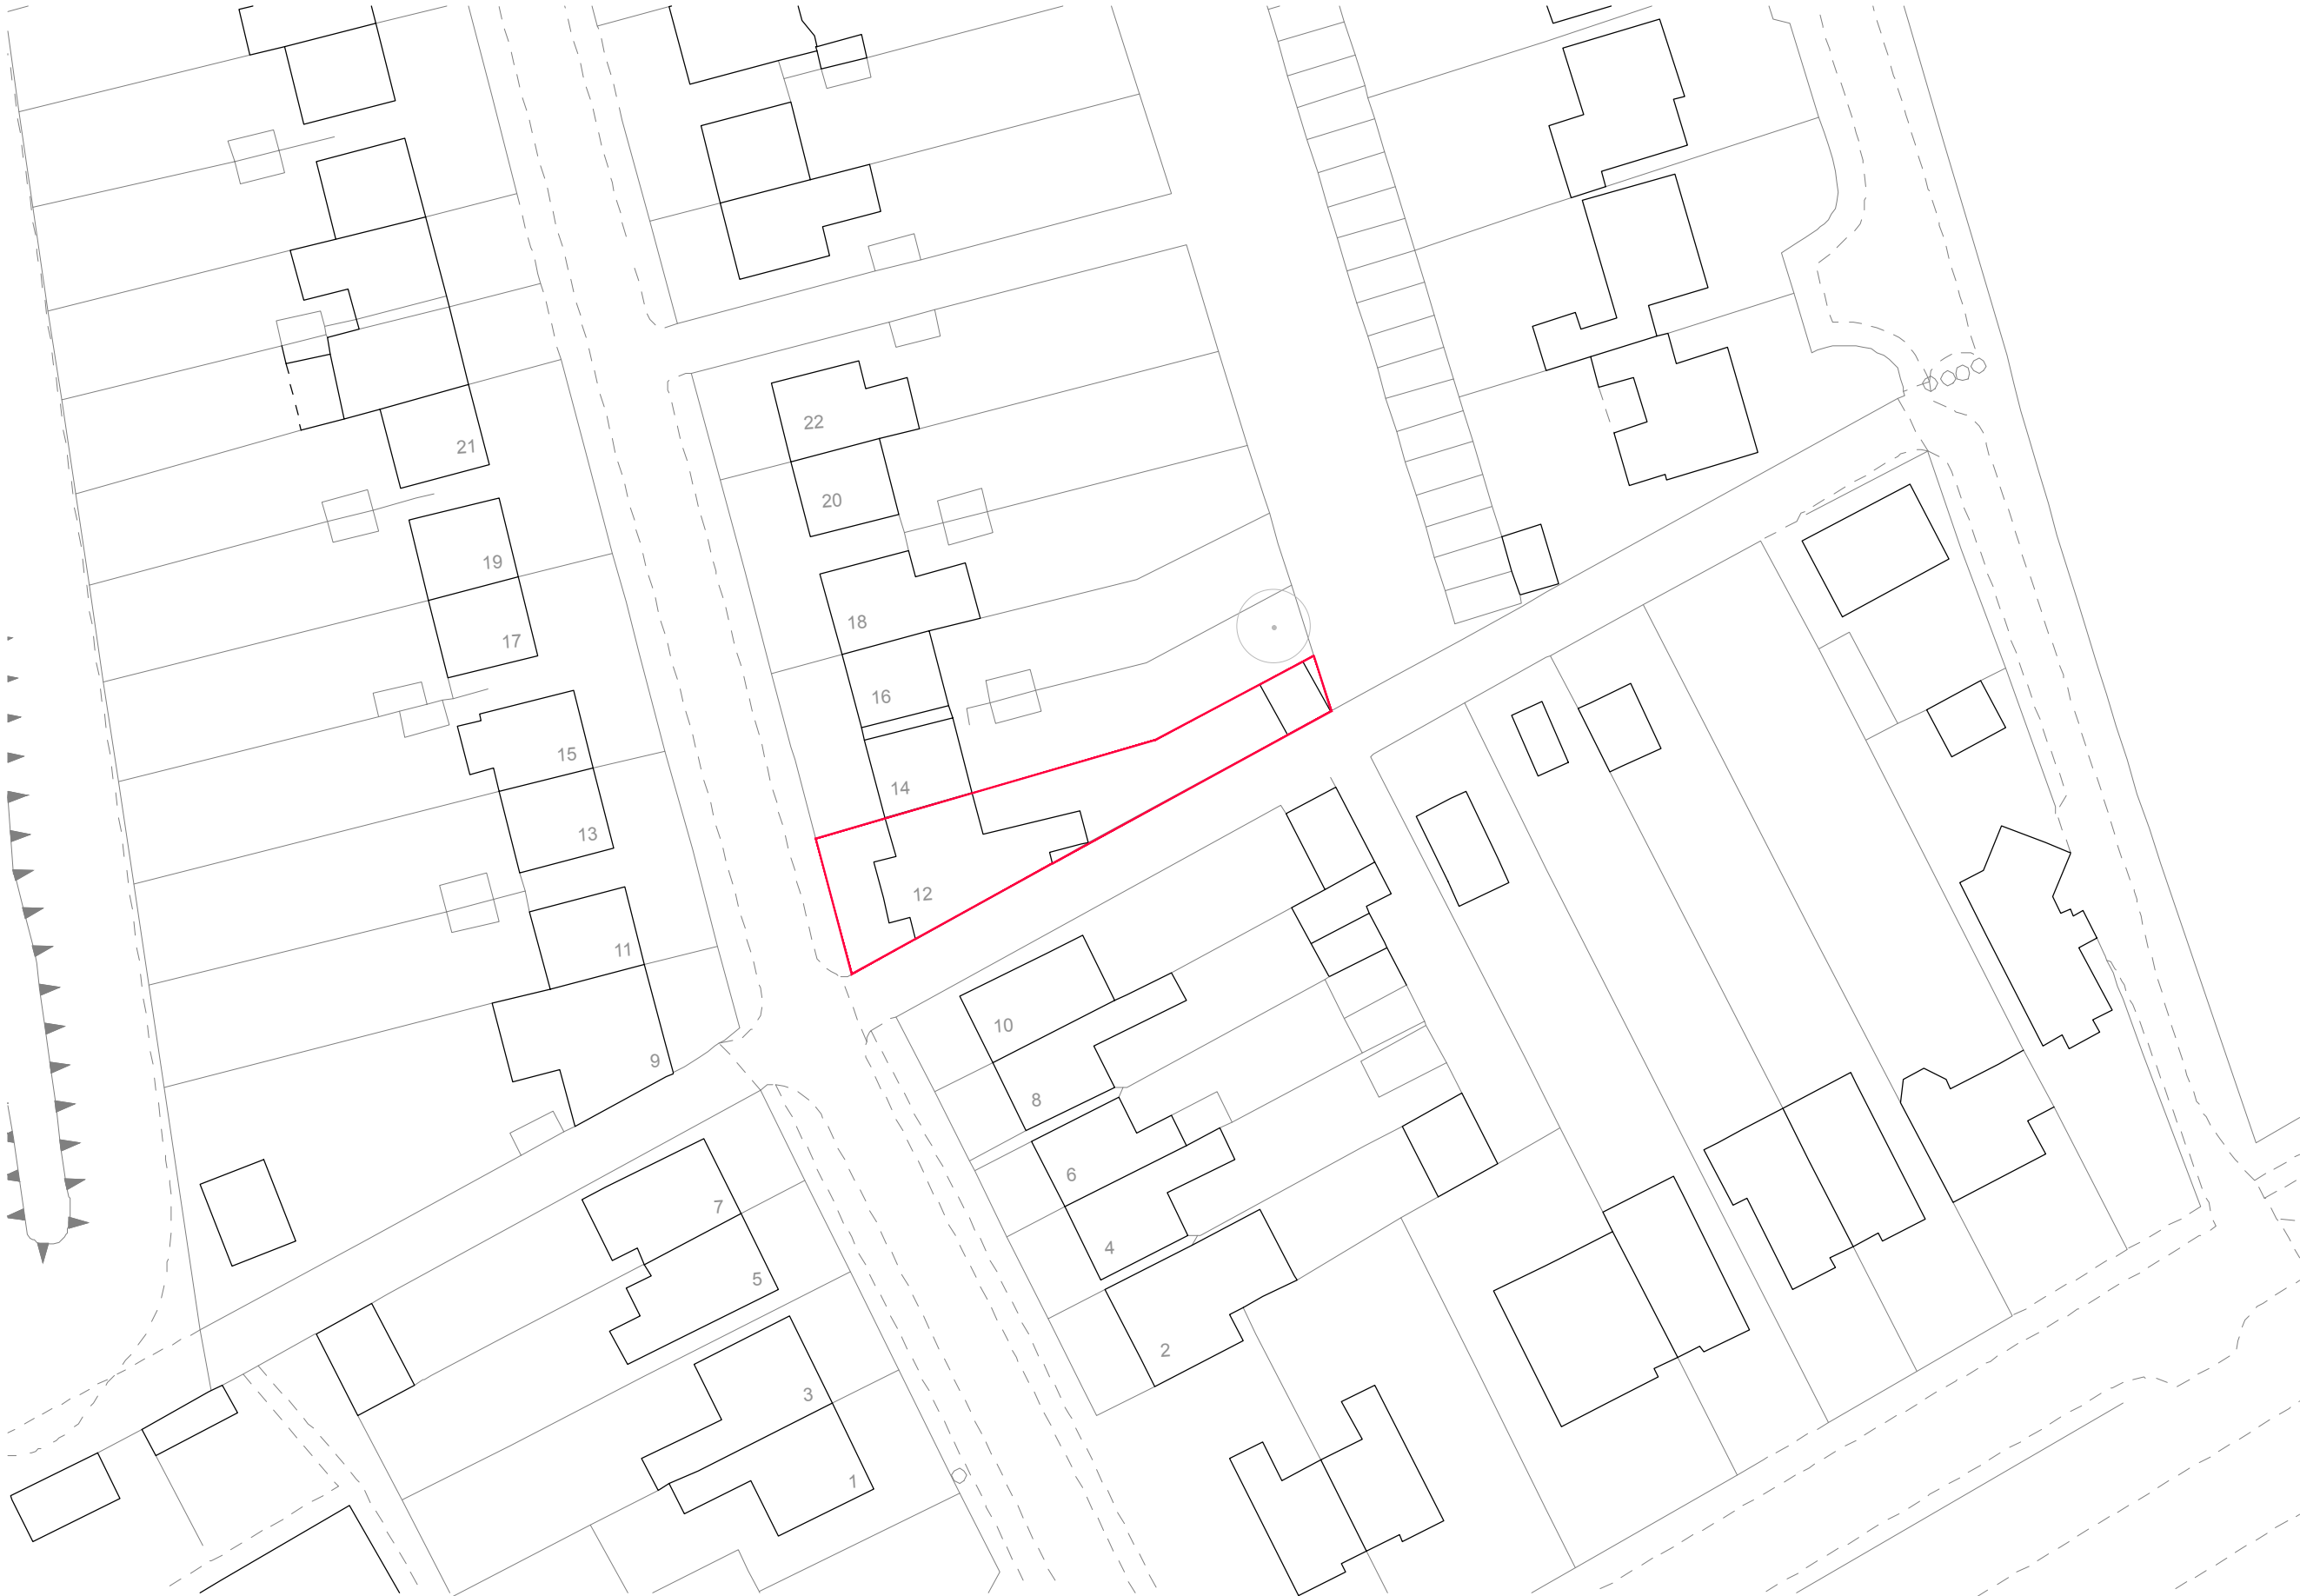

REVISION DATE/DRAWN

DOBSON

PROJECT 12 HOPEWELL ROAD
BALDOCK
DRAWING TITLE EXISTING AREA PLAN

DATE APRIL 18 SCALE 1:500 @ A3
DRAWN JD CHECK RD
STATUS PLANNING
JOB NUMBER 001
DRAWING NUMBER DR-A-002 REV -