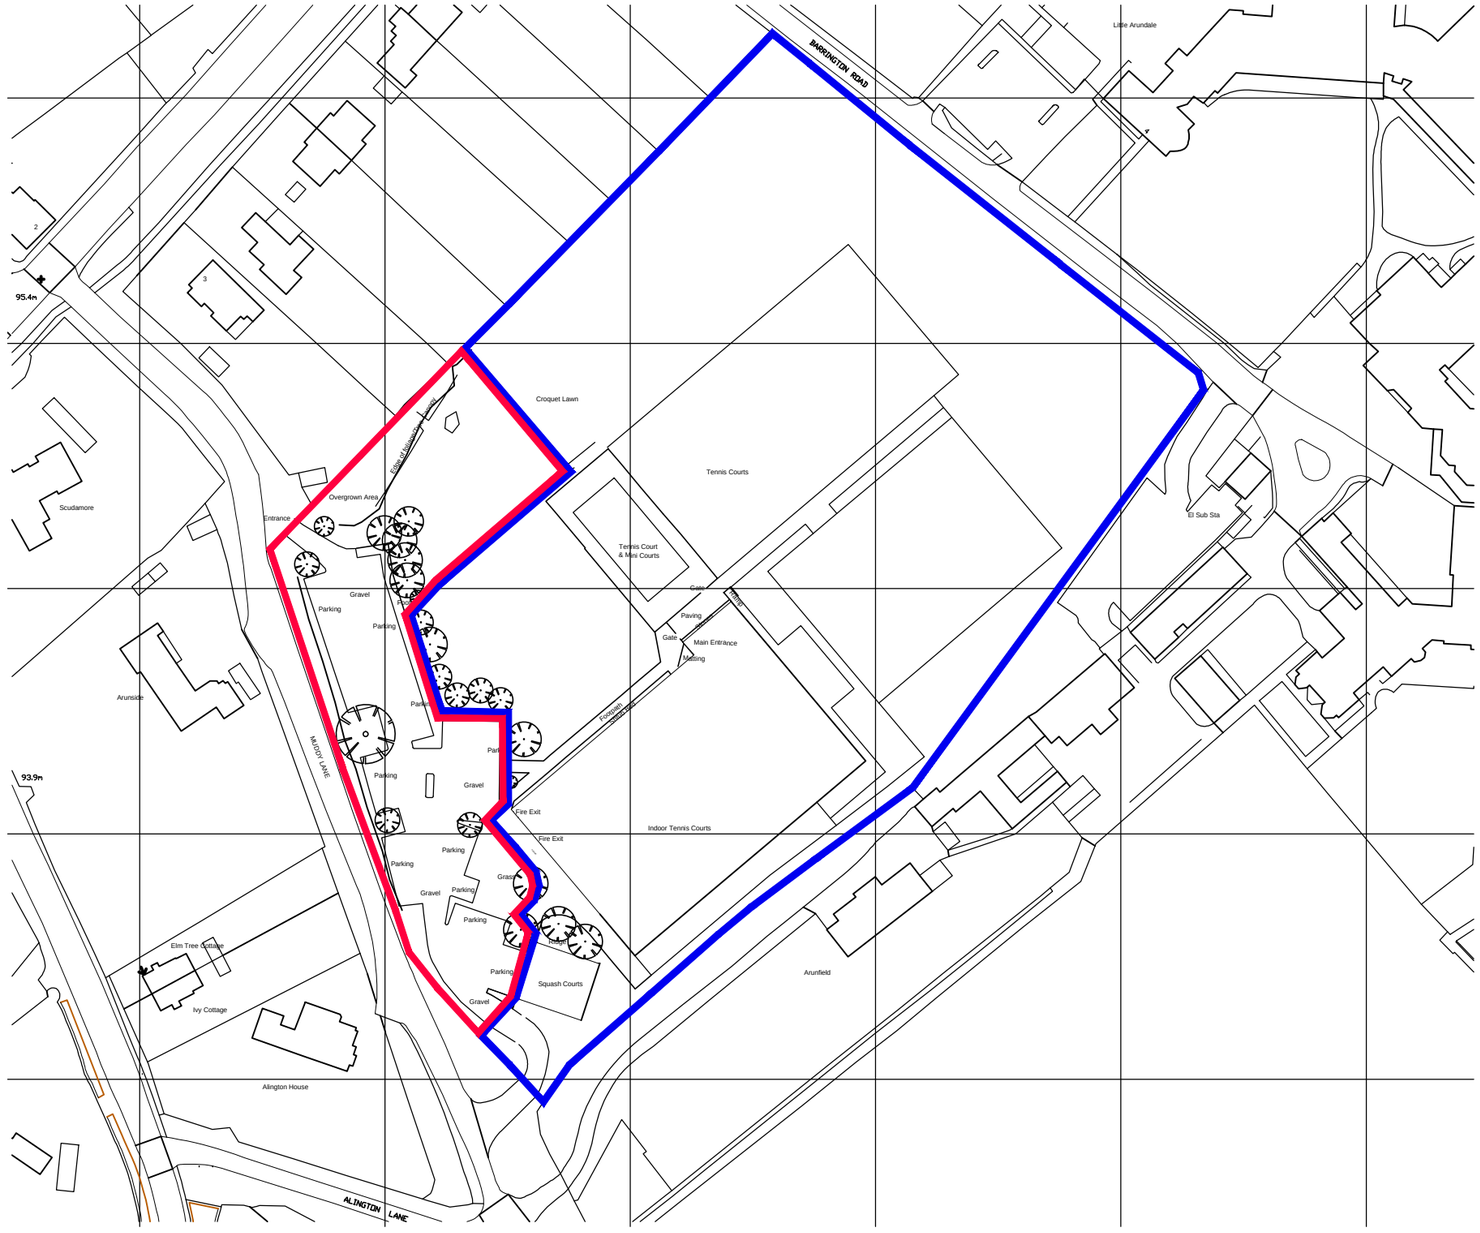

Ordnance Survey (c) Crown Copyright 2014. All rights reserved. Licence number 100022432

Location Plan

0 50m 100m

Scale 1:1250

N

[redacted]

THIS DRAWING IS A PRINT AND MUST NOT BE SCALED. ANY QUERIES REGARDING DIMENSIONS TO BE TAKEN UP WITH PENTANGLE DESIGN GROUP.

ALL DIMENSIONS OF EXISTING BUILDINGS TO BE VERIFIED ON SITE.

THIS DRAWING IS THE COPYRIGHT OF PENTANGLE DESIGN GROUP AND SHALL NOT BE IN ANY WAY USED OR REPRODUCED WITHOUT THEIR PRIOR WRITTEN CONSENT.

[redacted]NOTES

PLANNING

PENTANGLE
DESIGN GROUP
SUITE 1, 21 BANCROFT HITCHIN HERTS SG5 1JW
FAX(01462) 420918 TEL(01462) 431133

JOB TITLE
Letchworth Tennis Court

Extension and modification of Parking

DRAWING TITLE
Location Plan

SCALE	DRAWING NUMBER	REVISION
As Noted	01	A
DATE Jan '18		
SHEET A2		
JOB NUMBER 3391		

ARCHITECTS & INTERIOR DESIGNERS [redacted]