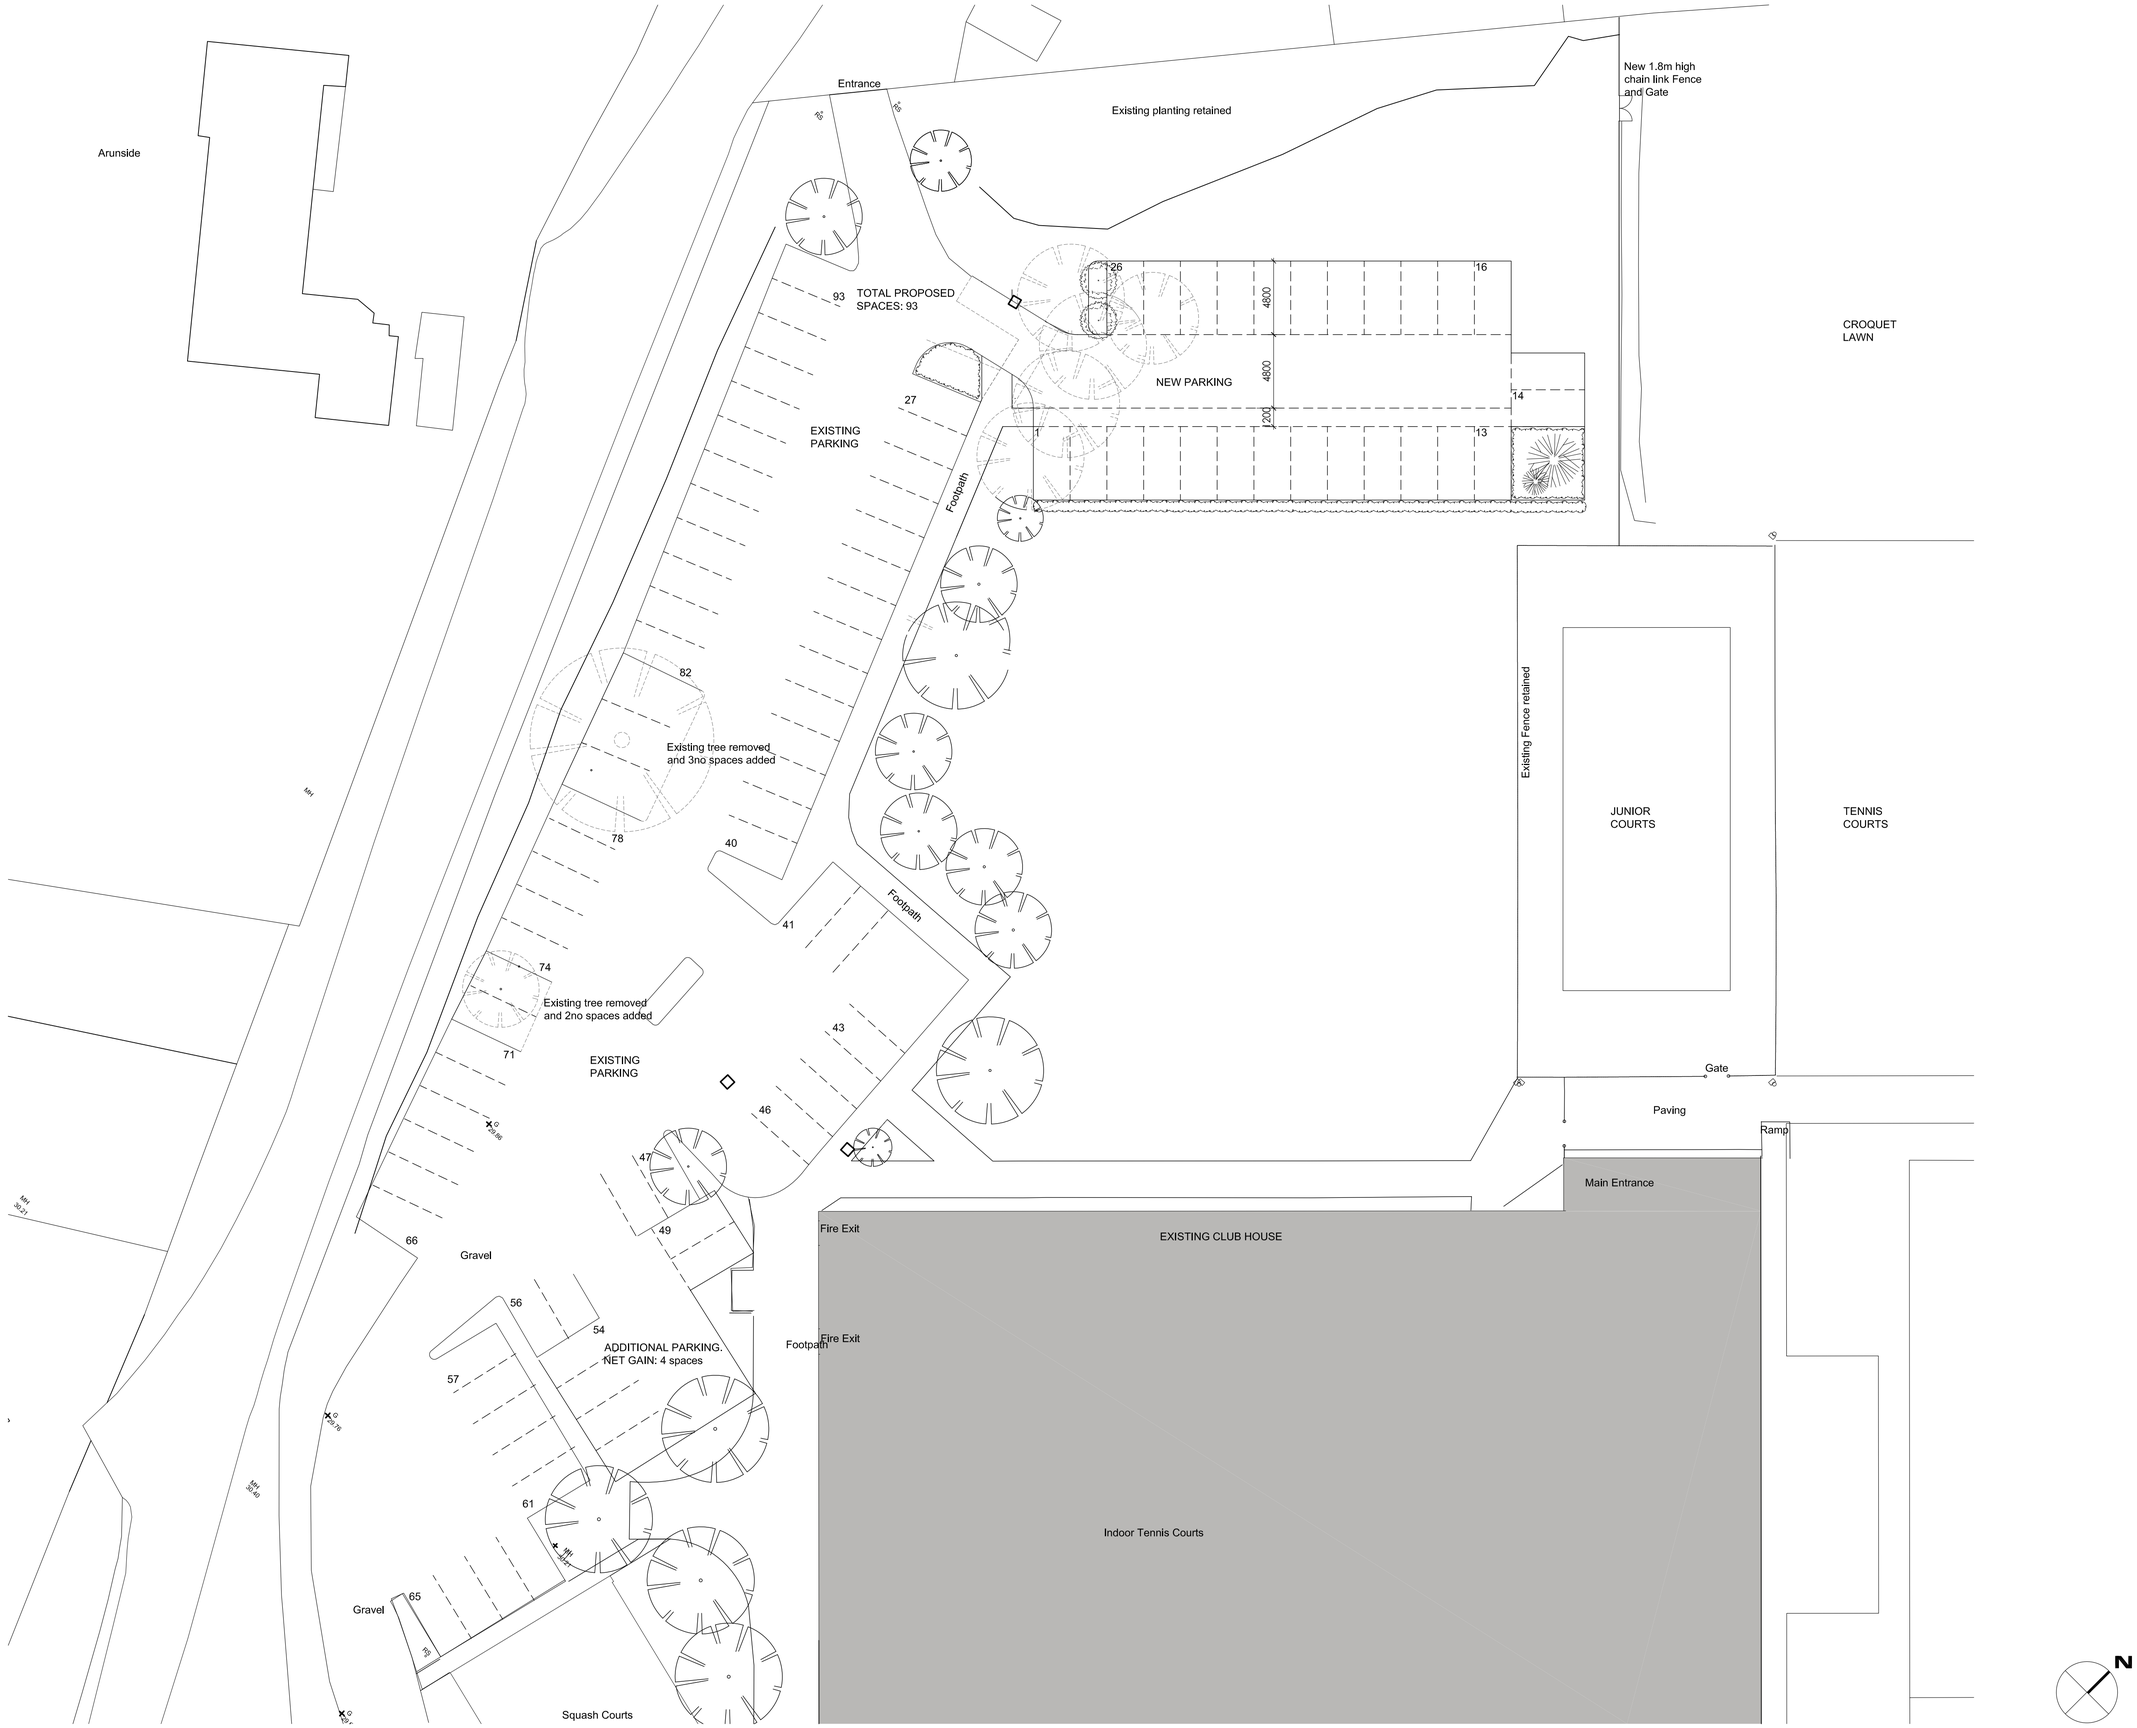


SITE PLAN AS PROPOSED

1:200 scale

THIS DRAWING IS A PRINT AND MUST NOT BE SCALED. ANY QUERIES REGARDING DIMENSIONS TO BE TAKEN UP WITH PENTANGLE DESIGN GROUP.

ALL DIMENSIONS OF EXISTING BUILDINGS TO BE VERIFIED ON SITE.

THIS DRAWING IS THE COPYRIGHT OF PENTANGLE DESIGN GROUP AND SHALL NOT BE IN ANY WAY USED OR REPRODUCED WITHOUT THEIR PRIOR WRITTEN CONSENT.

NOTES

PLANNING

PENTANGLE
DESIGN GROUP
SUITE 1, 21 BANCROFT HITCHIN HERTS SG5 1JW
FAX(01462) 420918 TEL(01462) 431133

JOB TITLE

Letchworth Tennis Court

Extension and modification of Parking

DRAWING TITLE

Site Layout as Proposed

SCALE	DRAWING NUMBER	REVISION
As Noted	03	H
DATE Jan '18		
SHEET A1		
JOB NUMBER 3391		

ARCHITECTS & INTERIOR DESIGNERS