

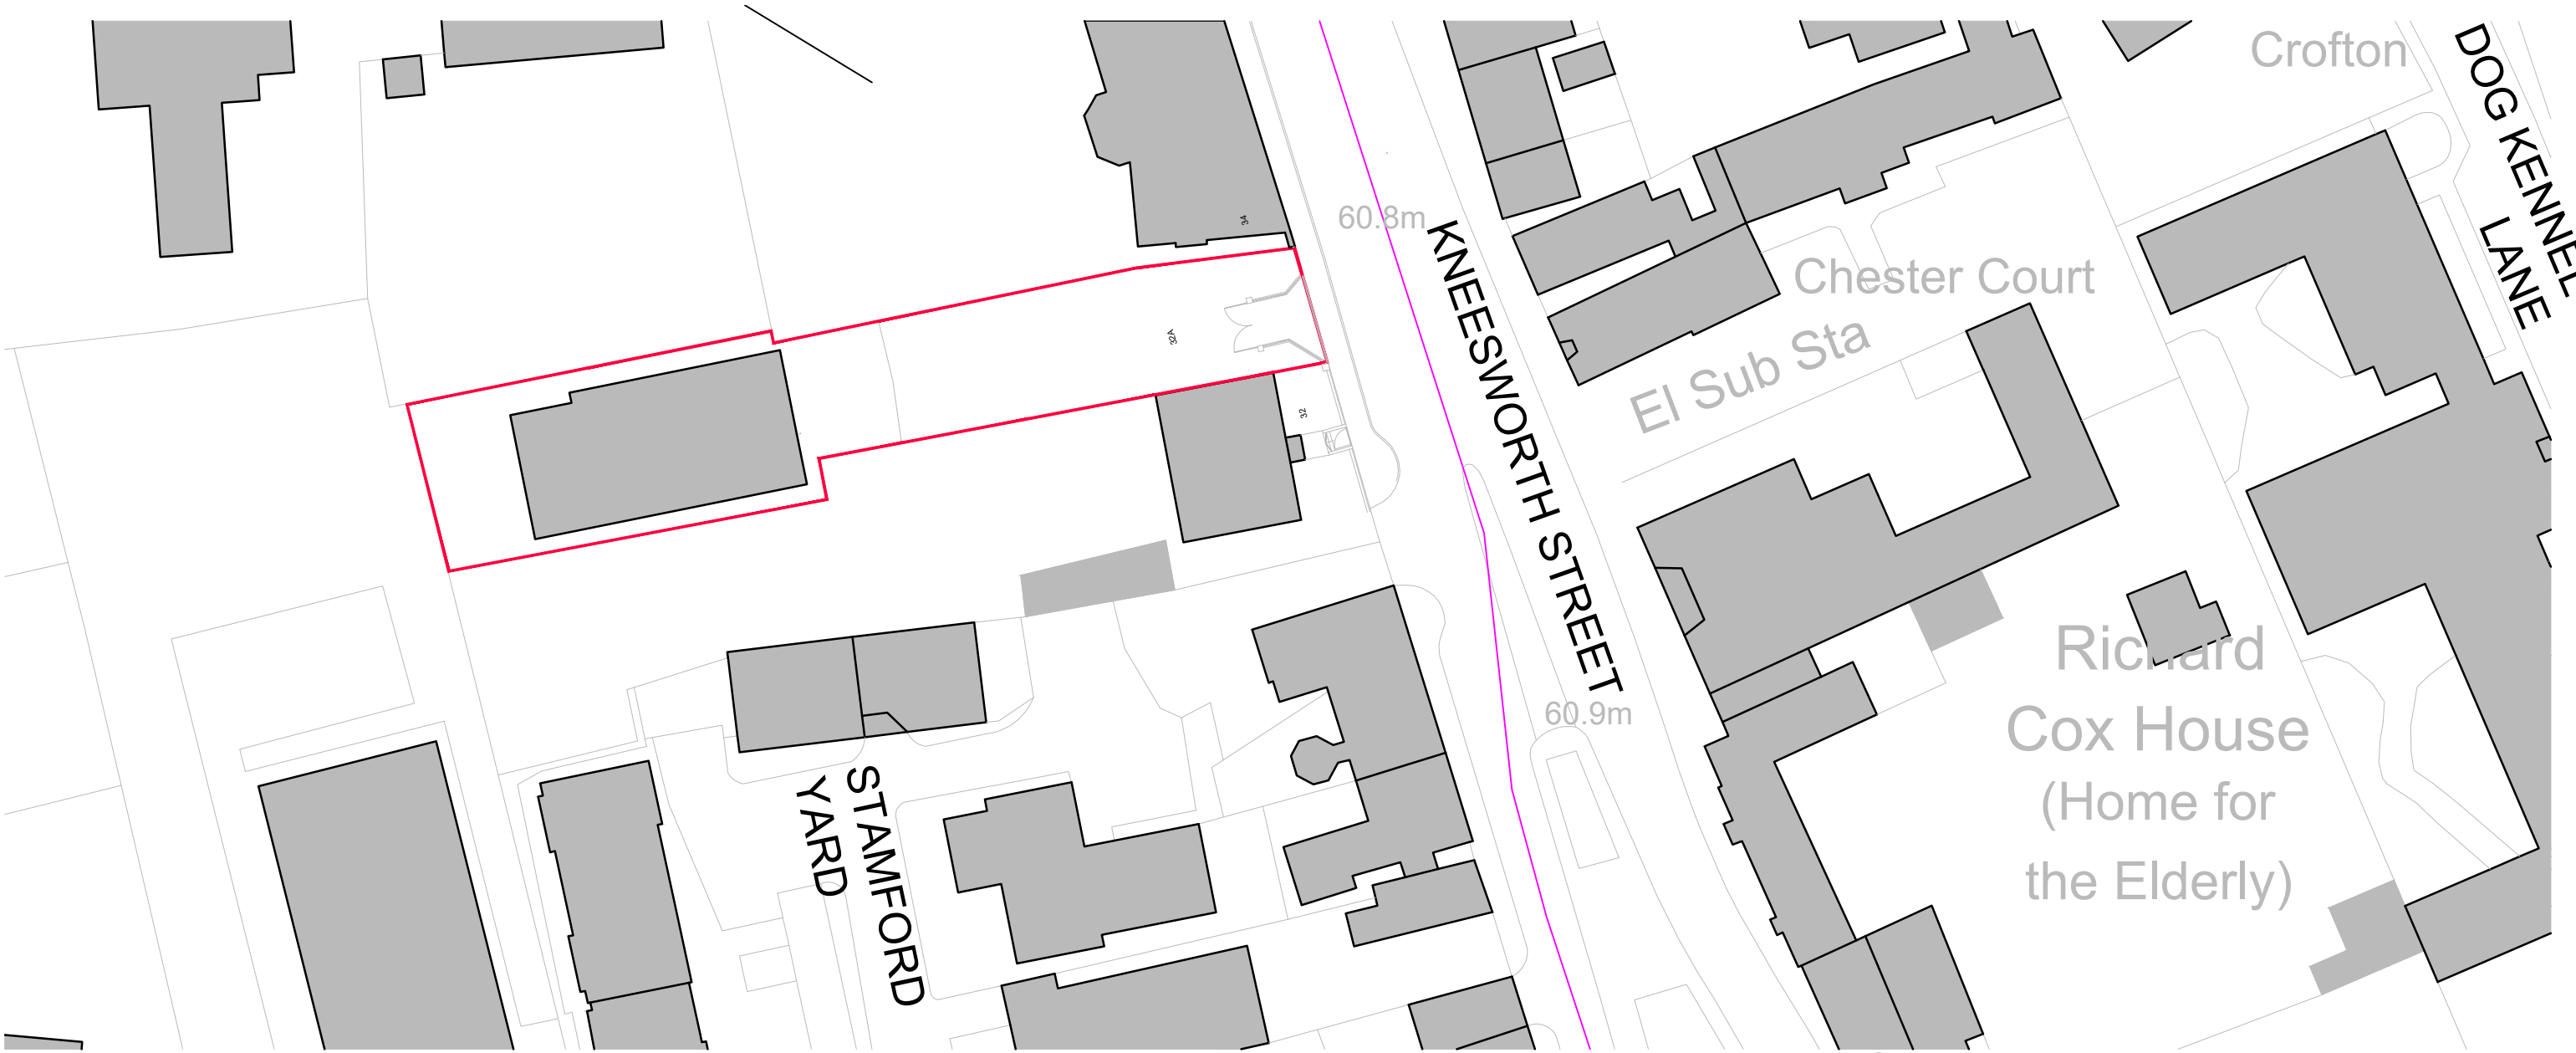
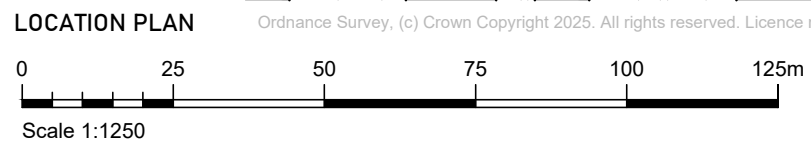


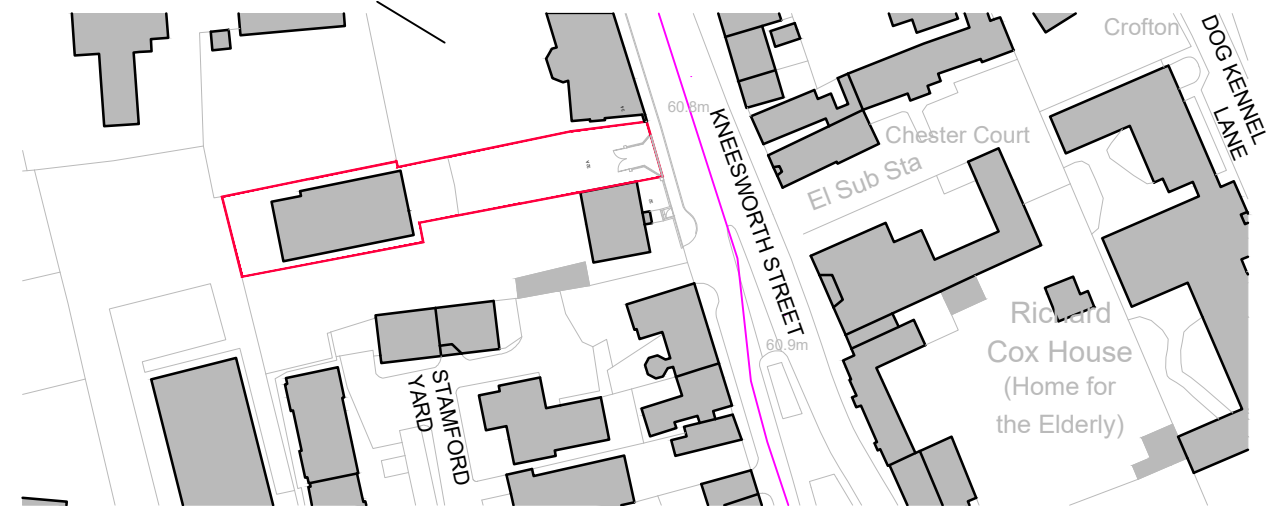

Ordnance Survey, (c) Crown Copyright 2025. All rights reserved. Licence number 100022432

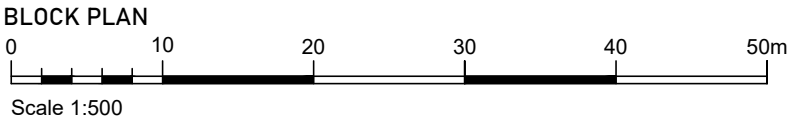

IT IS ESSENTIAL THAT THIS DRAWING IS READ IN CONJUNCTION WITH ALL SPECIFICATIONS/SCHEDULES OF WORKS AND THAT ALL WORKS ARE INCLUDED FOR. ALL DIMENSIONS AND LEVELS MUST BE VERIFIED ON SITE AND DISCREPANCIES REPORTED PRIOR TO COMMENCING WORKS OR PREPARING SITE DRAWINGS.

SHARP
ARCHITECTURAL
SERVICES

Kindred Nursery Royston, 32a Kneesworth St, Royston. SG8 5AB

SCALES AS NOTED@A3

DRAWING #189/01

EXISTING SITE LOCATION AND BLOCK
PLANS