


DO NOT SCALE OFF DRAWINGS
Dimensions to be checked on site.

! Denotes a significant hazard or difficult management procedure. Please refer to drawing notes for potential hazards. Main contractor to plan for mitigation measures in response to hazards.

- Worcester Lloyd** are appointed as 'Designer' only, unless a written appointment has been completed for the formal appointment as 'Principal Designer'

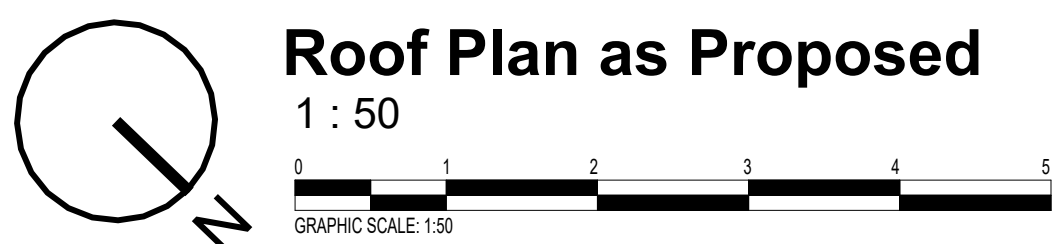


WORCESTER LLOYD
ARCHITECTS & ENGINEERS

Derby Office: 01332 498 770
Hitchin Office: 01462 226 308

www.worcesterlloyd.co.uk

RIBA 

Chartered Practice

46 Heathfield Road, Hitchin

Scale: 1 : 50	Size: A1	Date:	Status: Proposed
	Drawn By: RD	Checked By: MW	

Drawing No:	Revision:
126 2025 005	A