

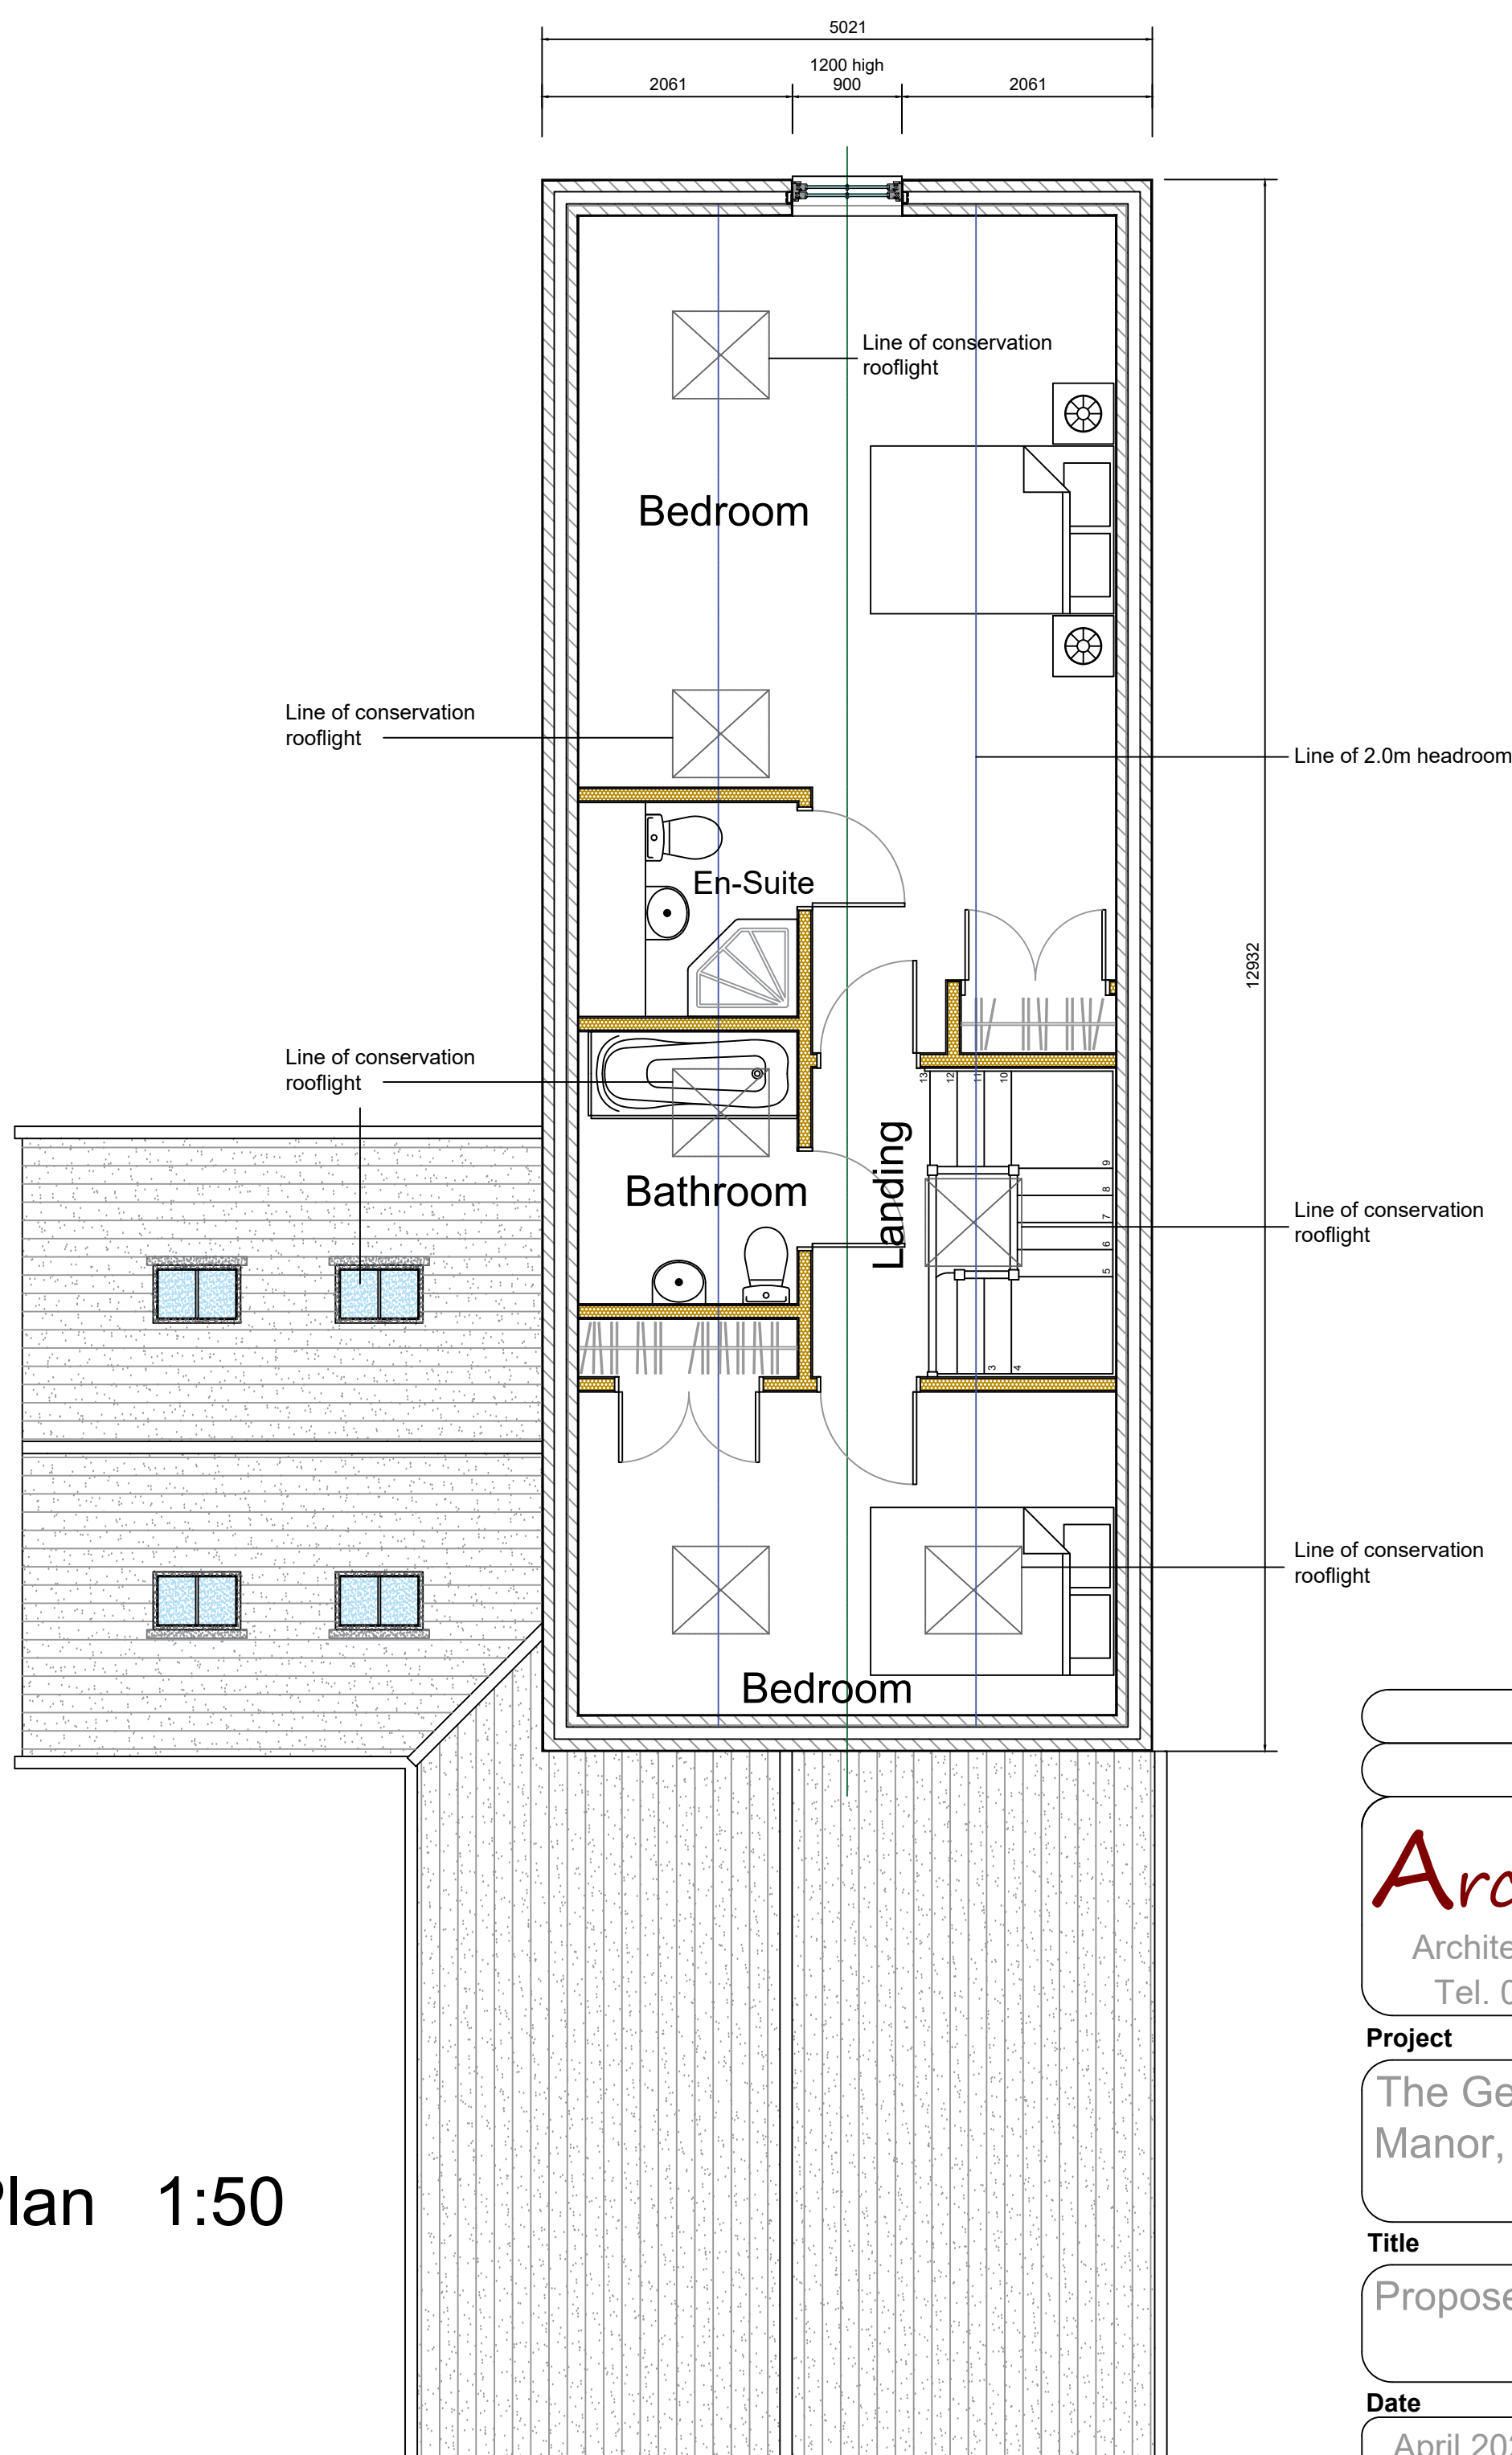


Proposed Street Scene Elevation 1:100

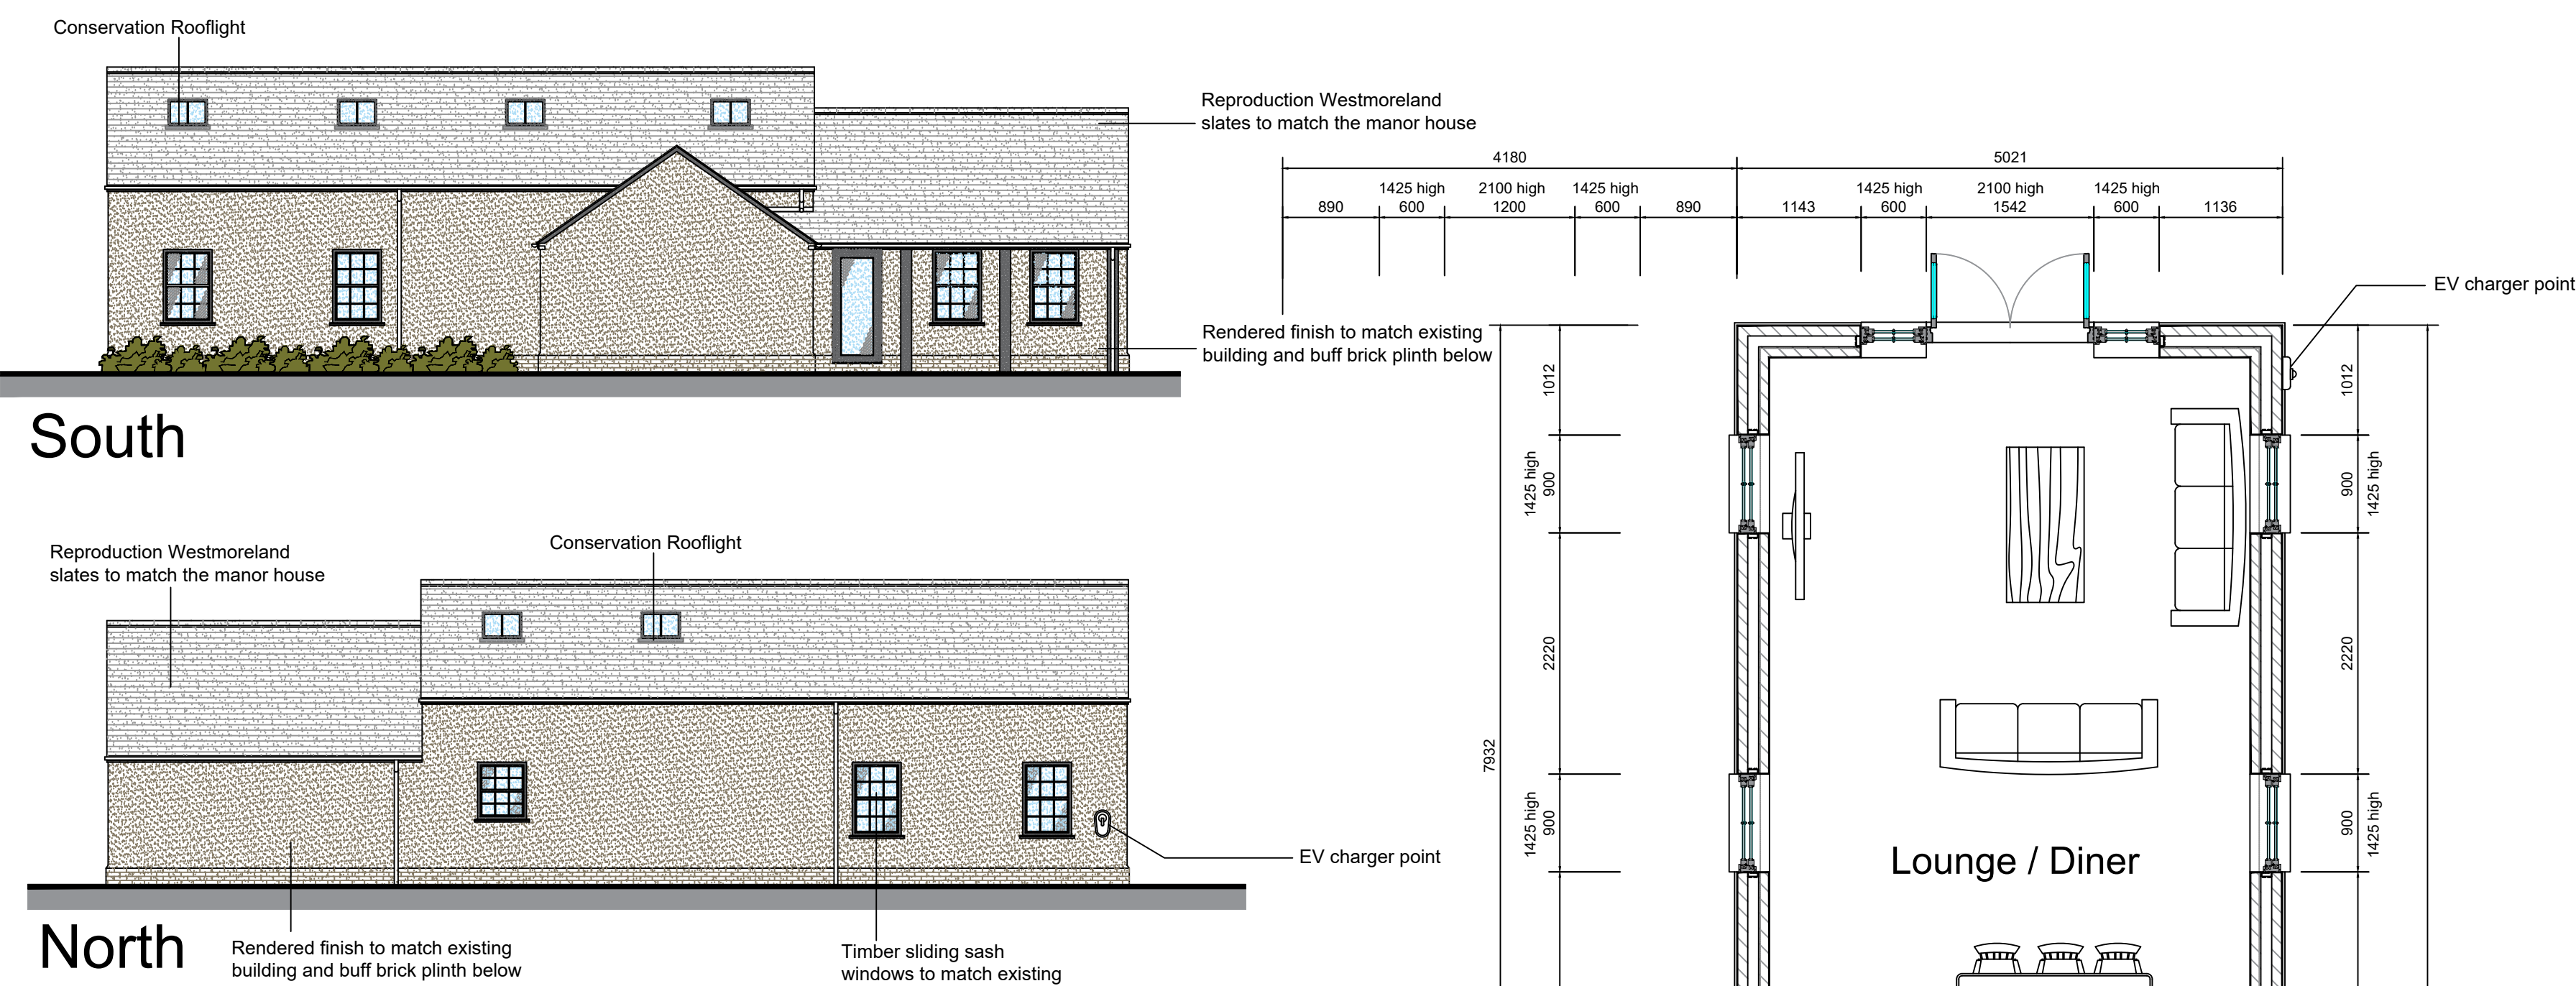

Ground Floor Plan 1:50

First Floor Plan 1:50

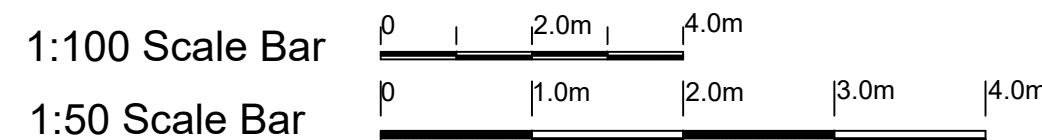

Architech Limited

Architectural and Building Consultants
Tel. 01462 634293 / 07768 123899

Project

The Generator Building, Hexton Manor, Hexton, Hertfordshire

Title

Proposed Three Bedroom Dwelling

Date _____

April 2023

Scale

1:50 1:100

Status

Planning

2023 / 25 / 01

A1

© THIS DRAWING IS COPYRIGHTED