



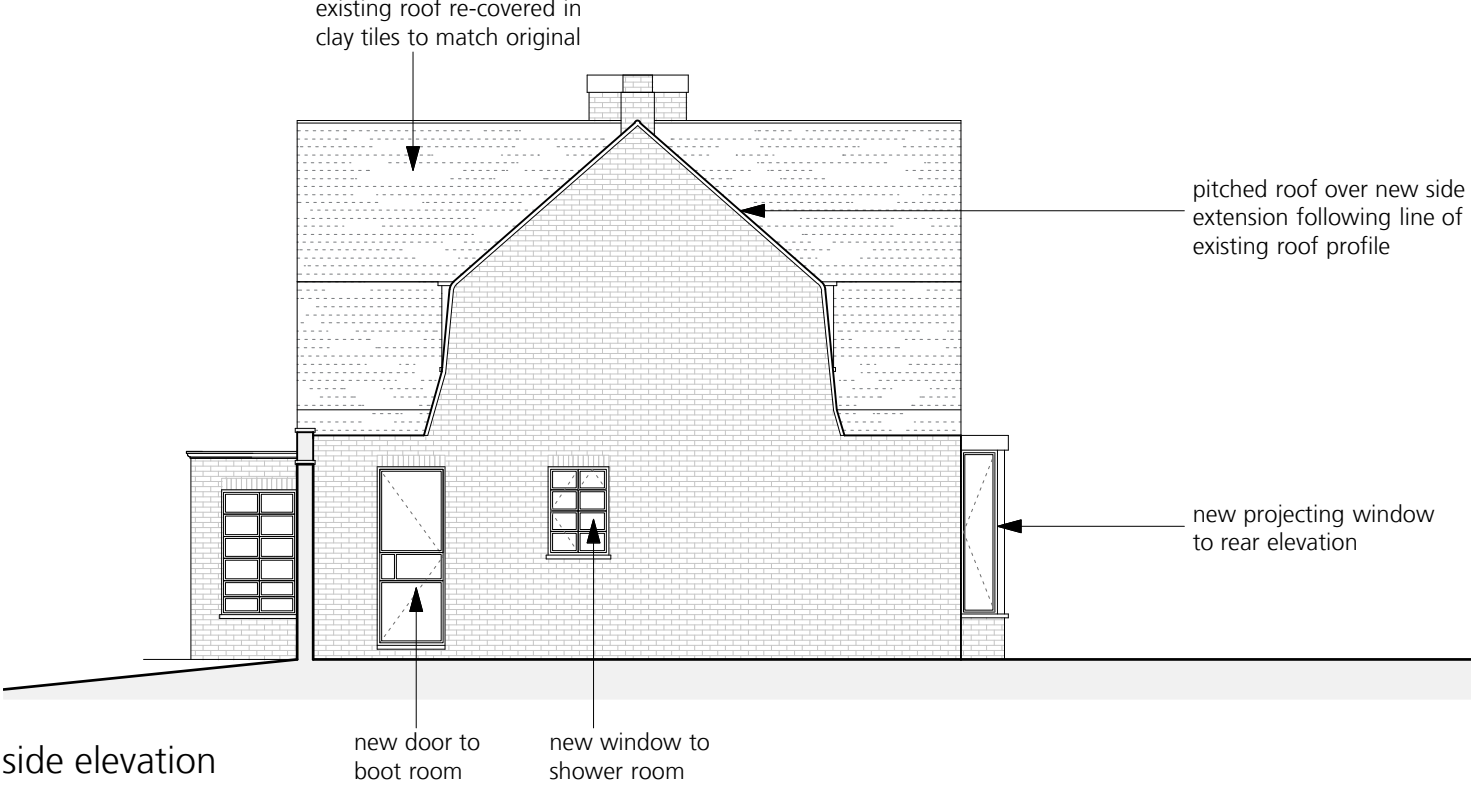

P2	Scale bar added	26.11.24
P1	Planning Submission	12.11.24
REVISION		DATE

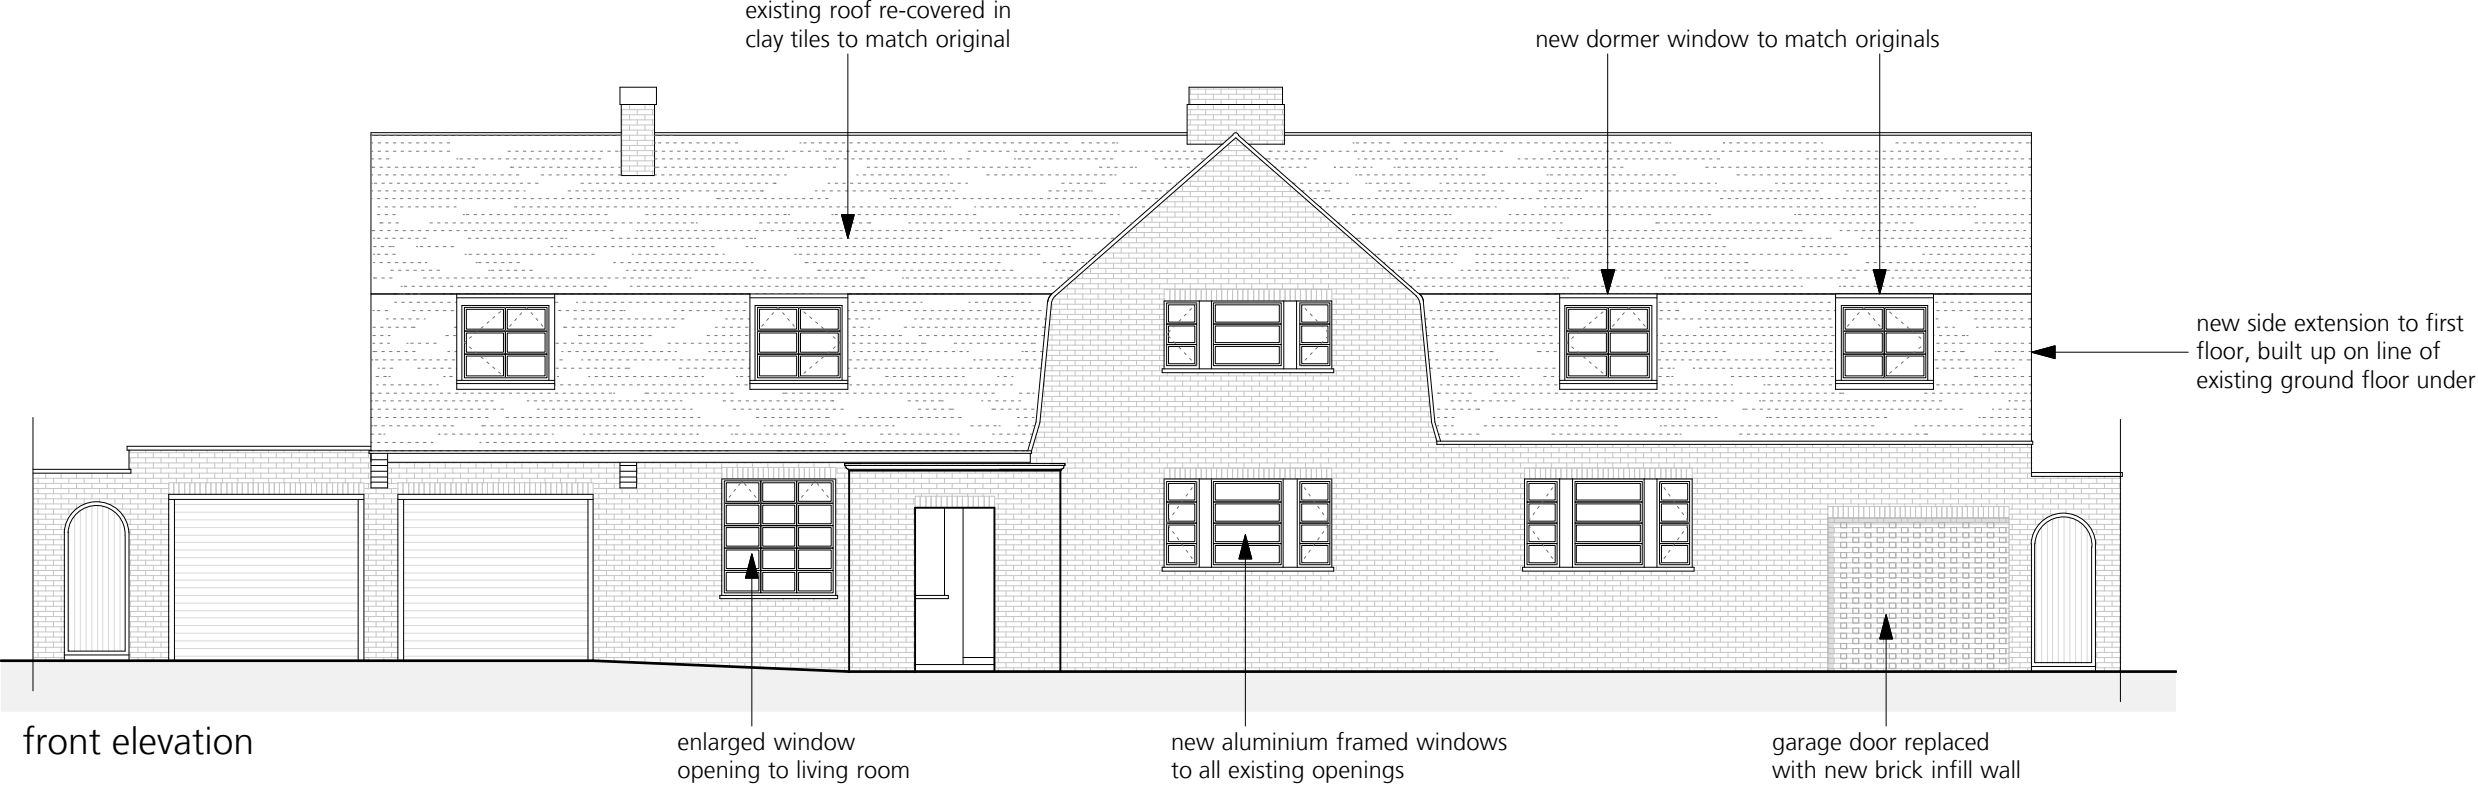

PROJECT	Mansard, Newlands Close West, Hitchin, Hertfordshire SG4 9BA	CLIENT	Phil & Claire Parry	SCALE	1:100@A3	DWG No.	41_PL_03
DRAWING	AS PROPOSED_Elevations	DATE	November 2024	REVISION	P2		

studiothomas
21 Hawley Square, Margate, Kent CT9 1PQ
www.studiothomas.uk 07799 263 959