


12 Dents Close

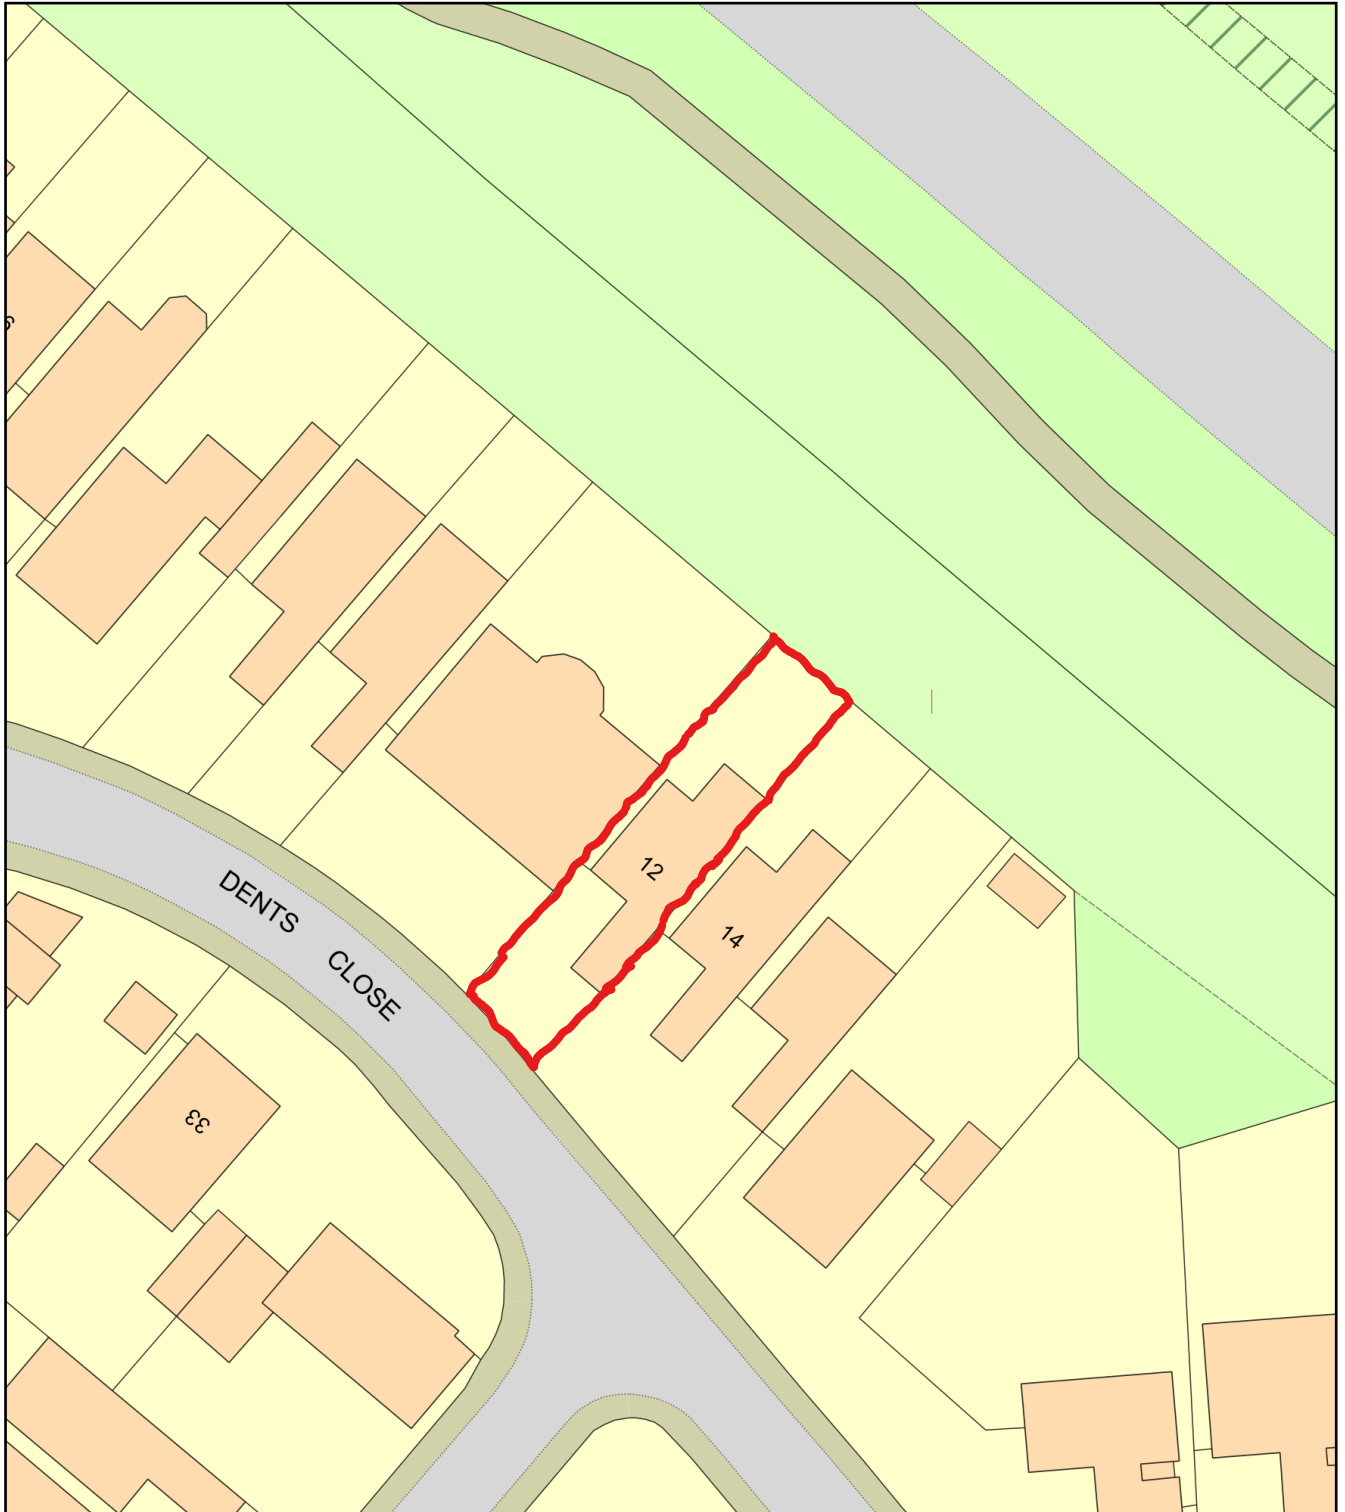

0 20
Metres



Plan Produced for: Owen Foster

Date Produced: 24 Feb 2026

Plan Reference Number: TQRQM26055195800521

Scale: 1:500 @ A4