
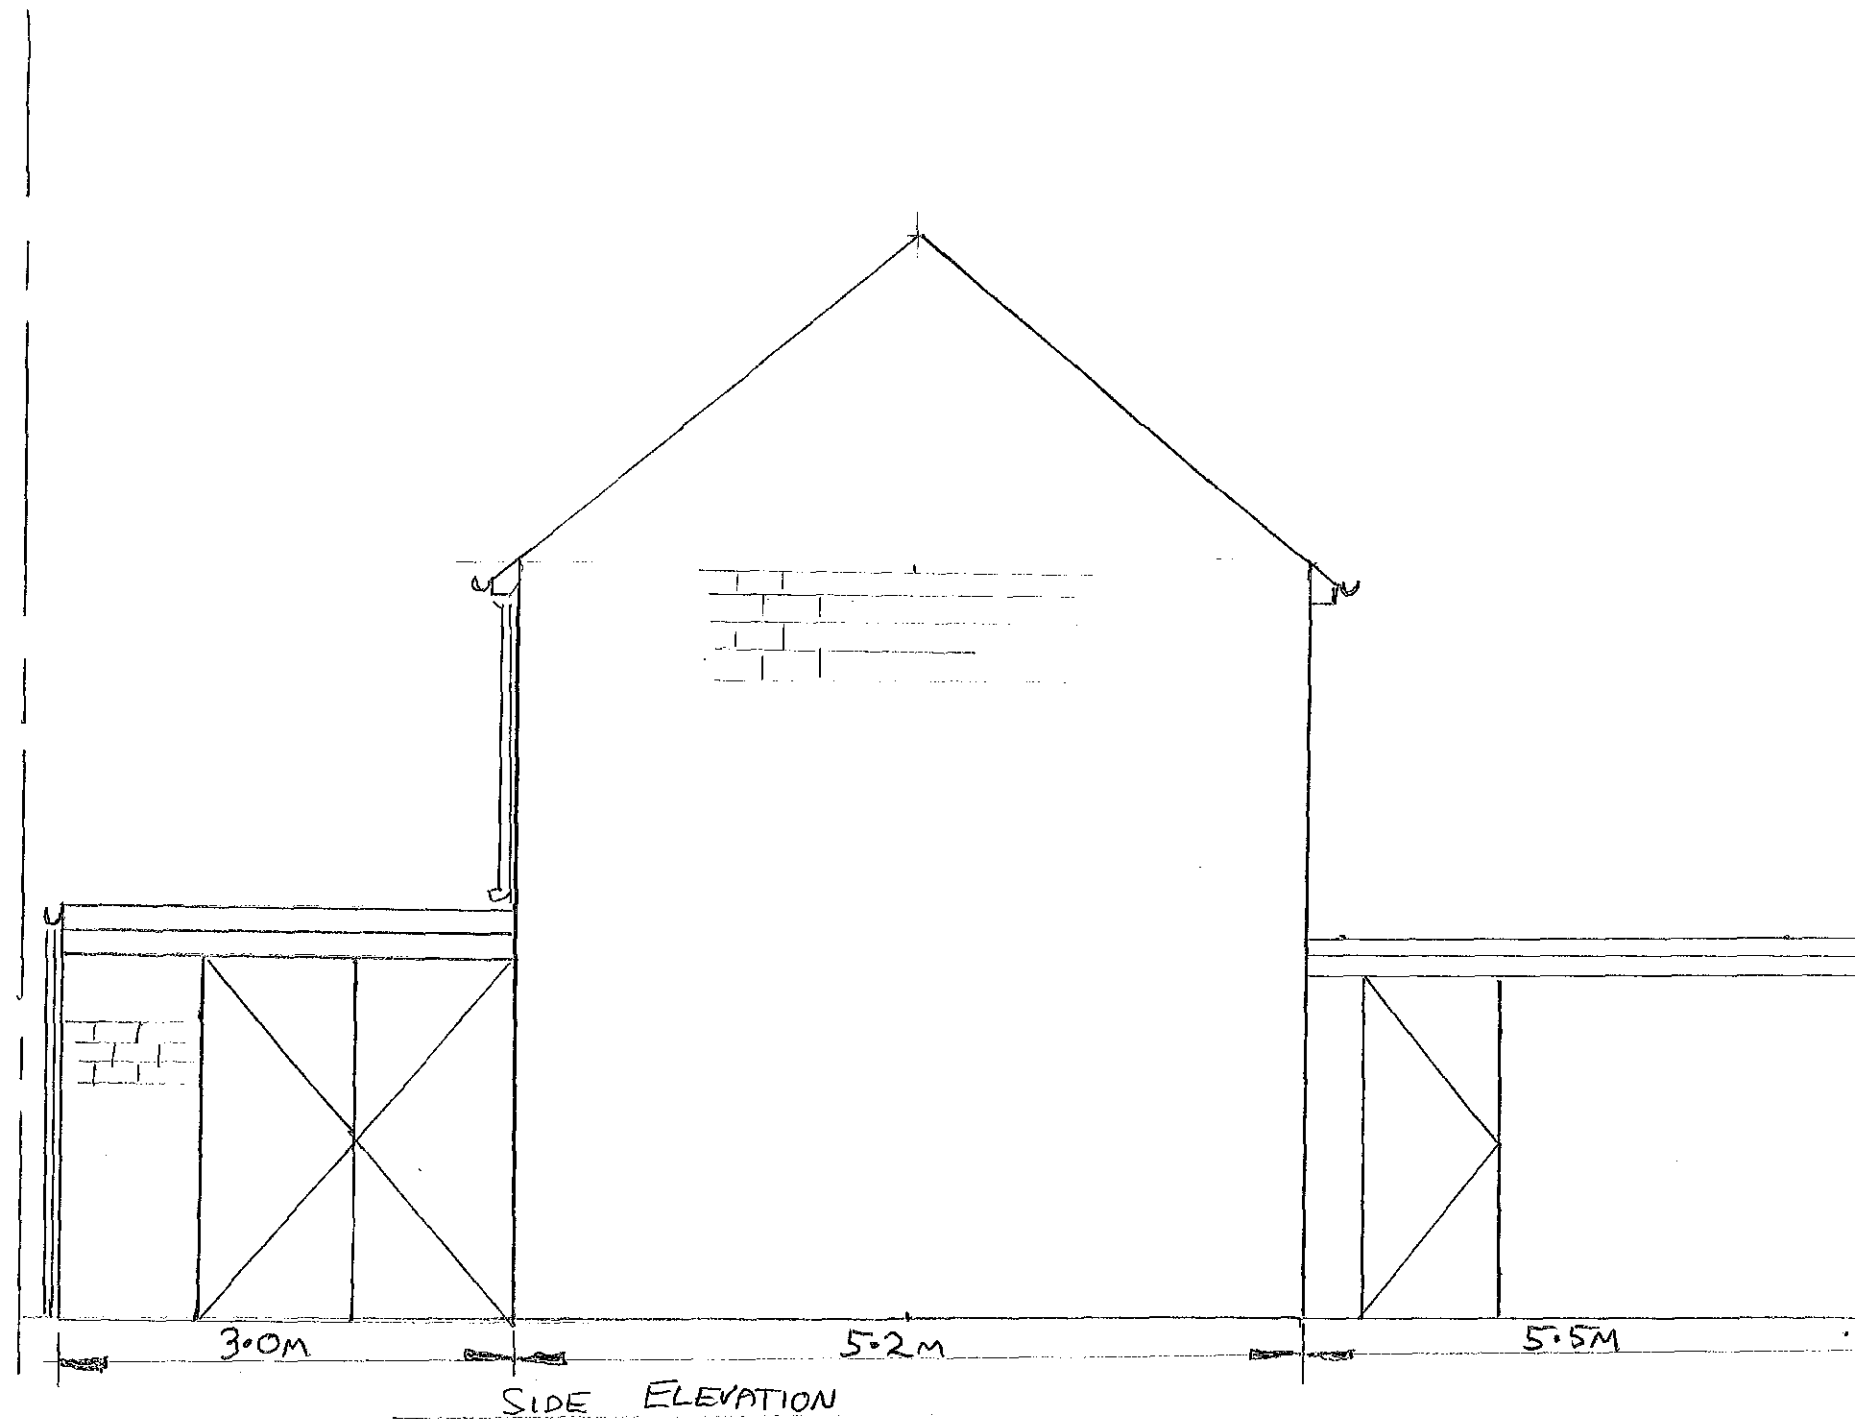


EXISTING ELEVATION

MR & MRS FOSTER

12, DENTS CLOSE

LETCHWORTH GARDEN CITY

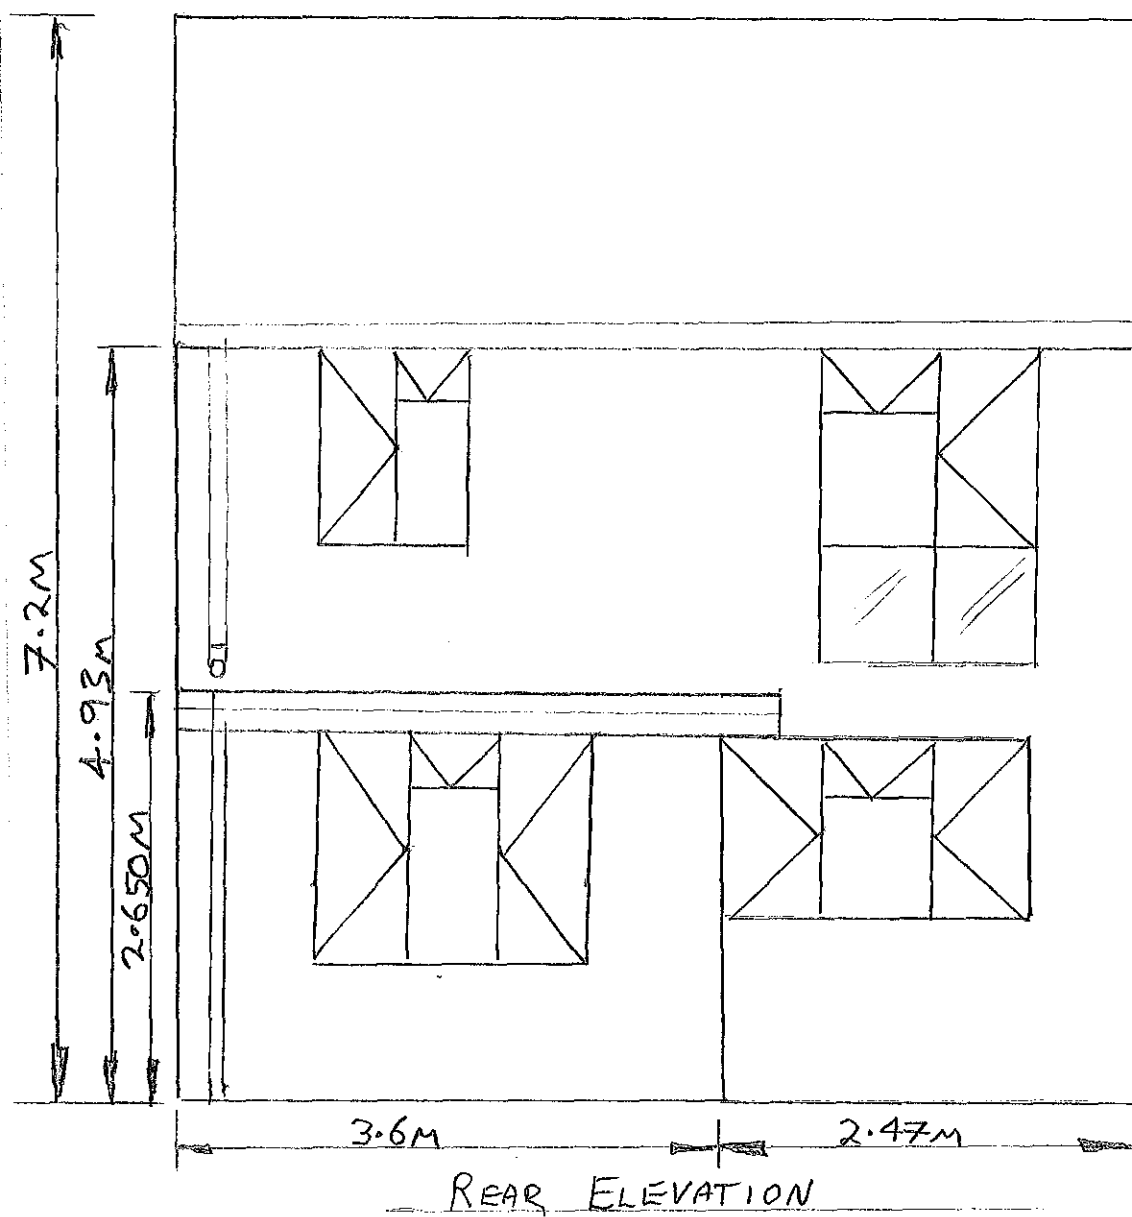

0 1m 2m 3m 4m
SCALE 1:50