

NOTES

Hard landscape details and drainage - refer to Architects and Engineers details.
For details on retaining structures, please refer to engineers' architects details.


Levels: proposed detailed levels to be provided by Engineers details.

Underground Services: The contractor shall determine the location of all underground services prior to commencing landscape work.

Surface finishes: to be installed in accordance with the manufacturers instructions.
All hard surfaces laid to falls.

Planting stock: All planting stock shall be source locally, UK grown plants from quality UK growers.

Advanced procurement: Whenever possible shrubs should be propagated in the UK and grown on in the UK for a minimum of two years.

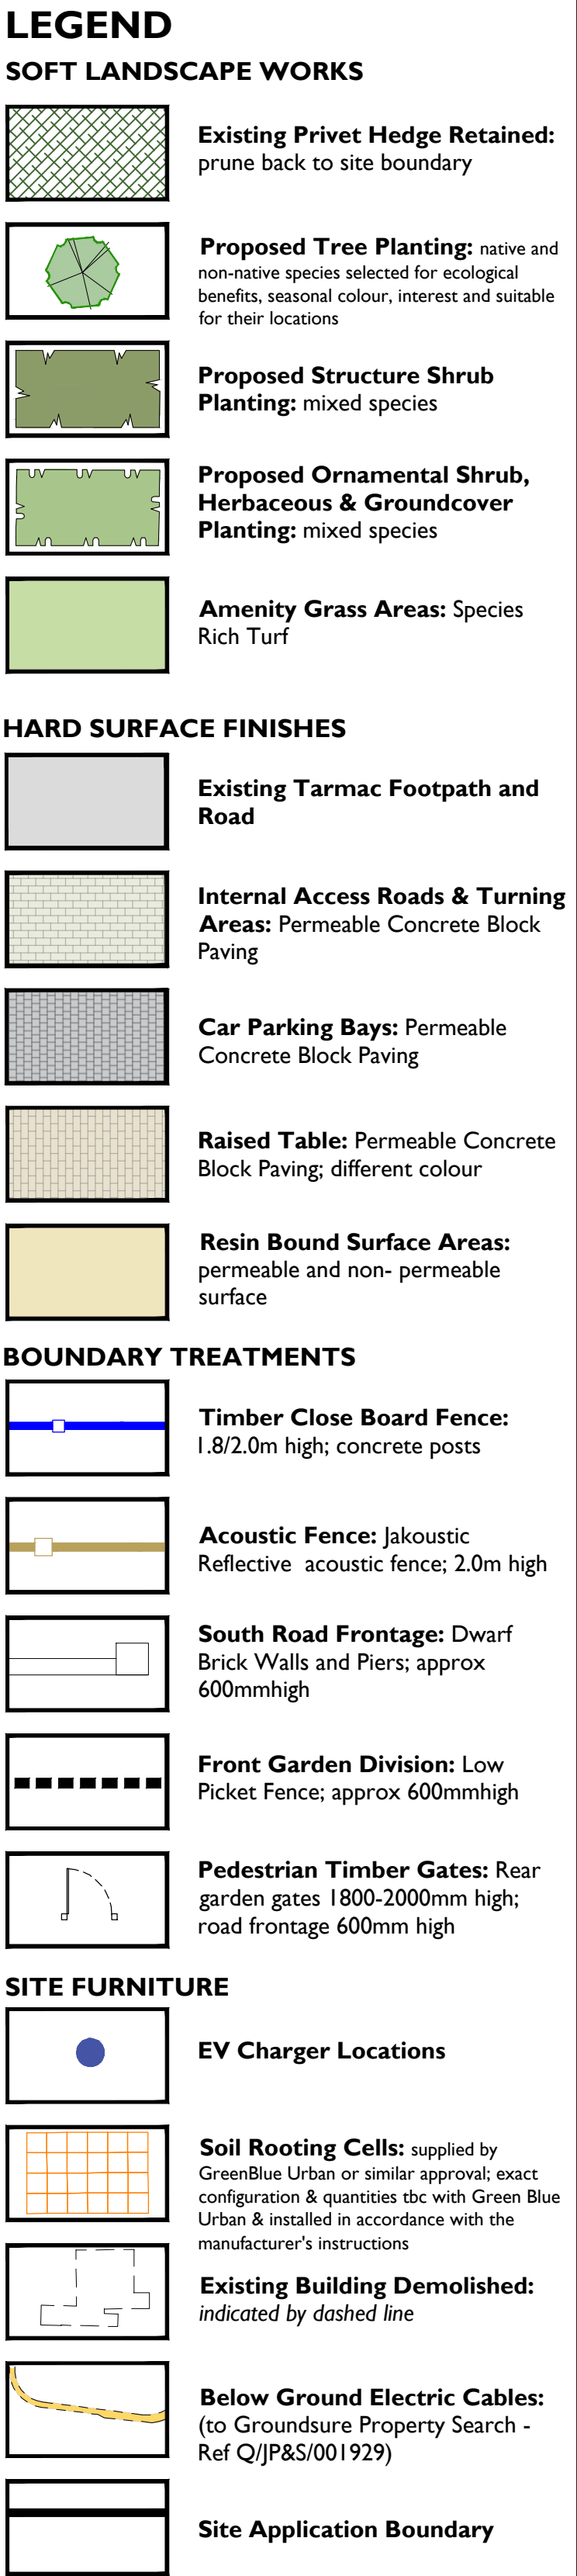

PERMEABLE BLOCK PAVING	PERMEABLE RESIN SURFACE	TIMBER CLOSE BOARD FENCING	TIMBER ACOUSTIC FENCE	TIMBER PICKET FENCE	LOW BRICK WALLS	TREE PLANTING	EVERGREEN CLIPPED HEDGEROW - ELAEAGNUS SPECIES (pollution filtering planting)	MIXED PLANTING	SHRUBS PLANTING - PYRACANTHA SPECIES	CLIMBERS - HONEYSUCKLE SPECIES	SPECIES RICH AMENITY GRASS

A 29-09-2015 Added EV charging points Revisions	
	Scale 1:100 @ A1
5 Thorold Road Farnham Surrey GU9 7JY T: 01252 714607 E: mo@bradfordsmith.co.uk	Date 15-09-2025
Project	Status Planning Submission
Deans Way, South Road, Baldock, SG7 6PD.	Drawn by MS
Drawing Number -LA-P-01	Client JP&S Services Ltd T/A Ciochall Rd Service Station
LANDSCAPE STRATEGY PLAN	Revision A
	PI