


LOCATION PLAN - 1:1250

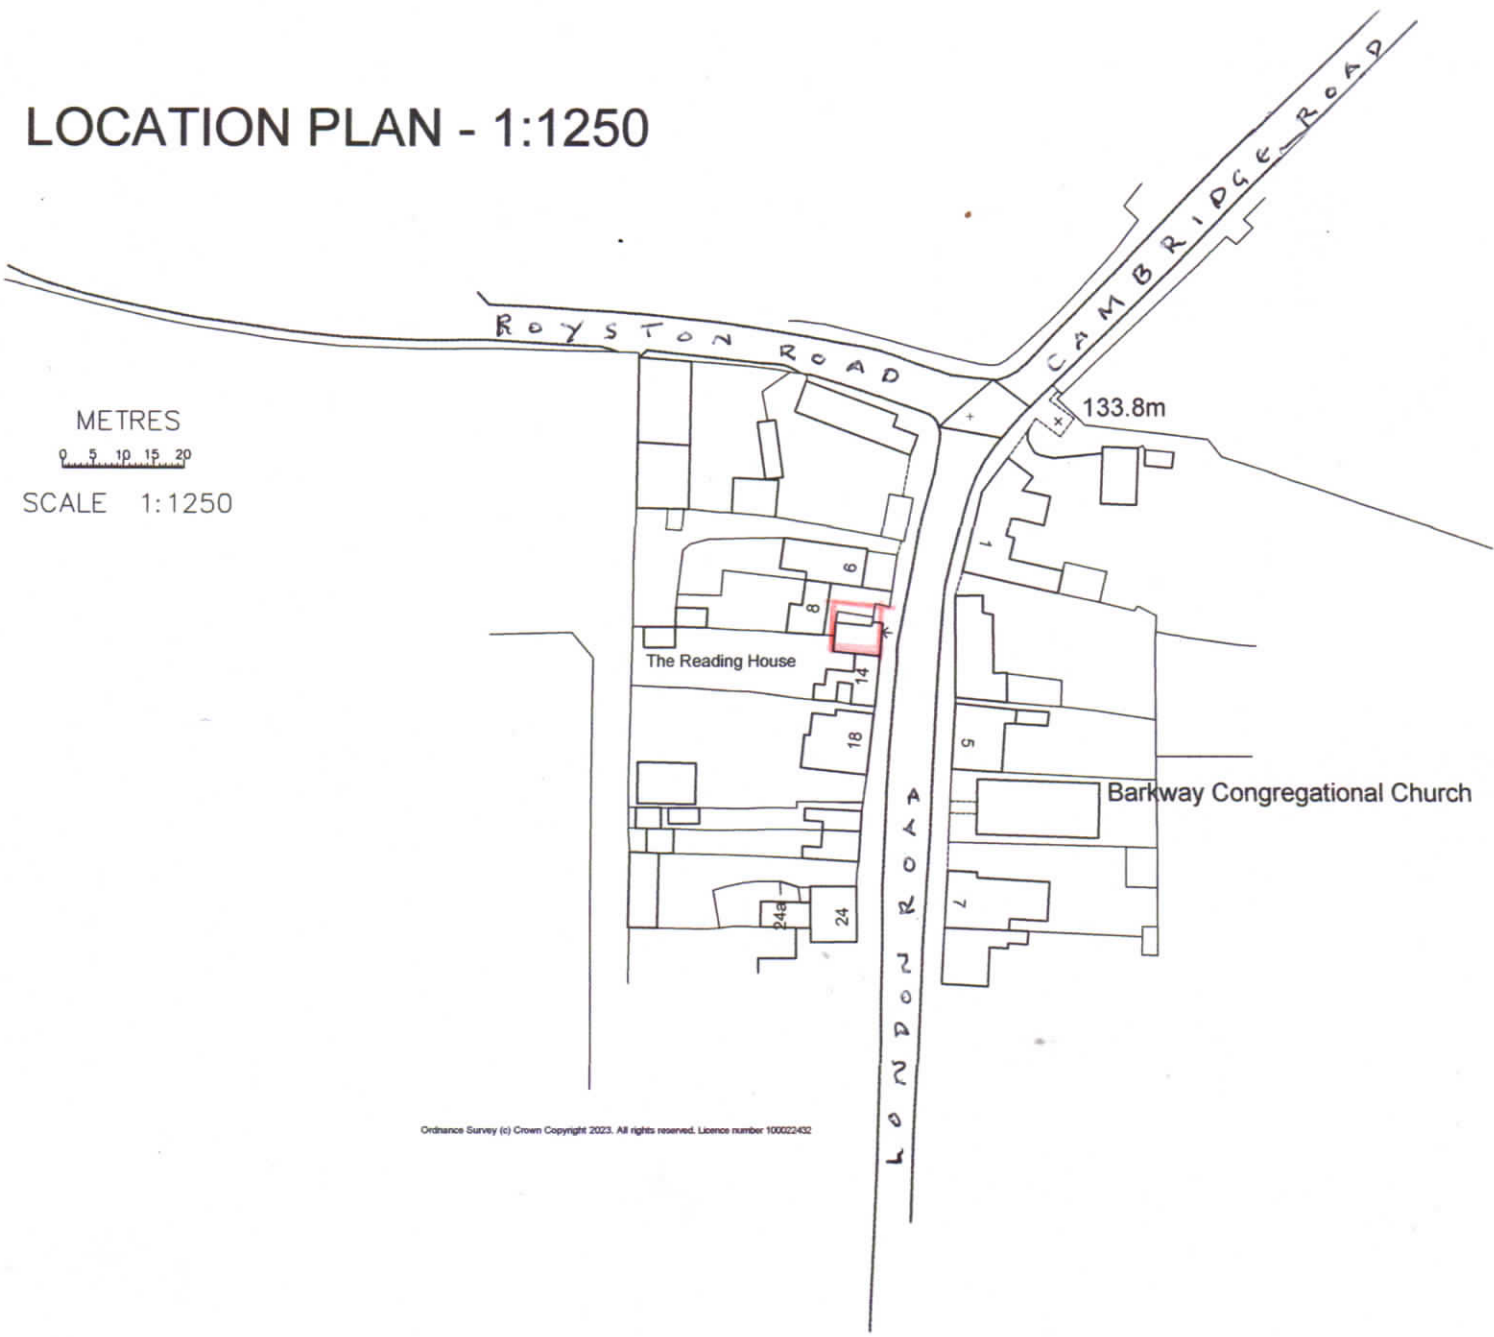

Ordnance Survey (c) Crown Copyright 2023. All rights reserved. Licence number 100023432